


Proposed Porch Floor Plan Scale 1:50

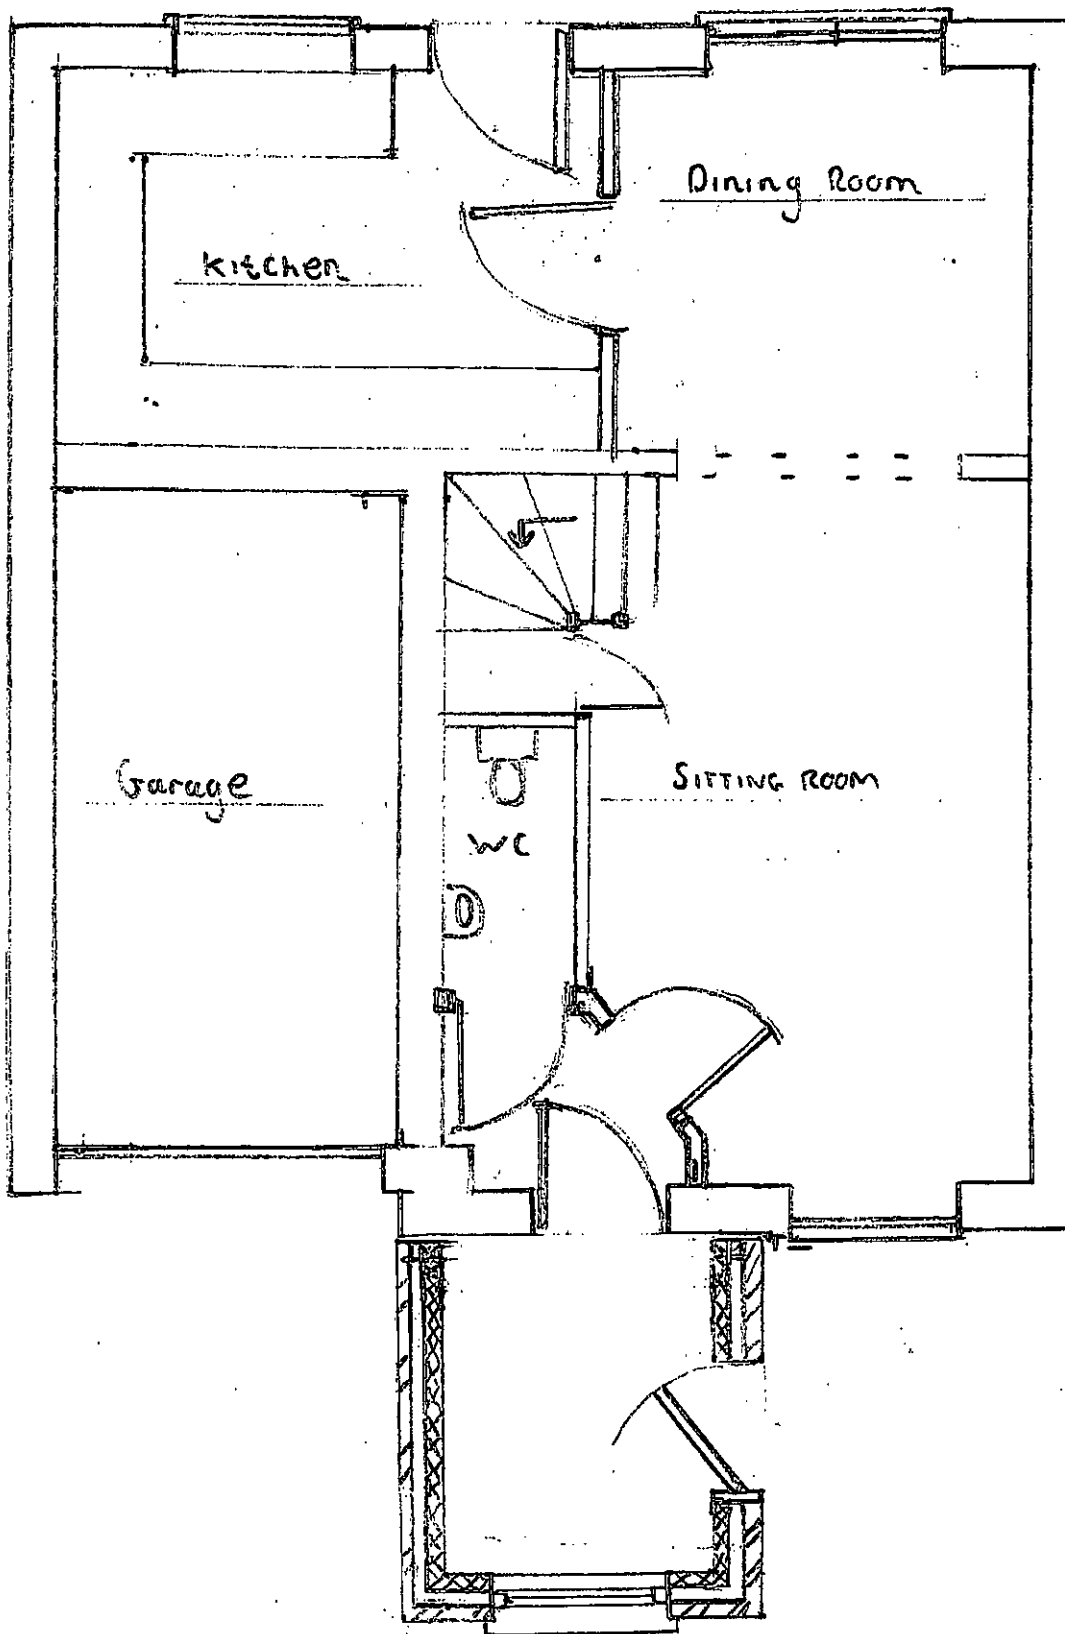

1 Rose Place, BN17 6WN