


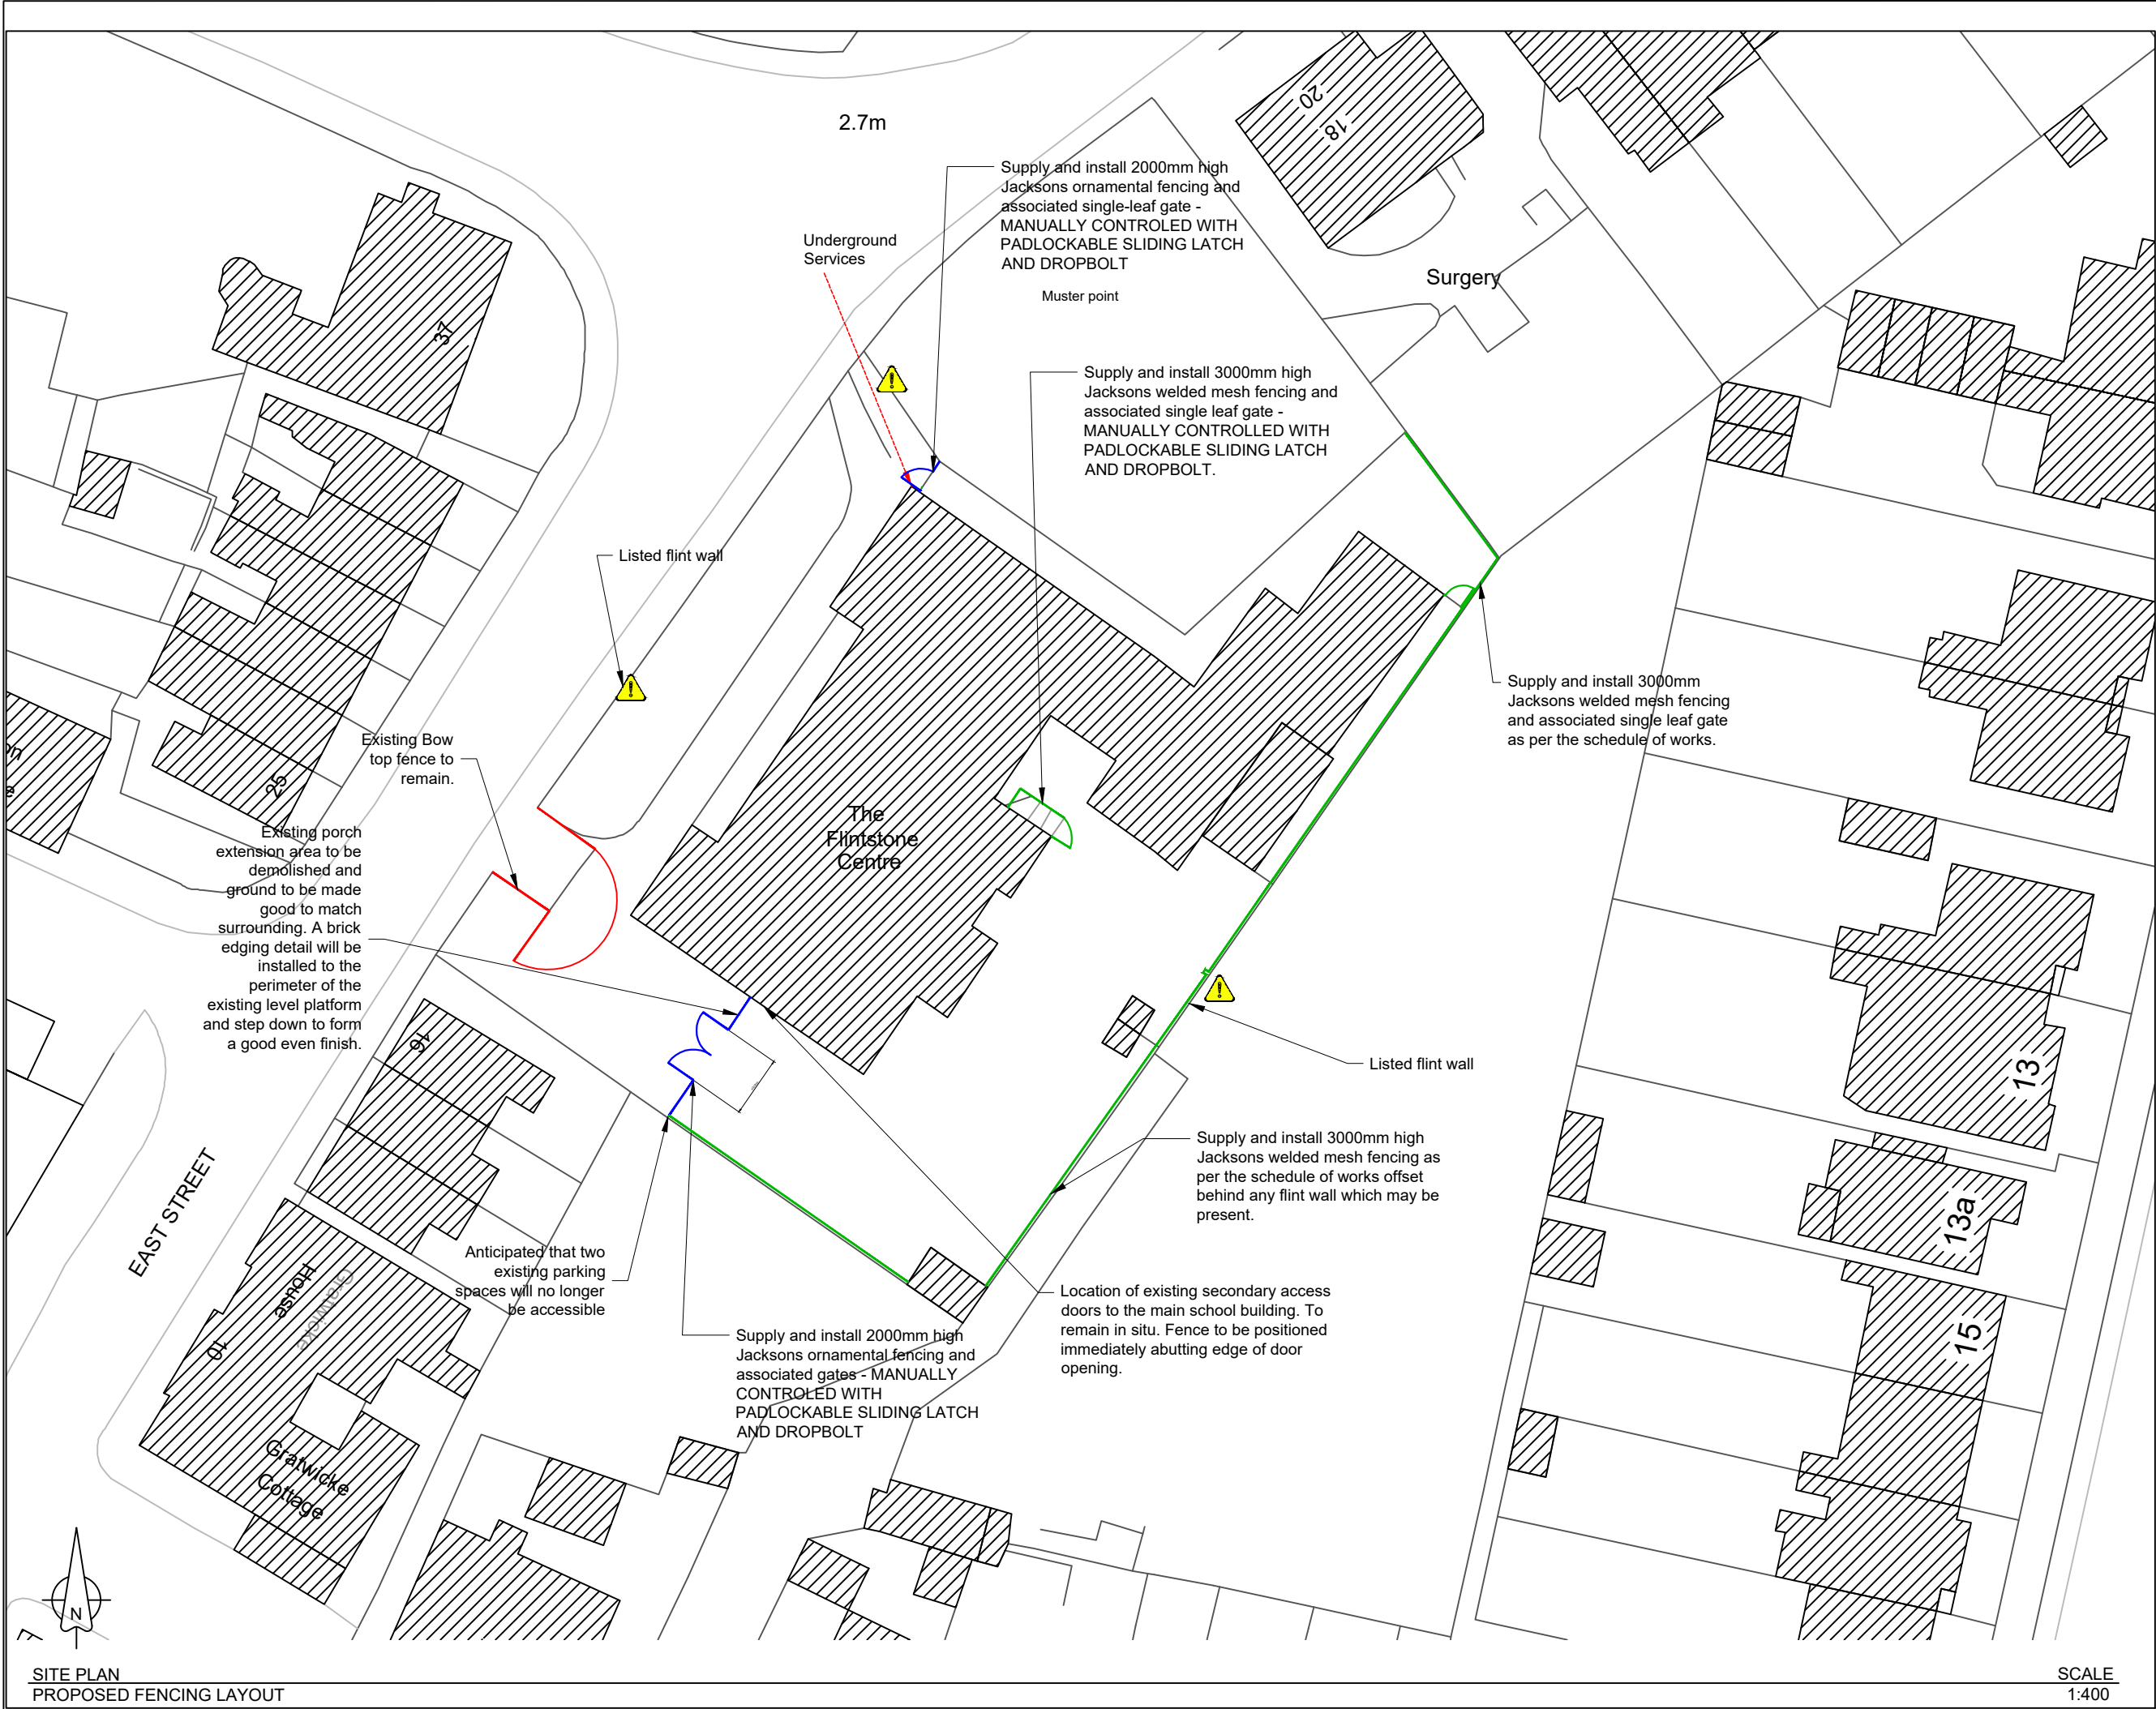

SITE PLAN
PROPOSED FENCING LAYOUT

Do Not Scale

Use only written dimensions. All dimensions must be verified prior to the works being put into hand and any discrepancies reported to the originator.

Health And Safety Information			
	Details	Initials	Date
Asbestos Survey			
Structural Check/Lifting & Handling			
Site Survey			
Access and Egress/Site Compund			
Hazards Identified			

LOCATION PLAN
NTS

General Notes

- Supply and install 3000mm high Jacksons Welded Mesh fencing and associated gates.
- Supply and install 2000mm high Jacksons Ornamental fencing and associated gates.
- Existing bow-top gate and associated fencing to remain.
- CAUTION: Grade II listed flint wall & underground services

Fence to be installed as per Secure By Design requirements. The contractor is to ensure concealed fixings are installed between panels and posts. Contact CA for any deviation with requirement prior to executing works. Building is Grade II listed and design is subject to planning approval.

Rev.	Details of Revision	Date	Sign
B	Increase of additional single leaf gates to front elevation and	27/09/21	WL
A	Final fencing design for The Flintstone Centre	03/09/21	WL

Client:

west sussex county council

multi disciplinary consultant PARTNERSHIP

FAITHFUL+GOULD

Member of the SNC-Lavalin Group

Nova North, 11 Bressenden Place,
Westminster, London. SW1E 5BY
Tel. +44(0)20 7121 2121
Fax. +44(0)20 7121 2020

Project:
Safeguarding Programme 19/20
The Flintstone Centre, East Street,
Littlehampton, West Sussex, BN17 6AW

Ref:
TFC5192765

Drawing No:
001

Title:
THE FLINTSTONE CENTRE
FENCING LAYOUT AS PROPOSED

Scale:	Drawn:	Checked:	Co-ord chk:
1 : 400	WL	-	

Original Size:	Date:	Date:	Date:
A3	03/09/2021	-	

Status: PROPOSED

ARUN DISTRICT COUNCIL L1155221