




NOTES
WRITTEN DIMENSIONS TO BE TAKEN IN PREFERENCE TO SCALE, AND ARE TO BE CHECKED ON SITE PRIOR TO COMMENCING WORK. THIS DRAWING IS TO BE READ IN CONJUNCTION WITH ALL OTHER DOCUMENTS RELATING TO THIS PROJECT. ANY DISCREPANCIES ARE TO BE REFERRED IMMEDIATELY TO THE ARCHITECT. THIS DRAWING IS COPYRIGHTED AND SHOULD NOT BE USED OR REPRODUCED WITHOUT PERMISSION. IT IS THE CONTRACTOR'S RESPONSIBILITY TO ENSURE COMPLIANCE WITH THE BUILDING REGULATIONS.

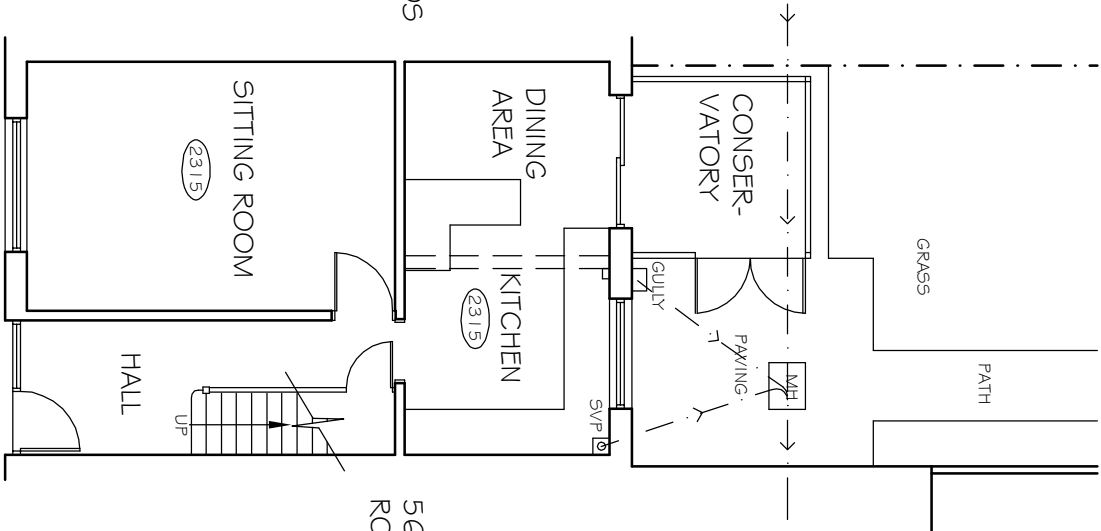


EXISTING GROUND
FLOOR PLAN

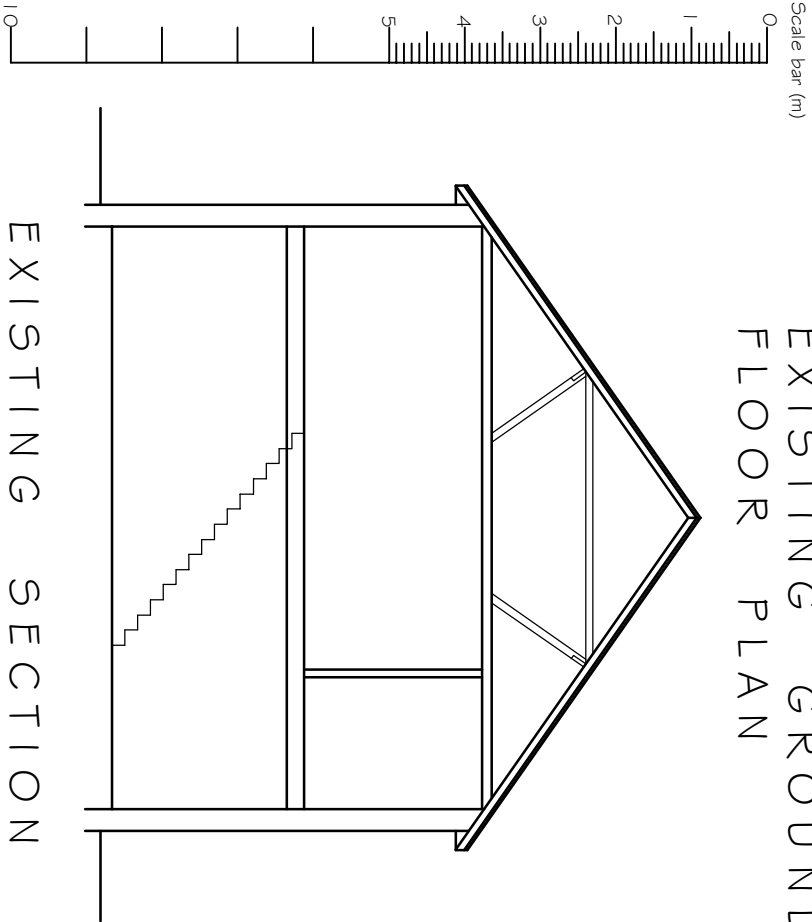

EXISTING SECTION

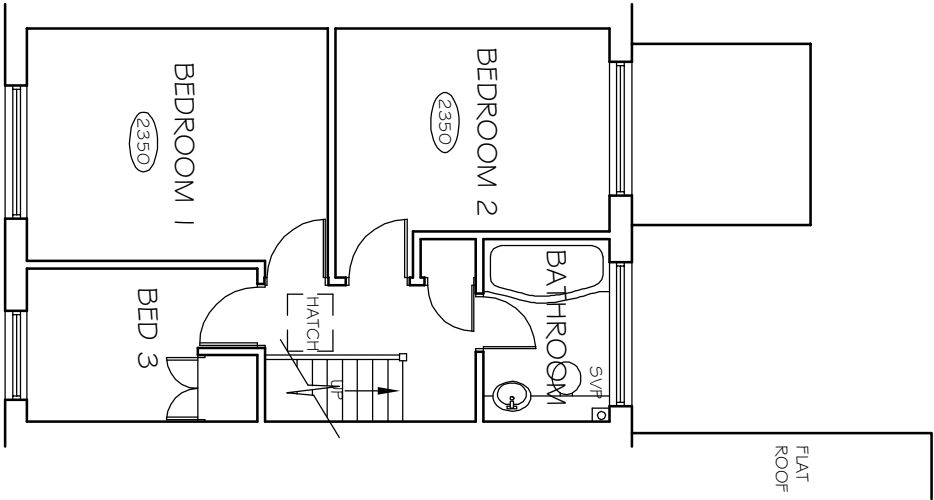


EXISTING FIRST
FLOOR PLAN

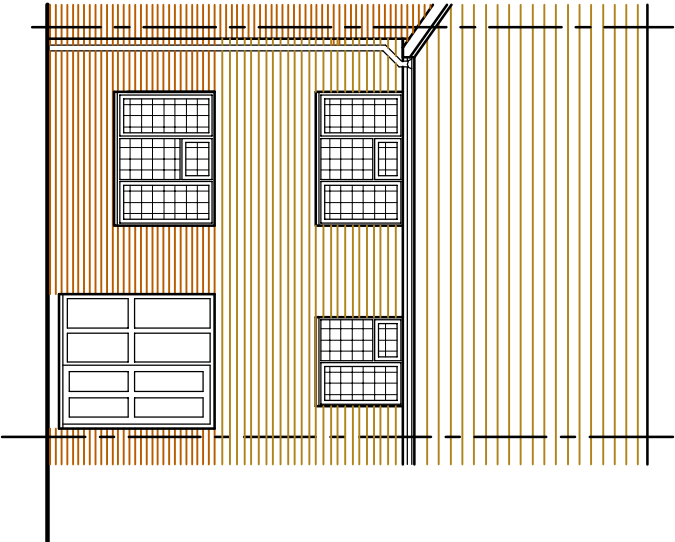

EXISTING FRONT
ELEVATION



EXISTING ROOF
PLAN

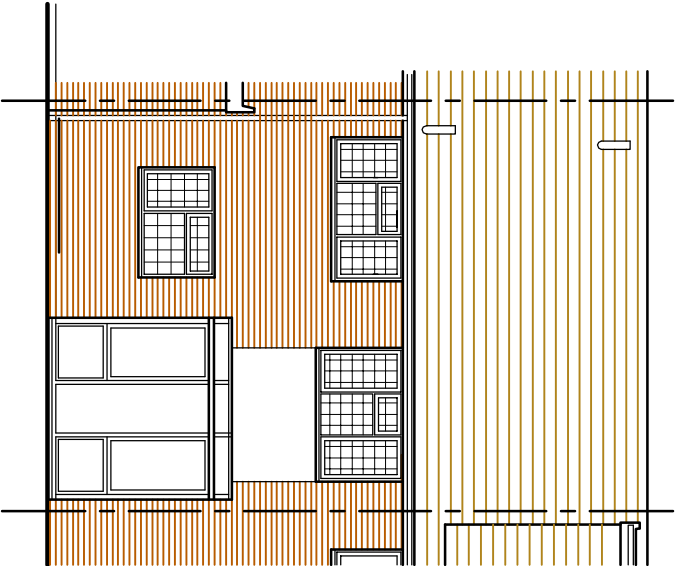

EXISTING REAR
ELEVATION

REV DESCRIPTION DATE

PROJECT
58 SOUTHFIELDS ROAD
LITTLEHAMPTON
WEST SUSSEX

DRAWING TITLE
EXISTING FLOOR PLANS, ROOF PLAN
AND ELEVATIONS

CLIENT
MR & MRS PRIEST

SCALE 1:100 @A3 **DRAWN BY** PLB **DATE** JUN 15

DWG NO 580/01 **REV.**

Unit 3b Woodhorn Business Centre
Woodhorn Lane
Oving Chichester
West Sussex PO20 2BX
Tel 01243 774764
www.sloaneandbrown.co.uk

