




NOTES
WRITTEN DIMENSIONS TO BE TAKEN IN PREFERENCE TO SCALE, AND ARE TO BE CHECKED ON SITE PRIOR TO COMMENCING WORK. THIS DRAWING IS TO BE READ IN CONJUNCTION WITH ALL OTHER DOCUMENTS RELATING TO THIS PROJECT. ANY DISCREPANCIES ARE TO BE REFERRED IMMEDIATELY TO THE ARCHITECT. THIS DRAWING IS COPYRIGHT, AND SHOULD NOT BE USED OR REPRODUCED WITHOUT PERMISSION. IT IS THE CONTRACTOR'S RESPONSIBILITY TO ENSURE COMPLIANCE WITH THE BUILDING REGULATIONS.

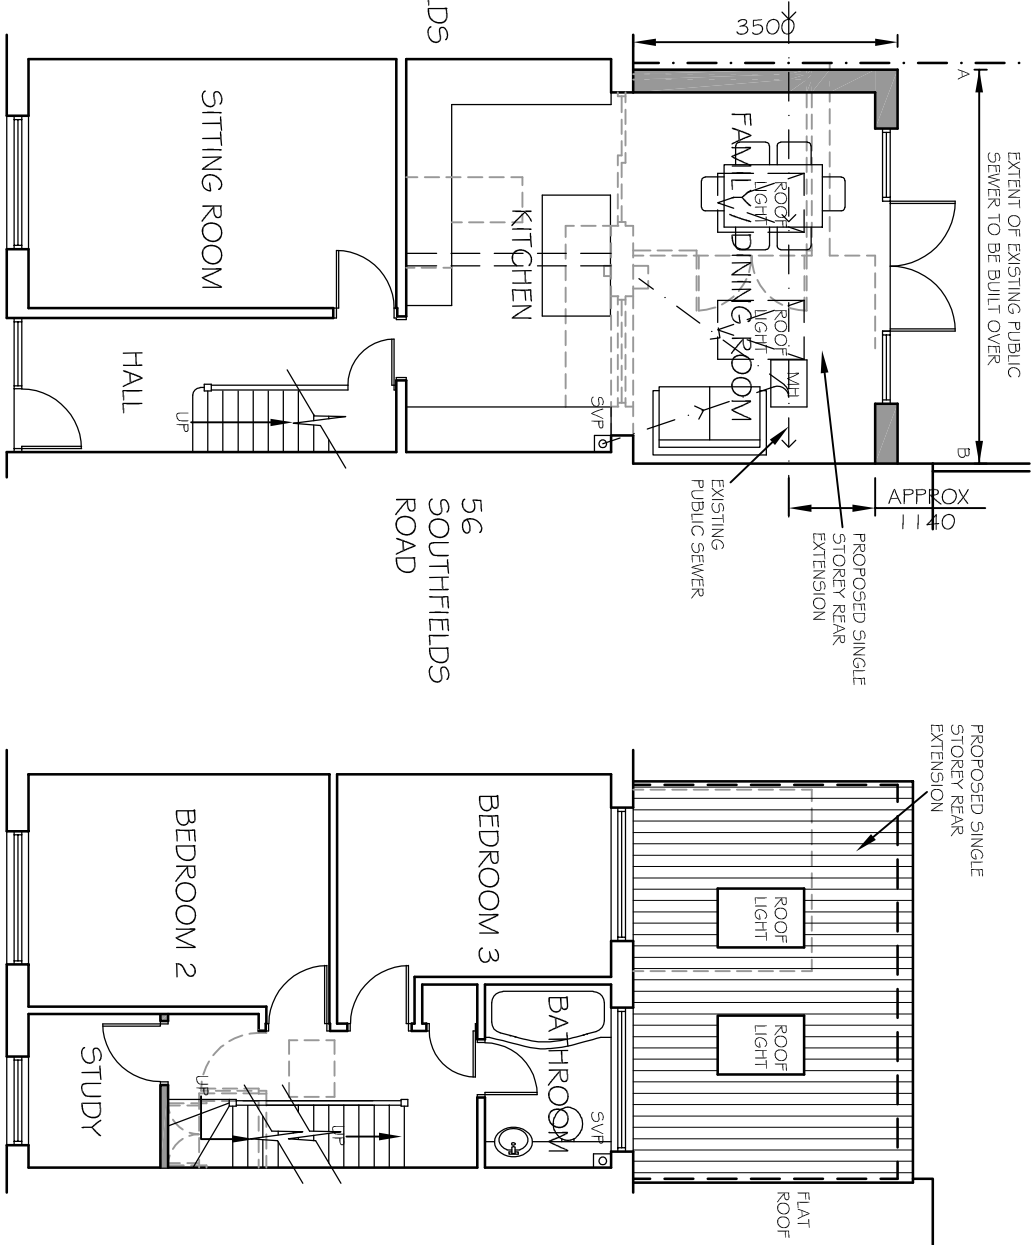


PROPOSED GROUND FLOOR PLAN
PROPOSED FIRST FLOOR PLAN
PROPOSED ROOF PLAN

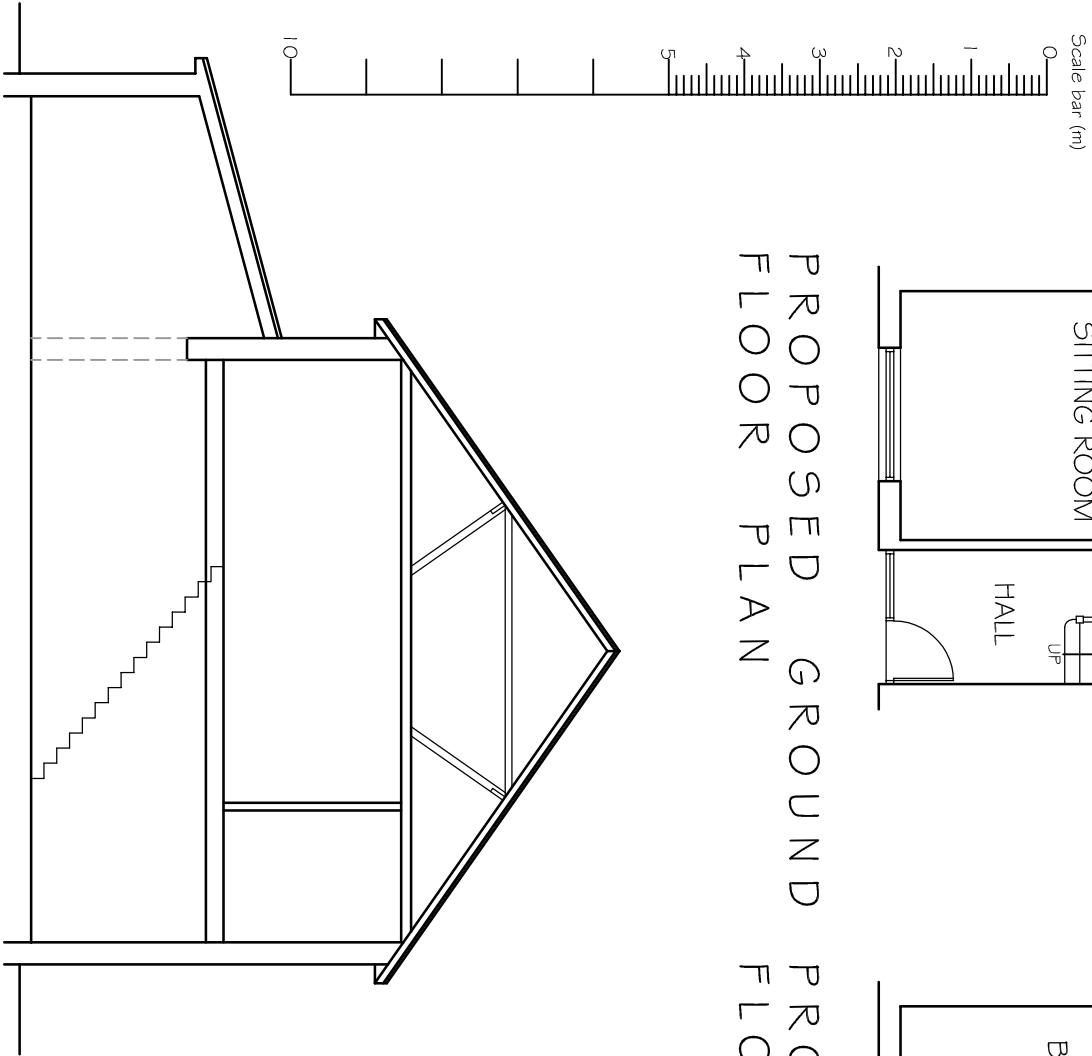

PROPOSED SECTION

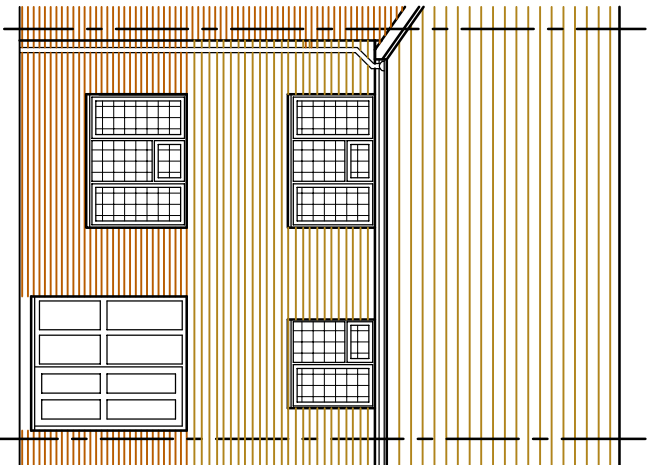

PROPOSED FRONT ELEVATION

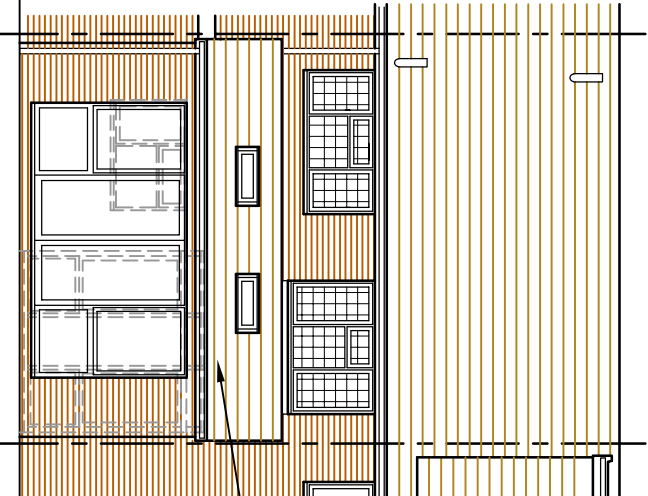

PROPOSED REAR ELEVATION

REV DESCRIPTION DATE
PROJECT
58 SOUTHFIELDS ROAD
LITTLEHAMPTON
WEST SUSSEX

DRAWING TITLE
REAR EXTENSION - PROPOSED FLOOR
PLANS, ROOF PLAN AND ELEVATIONS

CLIENT
MR & MRS PRIEST

SCALE 1:100 @A3
DRAWN BY PLB
DATE FEB 18

DWG NO 580/04 **REV.** -

Unit 3b Woodhorn Business Centre
Woodhorn Lane
Oving Chichester
West Sussex PO20 2BX
Tel 01243 774764
www.sloaneandbrown.co.uk

CHARTERED BUILDING SURVEYORS
SLOANE & BROWN
ARCHITECTURAL SERVICES