



NOTE:

STANDARD 250 CAVITY WALLS.
INCREASED TO 300 ON
EXTENSION.

FRONT

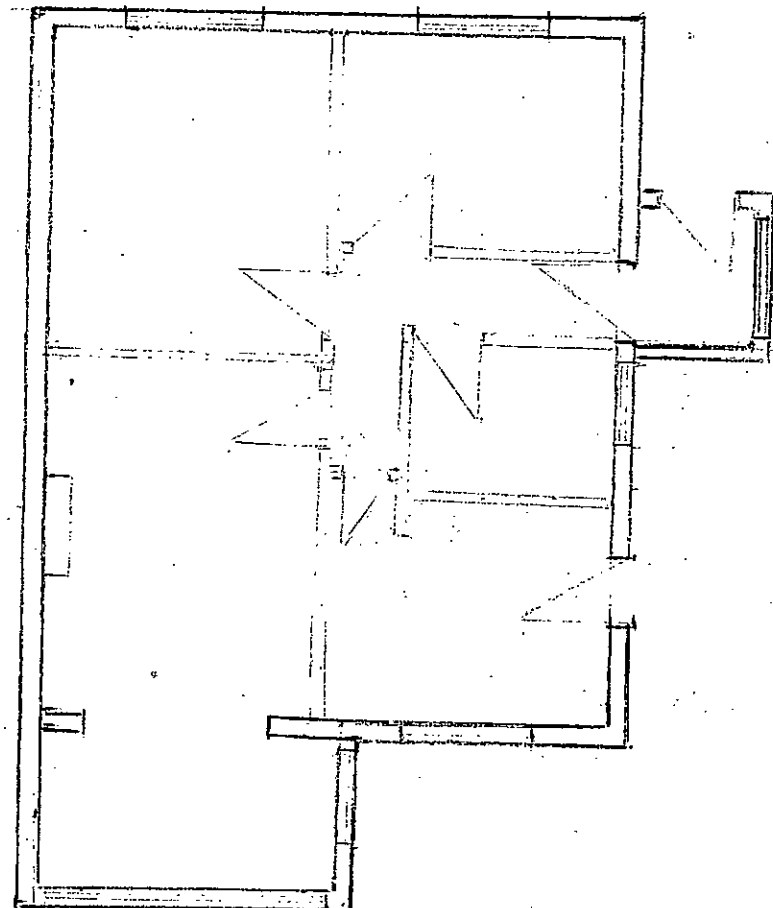

EXISTING FLOOR PLANS

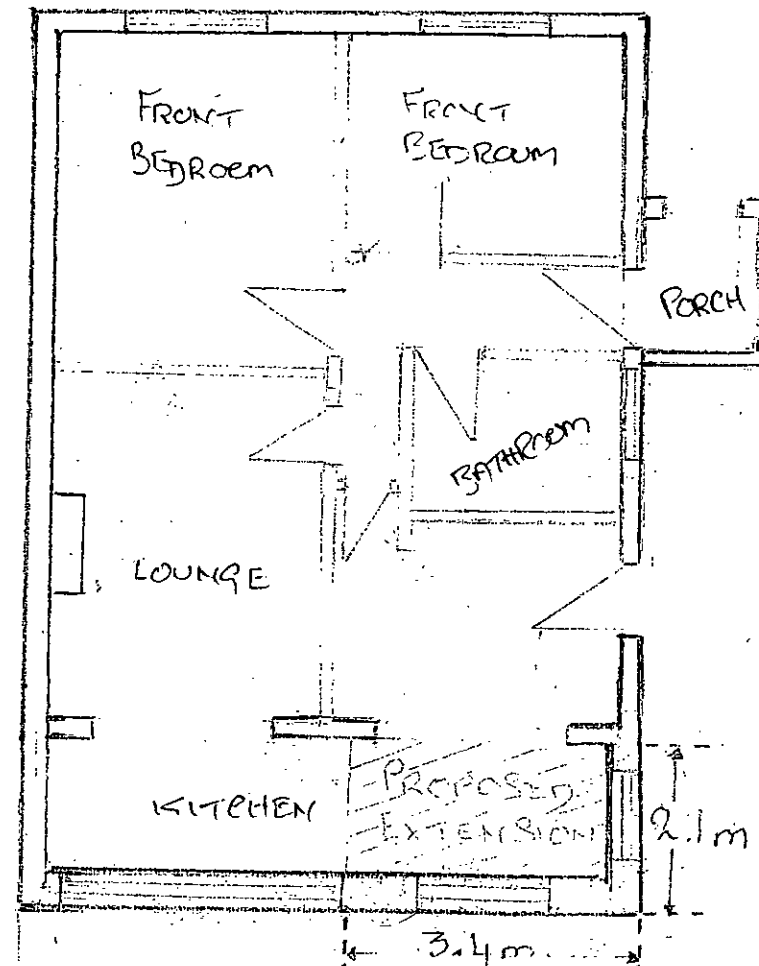

PROPOSED FLOOR PLANS



REV	DATE	AMENDMENT
		HATTON ASSOCIATES
		ARCHITECTURAL TECHNICIANS
		TEL: 07821 841752
		CLIENT: MR RYAN
		PROJECT: 63A OAKCROFT GARDENS LITTLEHAMPTON WEST SUSSEX BN17 6LT
		DRAWING: EXISTING + PROPOSED FLOOR PLANS
		SCALE: 1:100 @ A3
		DATE: 17/2/17 DRAWN: J.H.
		DRAWING NUMBER: 01
		REVISION:

ADJACENT
PROPERTY

BOUNDARY

BOUNDARY