


NOTES

- DO NOT SCALE OFF THIS DRAWING EXCEPT FOR PLANNING PURPOSES
- CHECK ALL DIMENSIONS ON SITE BEFORE ANY WORK IS COMMENCED
- ALL GOODS MATERIALS AND WORKMANSHIP MUST CONFORM WITH CURRENT BUILDING REGULATIONS, BRITISH STANDARDS AND CODES OF PRACTICE
- COPYRIGHT OF THIS DRAWING IS RETAINED BY THE ARCHITECT AND IT MUST NOT BE REPRODUCED WITHOUT WRITTEN CONSENT

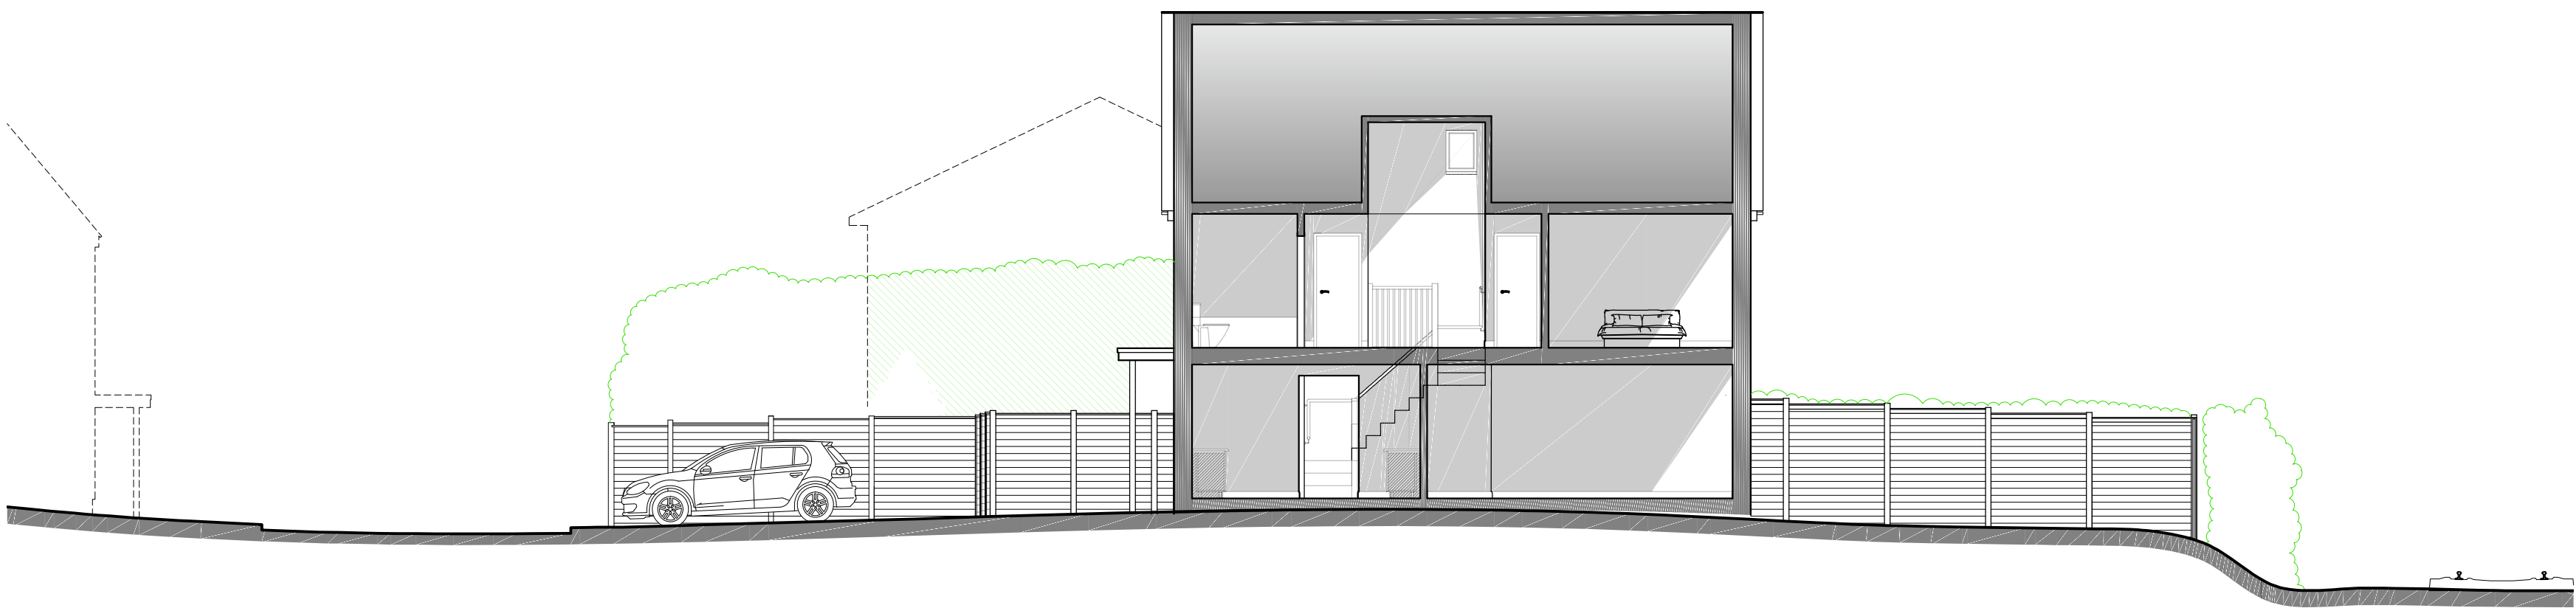

Section AA




Southern Elevation




Eastern Elevation




Northern Elevation

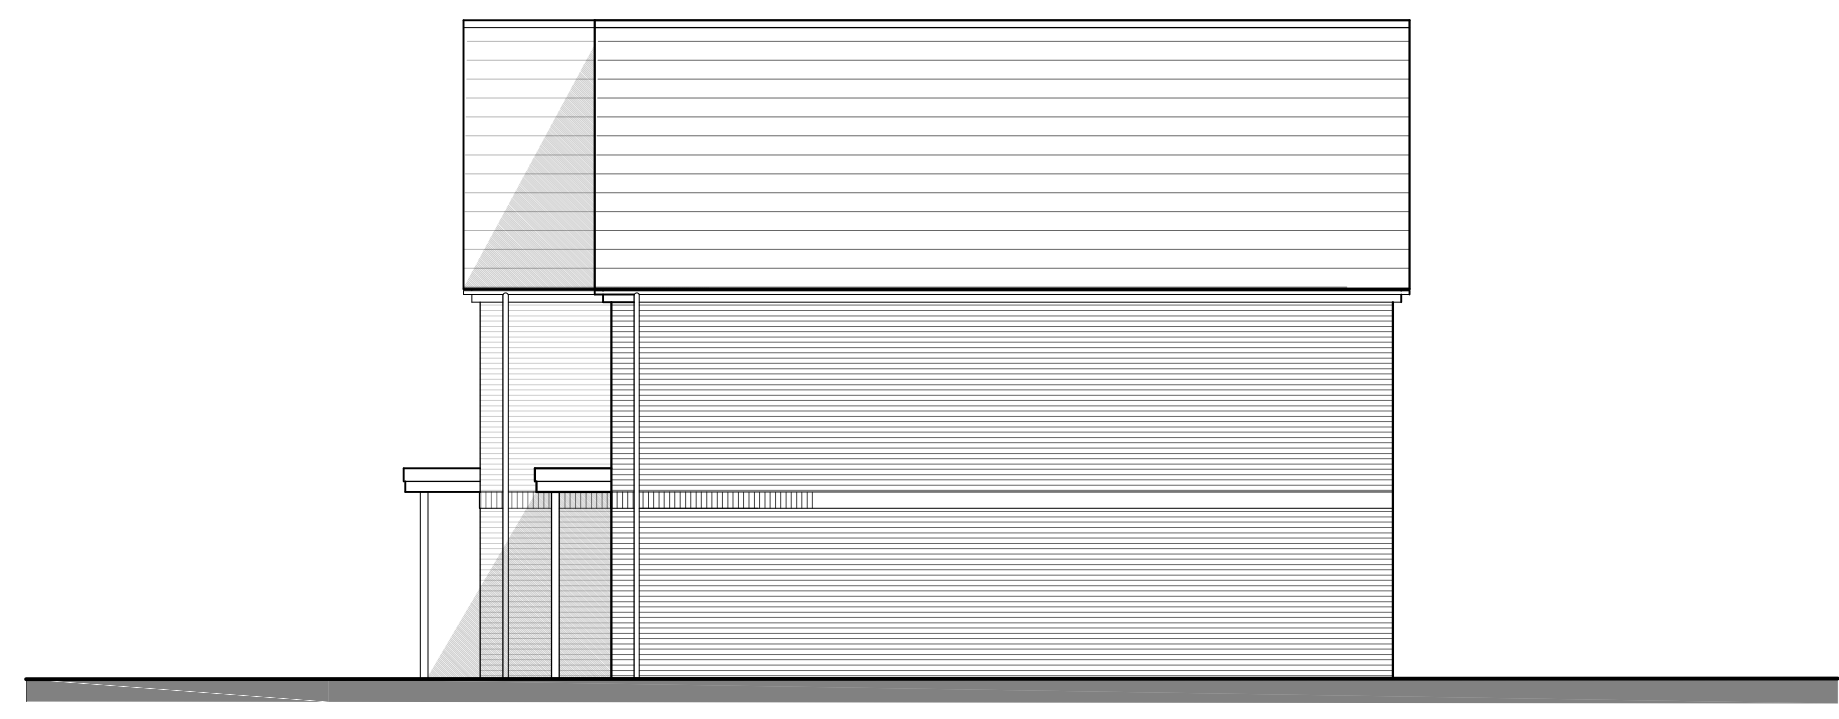


Western Elevation

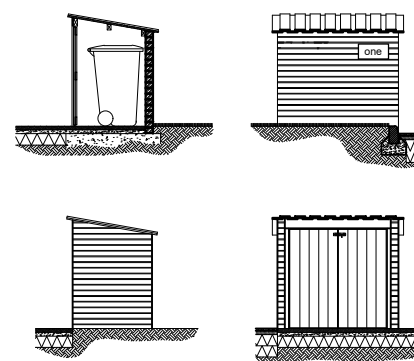


Proposed Typical Bin Store

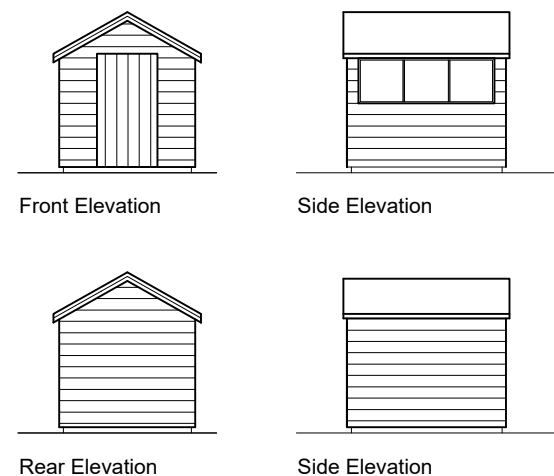

Proposed Cycle Storage

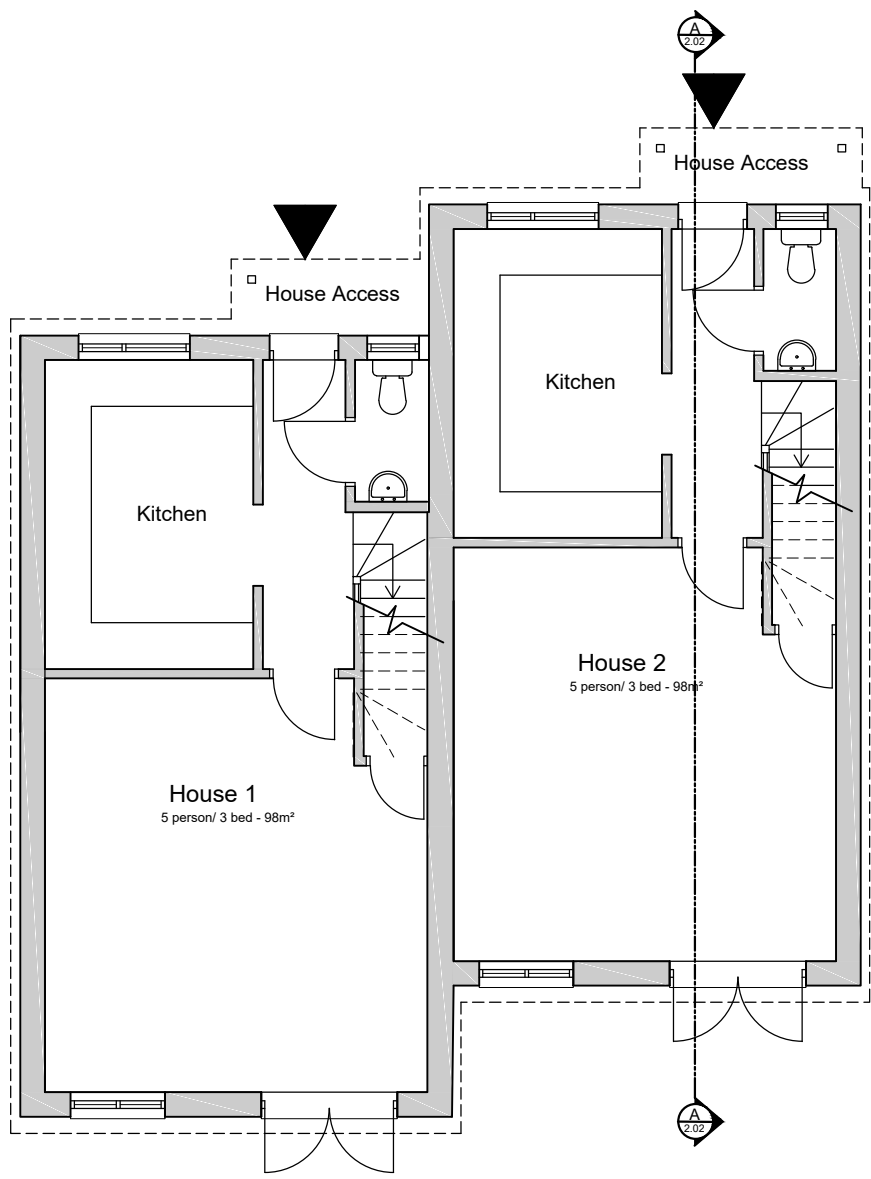


Ground Floor Plan

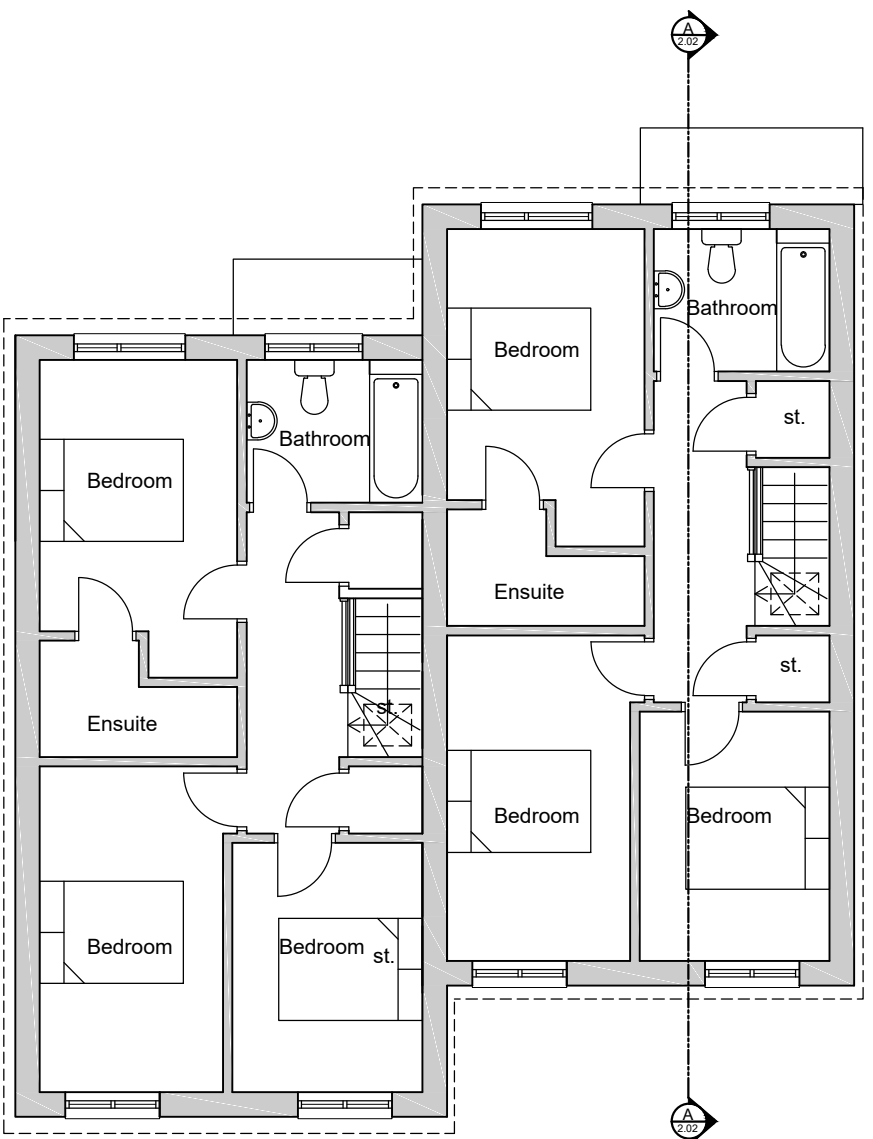

First Floor Plan

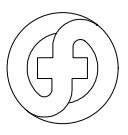

A	Feb 21	RF	Revised Layout
REV	DATE	BY	AMENDMENT
 folkes architects L 01903 666629 info@folkesarchitects.co.uk The Old Forge 6 Church Street Barnington West Sussex BN20 4LA			
CLIENT HELG Properties Ltd			
JOB TITLE Proposed Development at land adjacent to Toddington Lane Farm Cottage Toddington Lane Littlehampton BN17 7PP			
DRAWING TITLE Elevations & Plans as Proposed Planning Issue			
DATE Feb 2021	SCALE 1:100 @ A1	DRAWN BY RF	CHECKED BY EC
JOB NO. 20026	DRAWING NO. 2.02	REVISION A	