



Do not scale this drawing.
Architects are to be notified of any discrepancies.
Contractors must check all dimensions on site.
This drawing is subject to copyright laws and is for use on this project only.
This drawing is to be used solely for the information as titled only.
For other information refer to the latest revision of any cross referenced drawings.
To be read in conjunction with relevant design standards/protocols


This is a colour drawing. In order to ensure any subsequent reproduction is viewed correctly it should be printed in full colour.

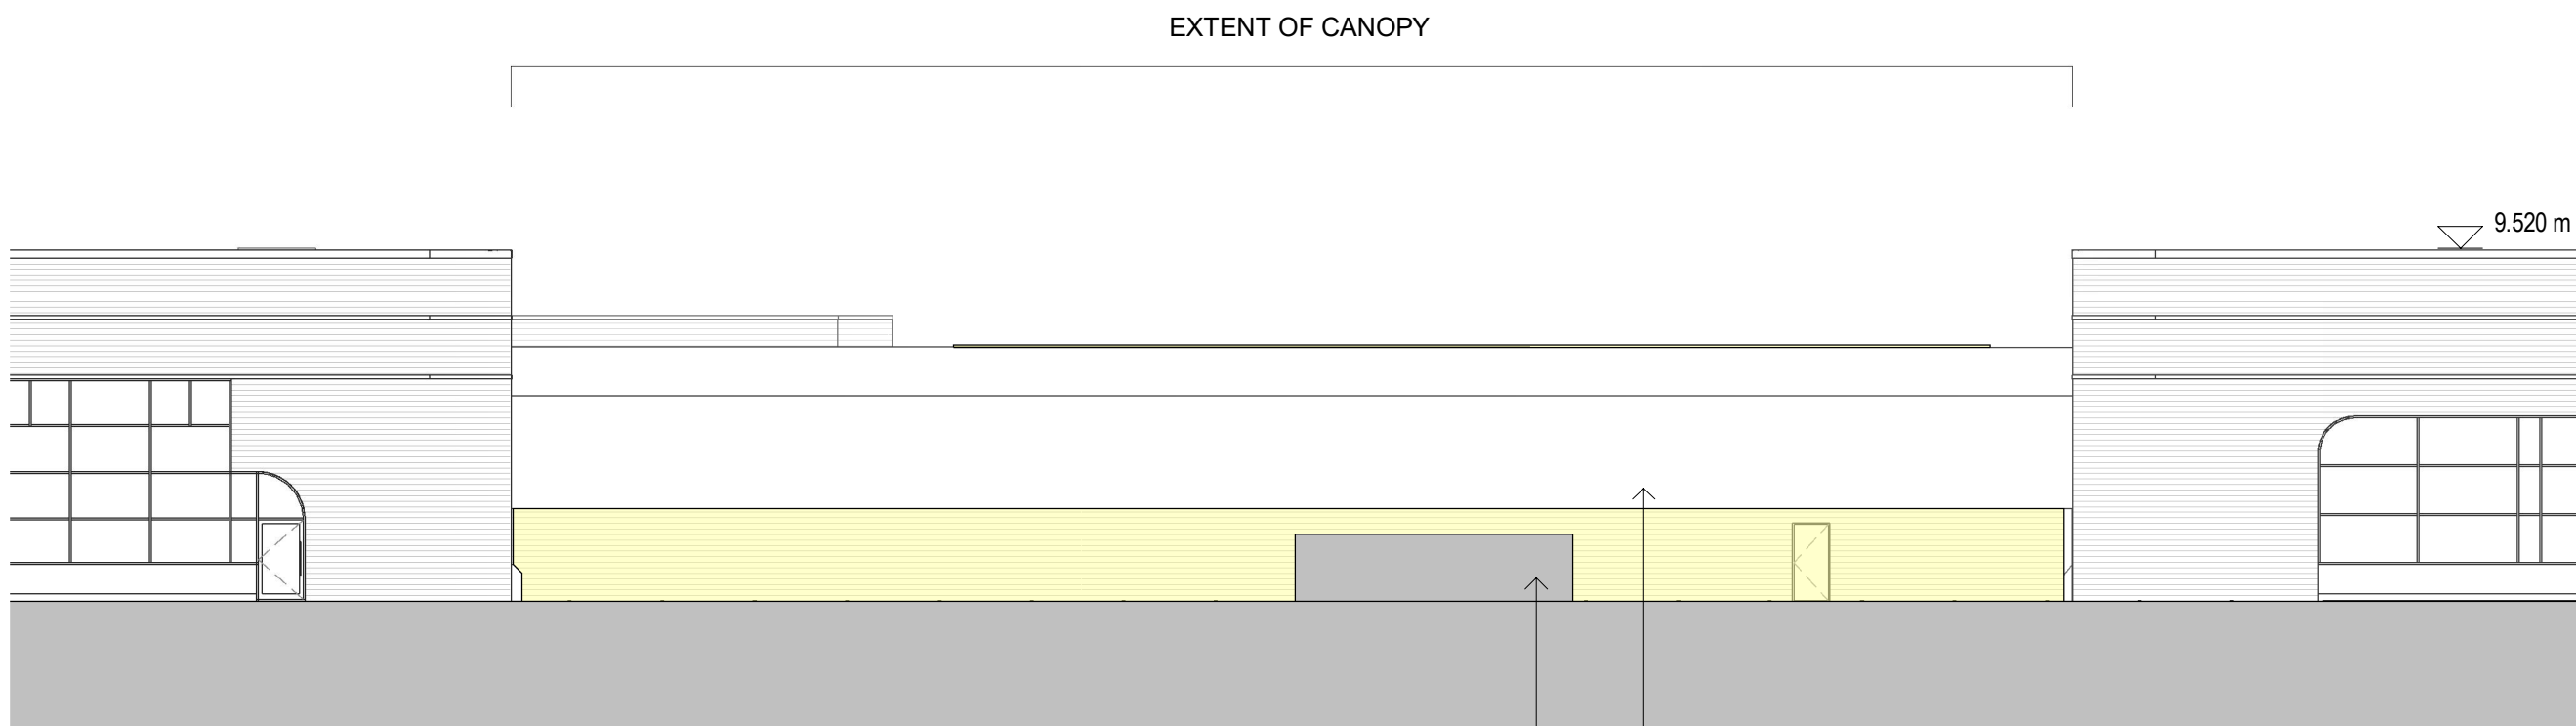


SOUTH ELEVATION AA
1 : 200

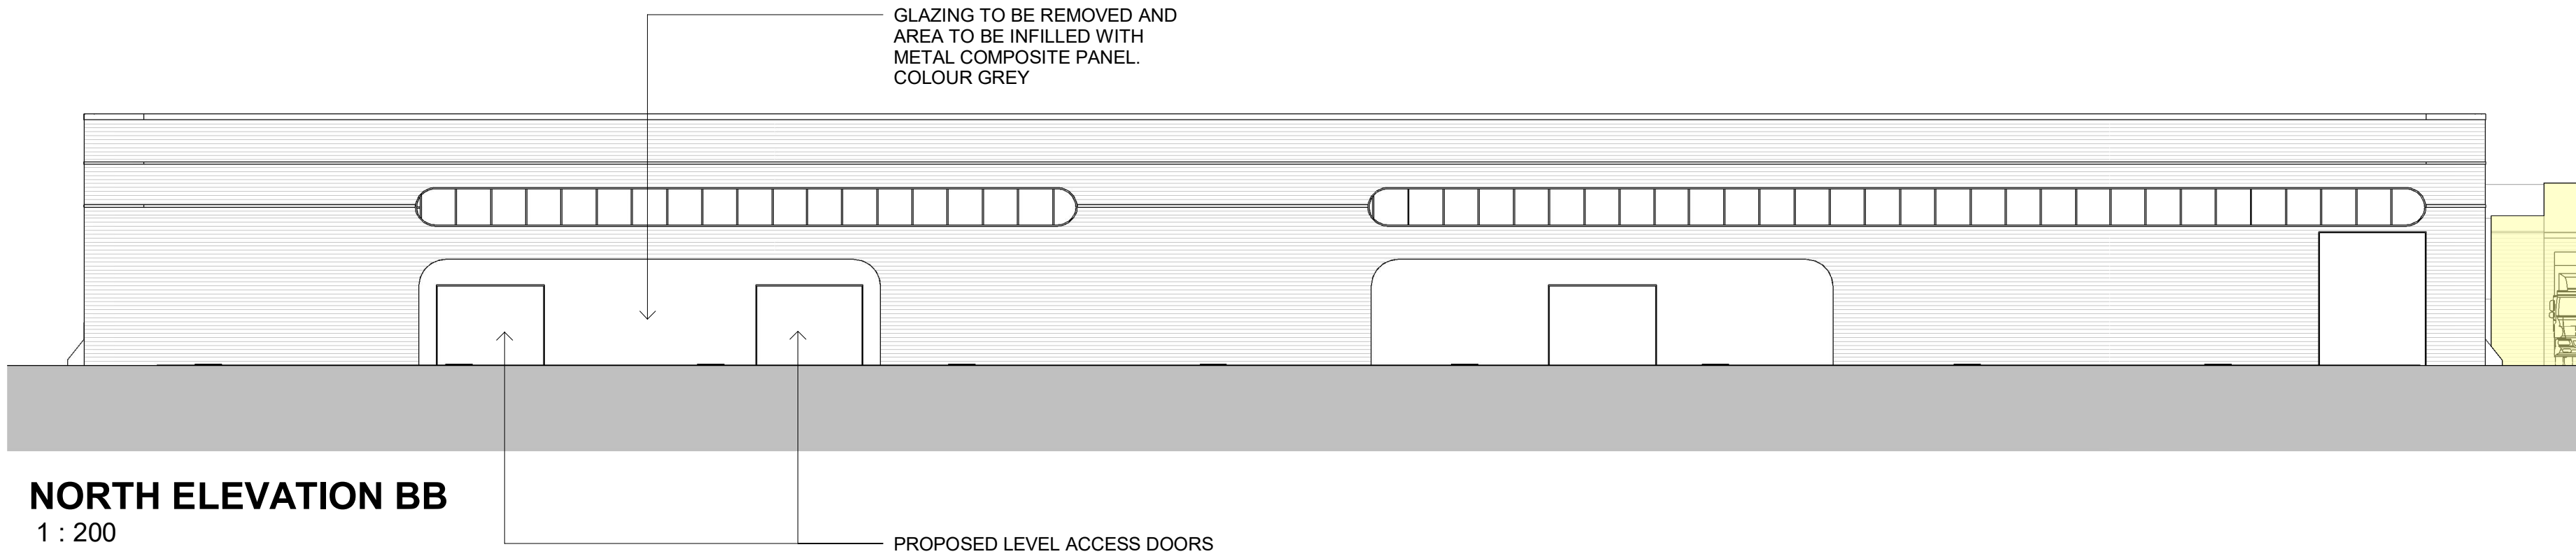



NORTH ELEVATION BB
1 : 200

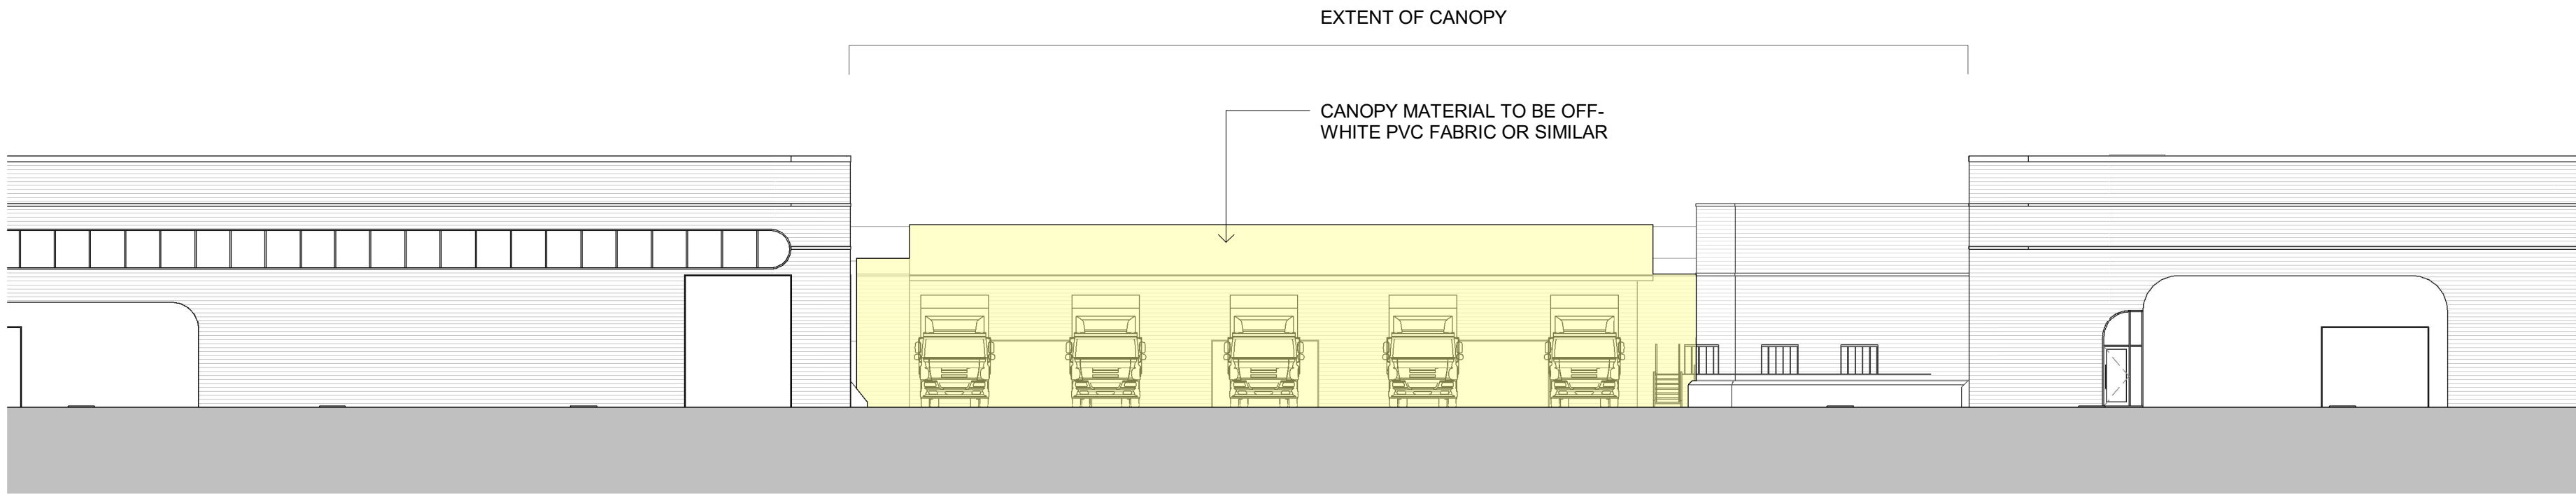

NORTH ELEVATION CC
1 : 200

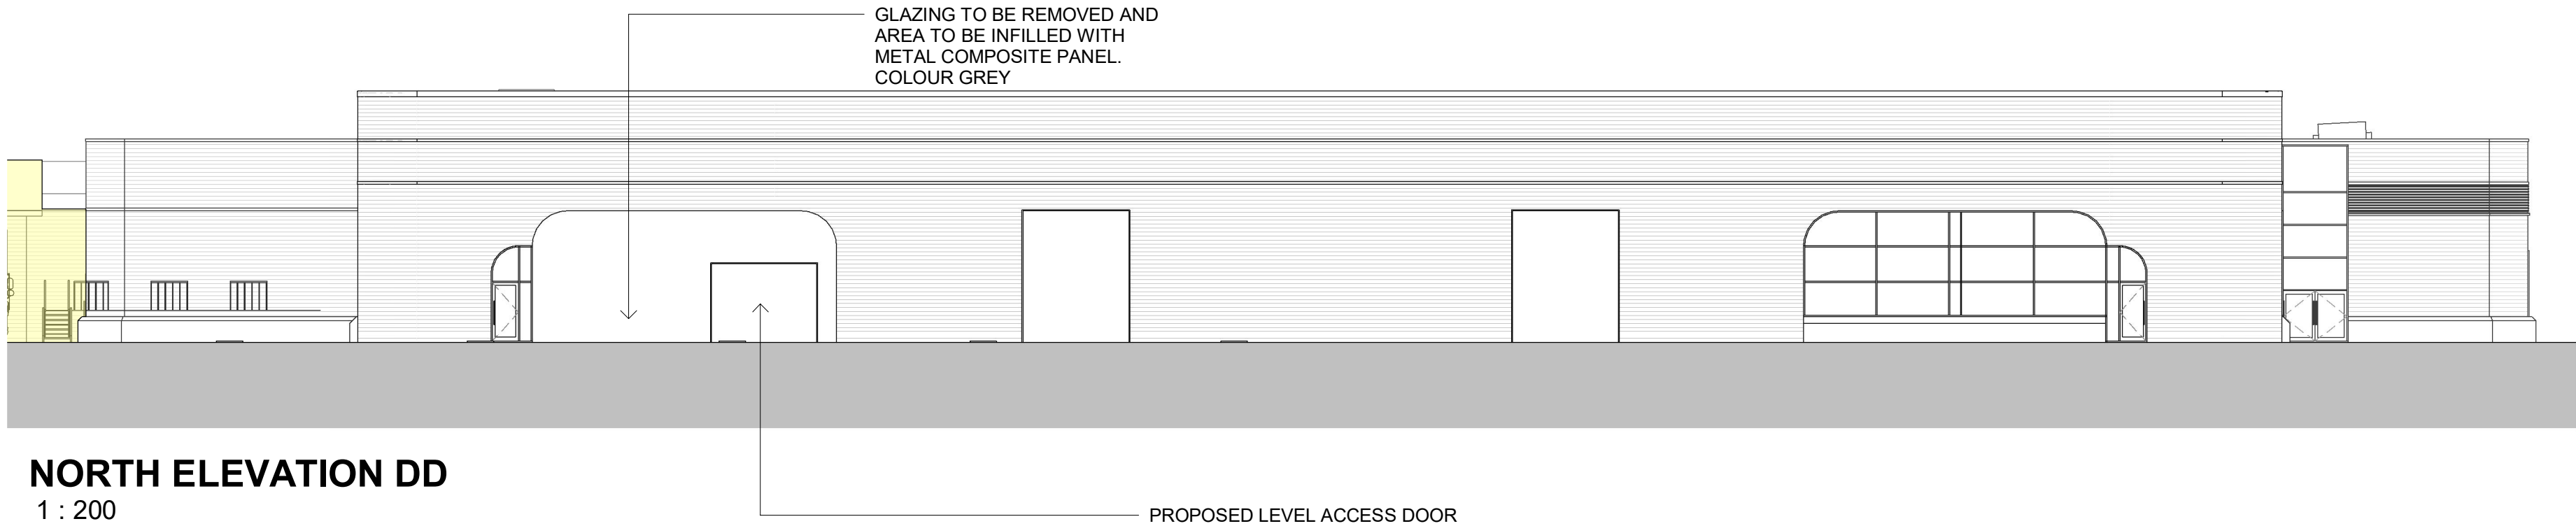

NORTH ELEVATION DD
1 : 200

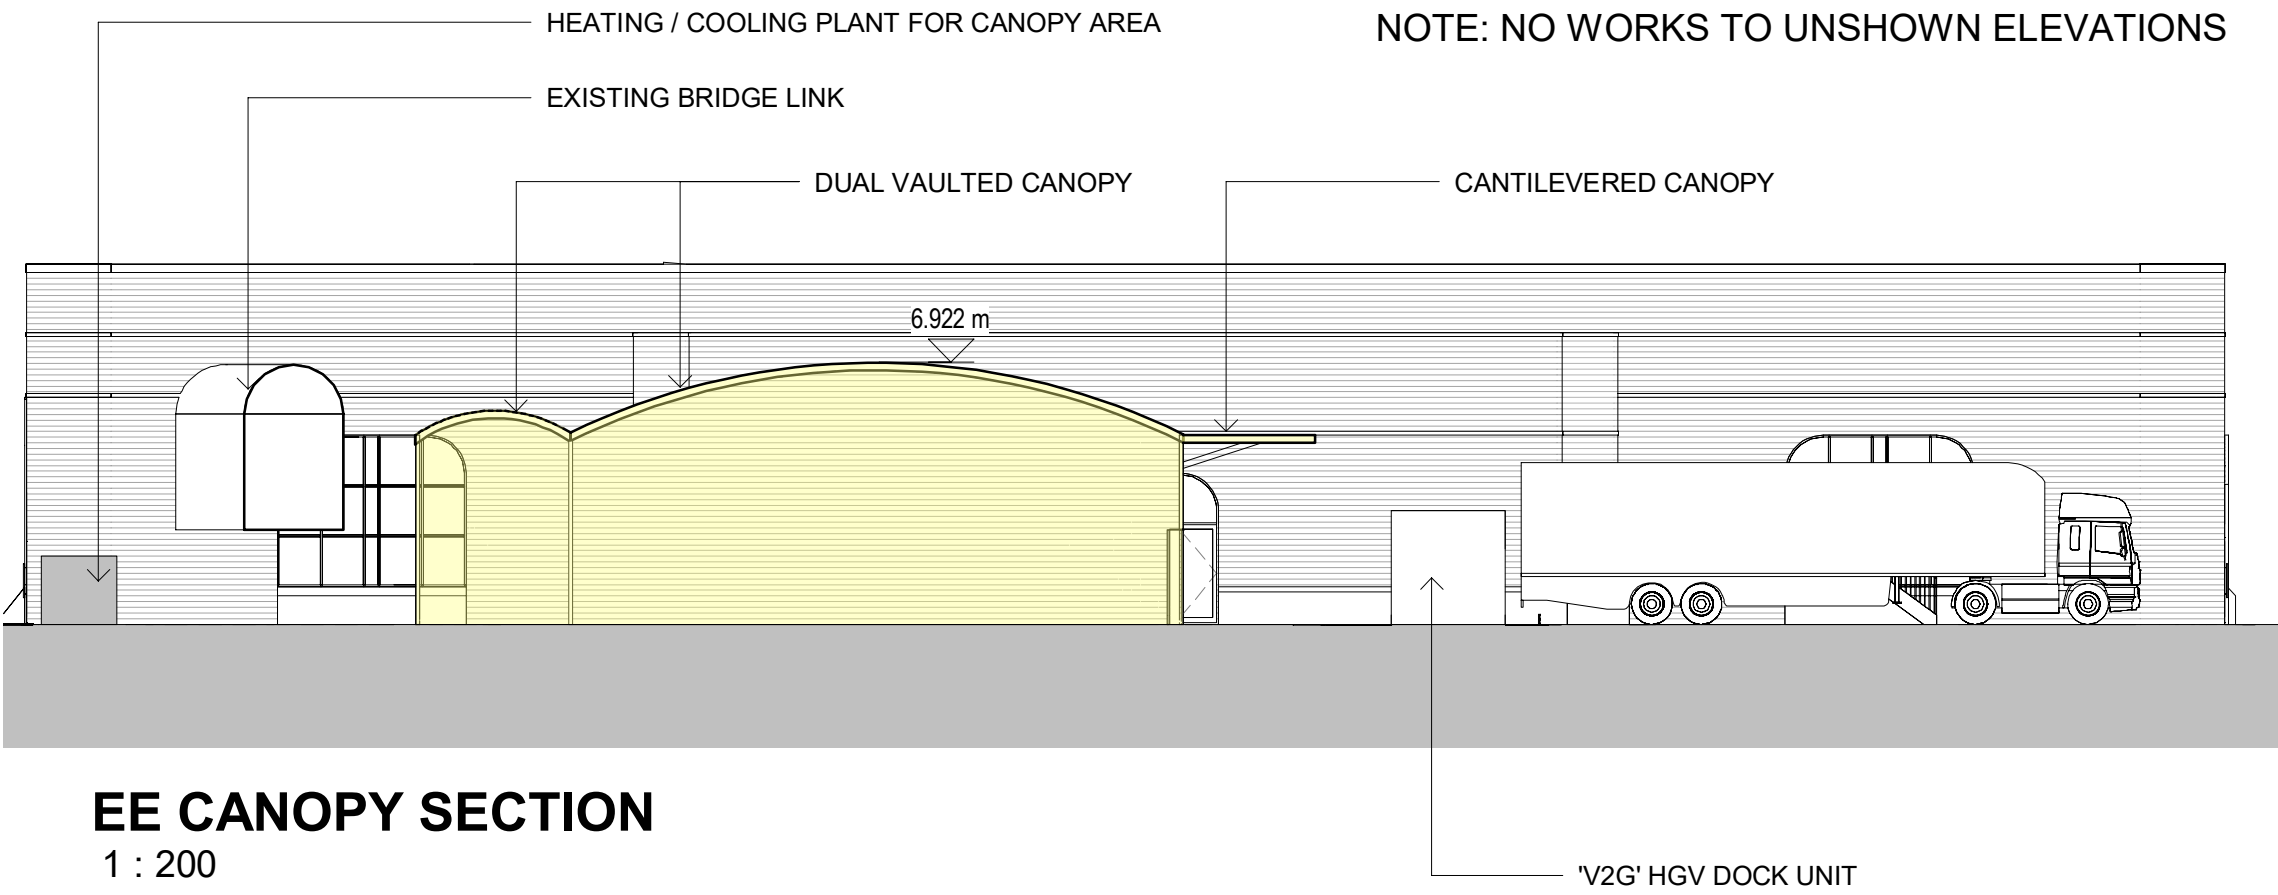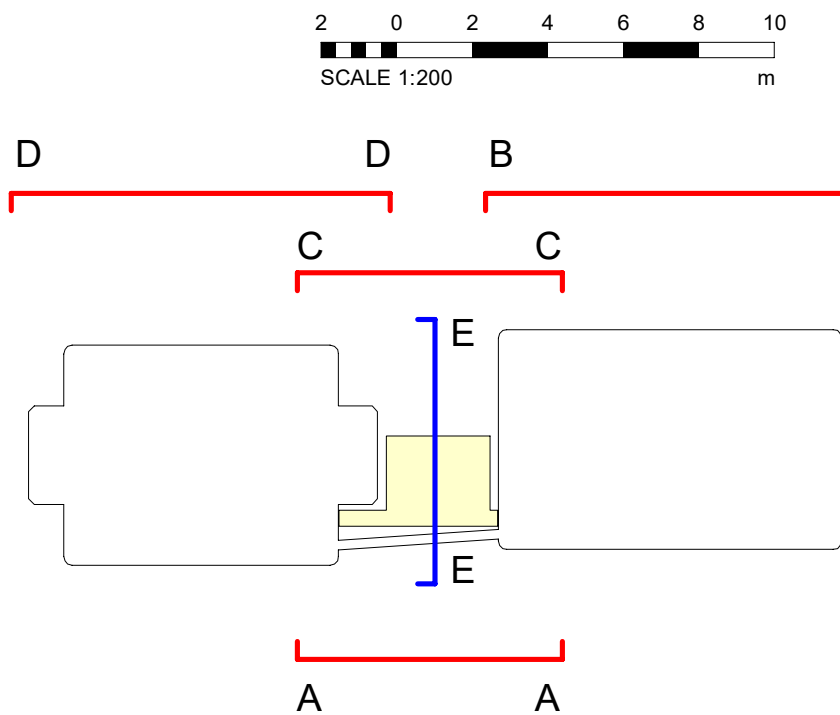

EE CANOPY SECTION
1 : 200

P1	FIRST ISSUE	01.02.19	JN	MB
Rev	Description	Date	Dm	Ckd

Status
PLANNING

SMR

SMALLEY MARSEY RISPIN

ARCHITECTS

Floor 2 The Exchange Station Parade Harrogate HG1 1TS
01423 707 757 admin@smrarchitects.co.uk

Project

DBN3 - NEW COURTWICK LANE, LITTLEHAMPTON

Client

amazonlogistics

Drawing Title

PROPOSED BUILDING ELEVATIONS

Proj Ref	Origin	Zone	Level	Type	Role	Num	Status	Rev
7260	SMR	00	ZZ	DR	A	2005	S3	P1
SMR Job Ref	Sheet	Scale	NOTED	Drawn	JN			
7260-00-2005	A1							