
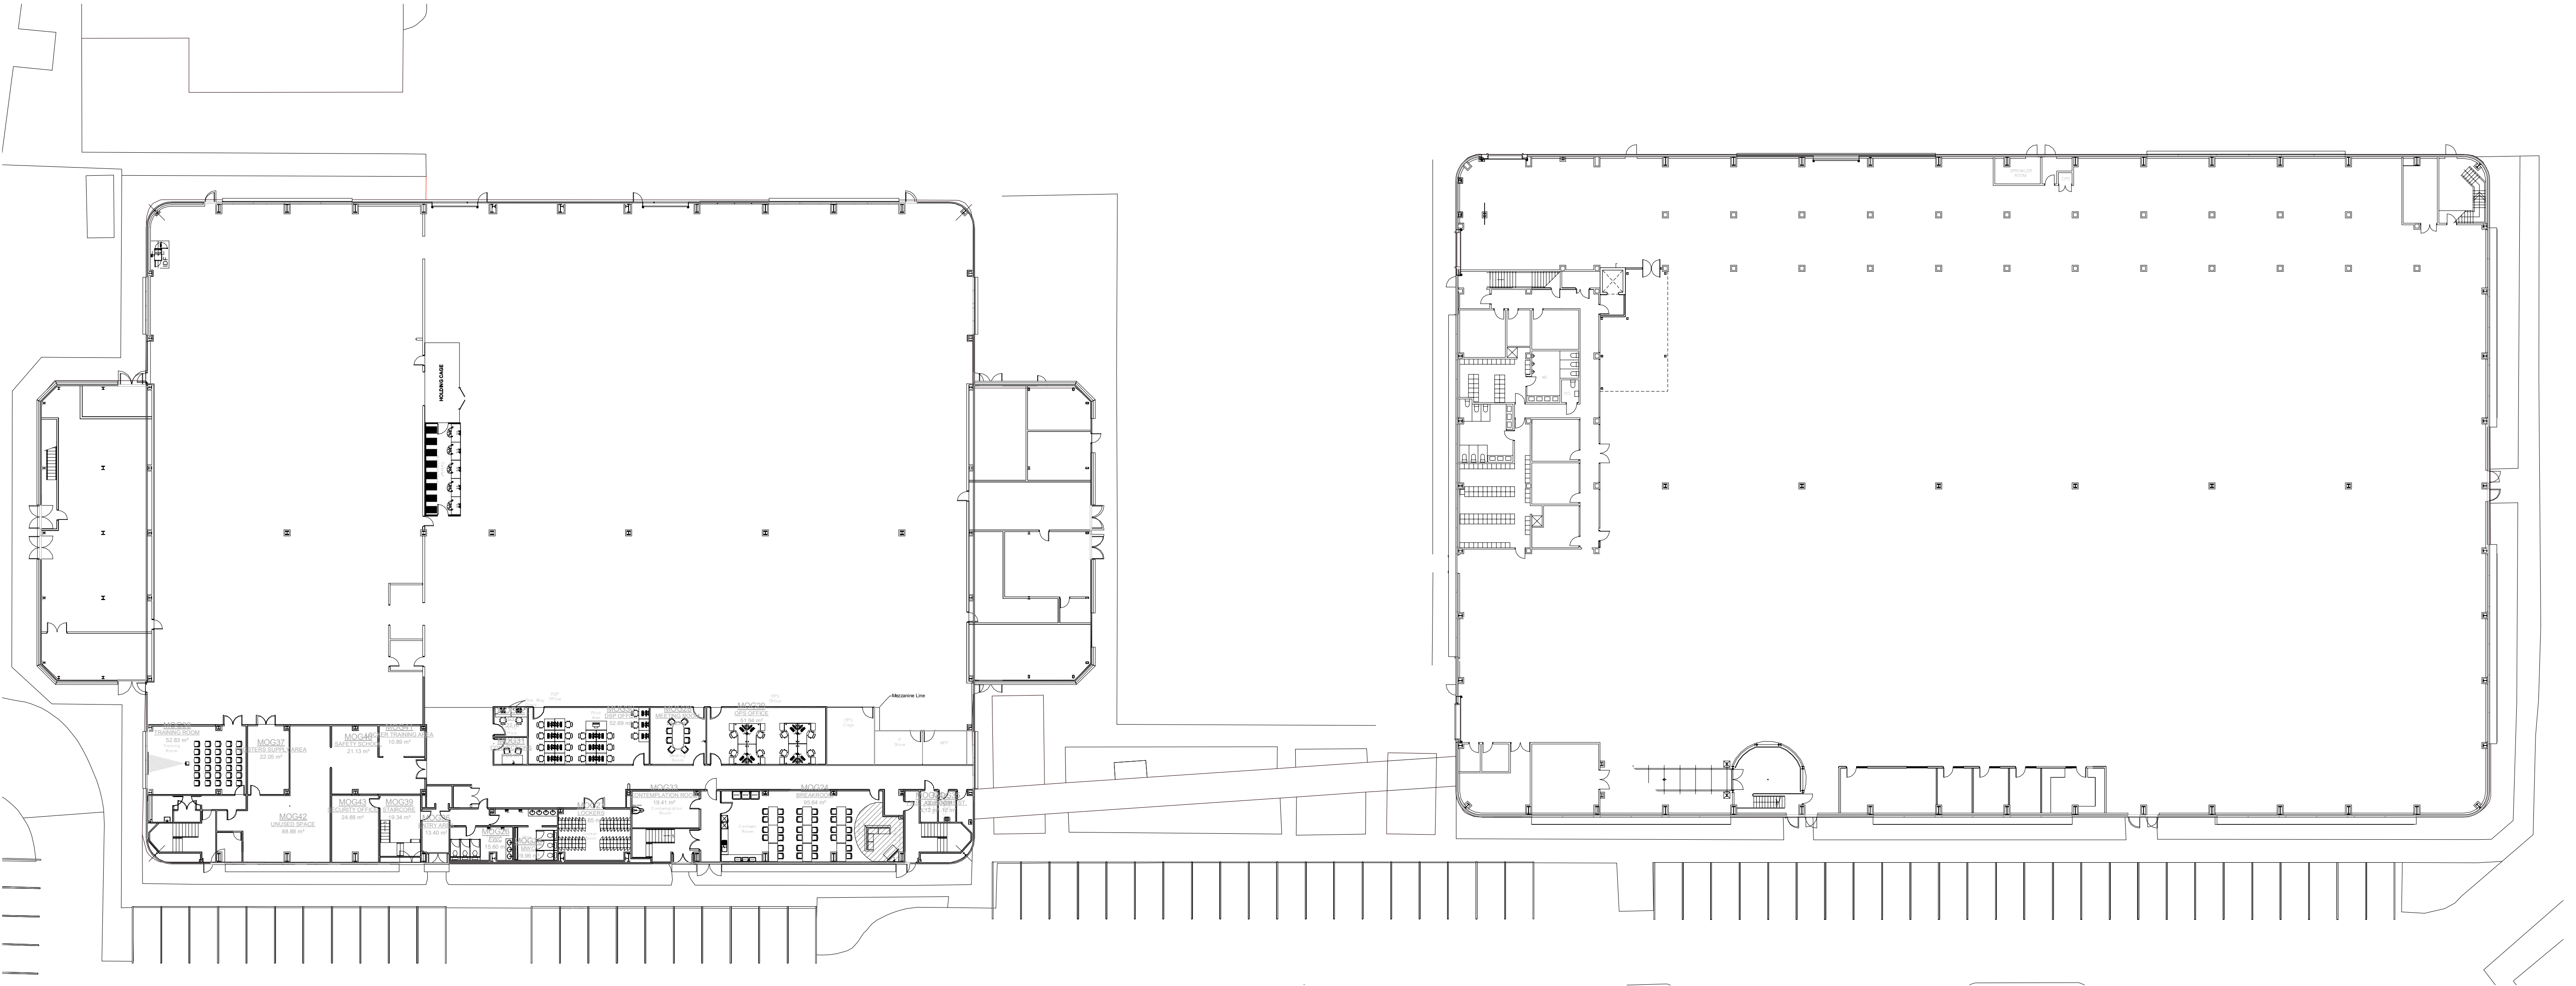


Do not scale the drawing
Architects are to be notified of any discrepancies
Construction must check all dimensions on site as to use on this project only
This drawing is subject to copyright and is to be used only for the information as stated only
For other information refer to the latest version of any other relevant drawings
To be read in conjunction with relevant design standards/protocols

This is a colour drawing. In order to ensure any subsequent reproduction is viewed correctly it should be printed in full colour.

 

EXISTING FLOOR PLAN
1 : 200

Rev	Description	Date	By	Chk
-----	-------------	------	----	-----

Status
PLANNING

SMR
SMALLEY MARSEY RISPIN

ARCHITECTS
Floor 2 - The Exchange Station Parade Harrogate HG1 1TS
01423 707 757 admin@smrarchitects.co.uk

Project
DBN3 - NEW COURTWICK LANE, LITTLEHAMPTON

Client
amazonlogistics

Drawing Title
EXISTING FLOOR PLANS

Proj Ref	Origin	Zone Level	Type	Rev	Rev
----------	--------	------------	------	-----	-----

7260 - SMR - 00 - ZZ - DR - A - 2006 - S3 - P1

SMR Job Ref	Sheet	Scale	Drawn
-------------	-------	-------	-------

7260-00-2006 A0 1:200 JN