

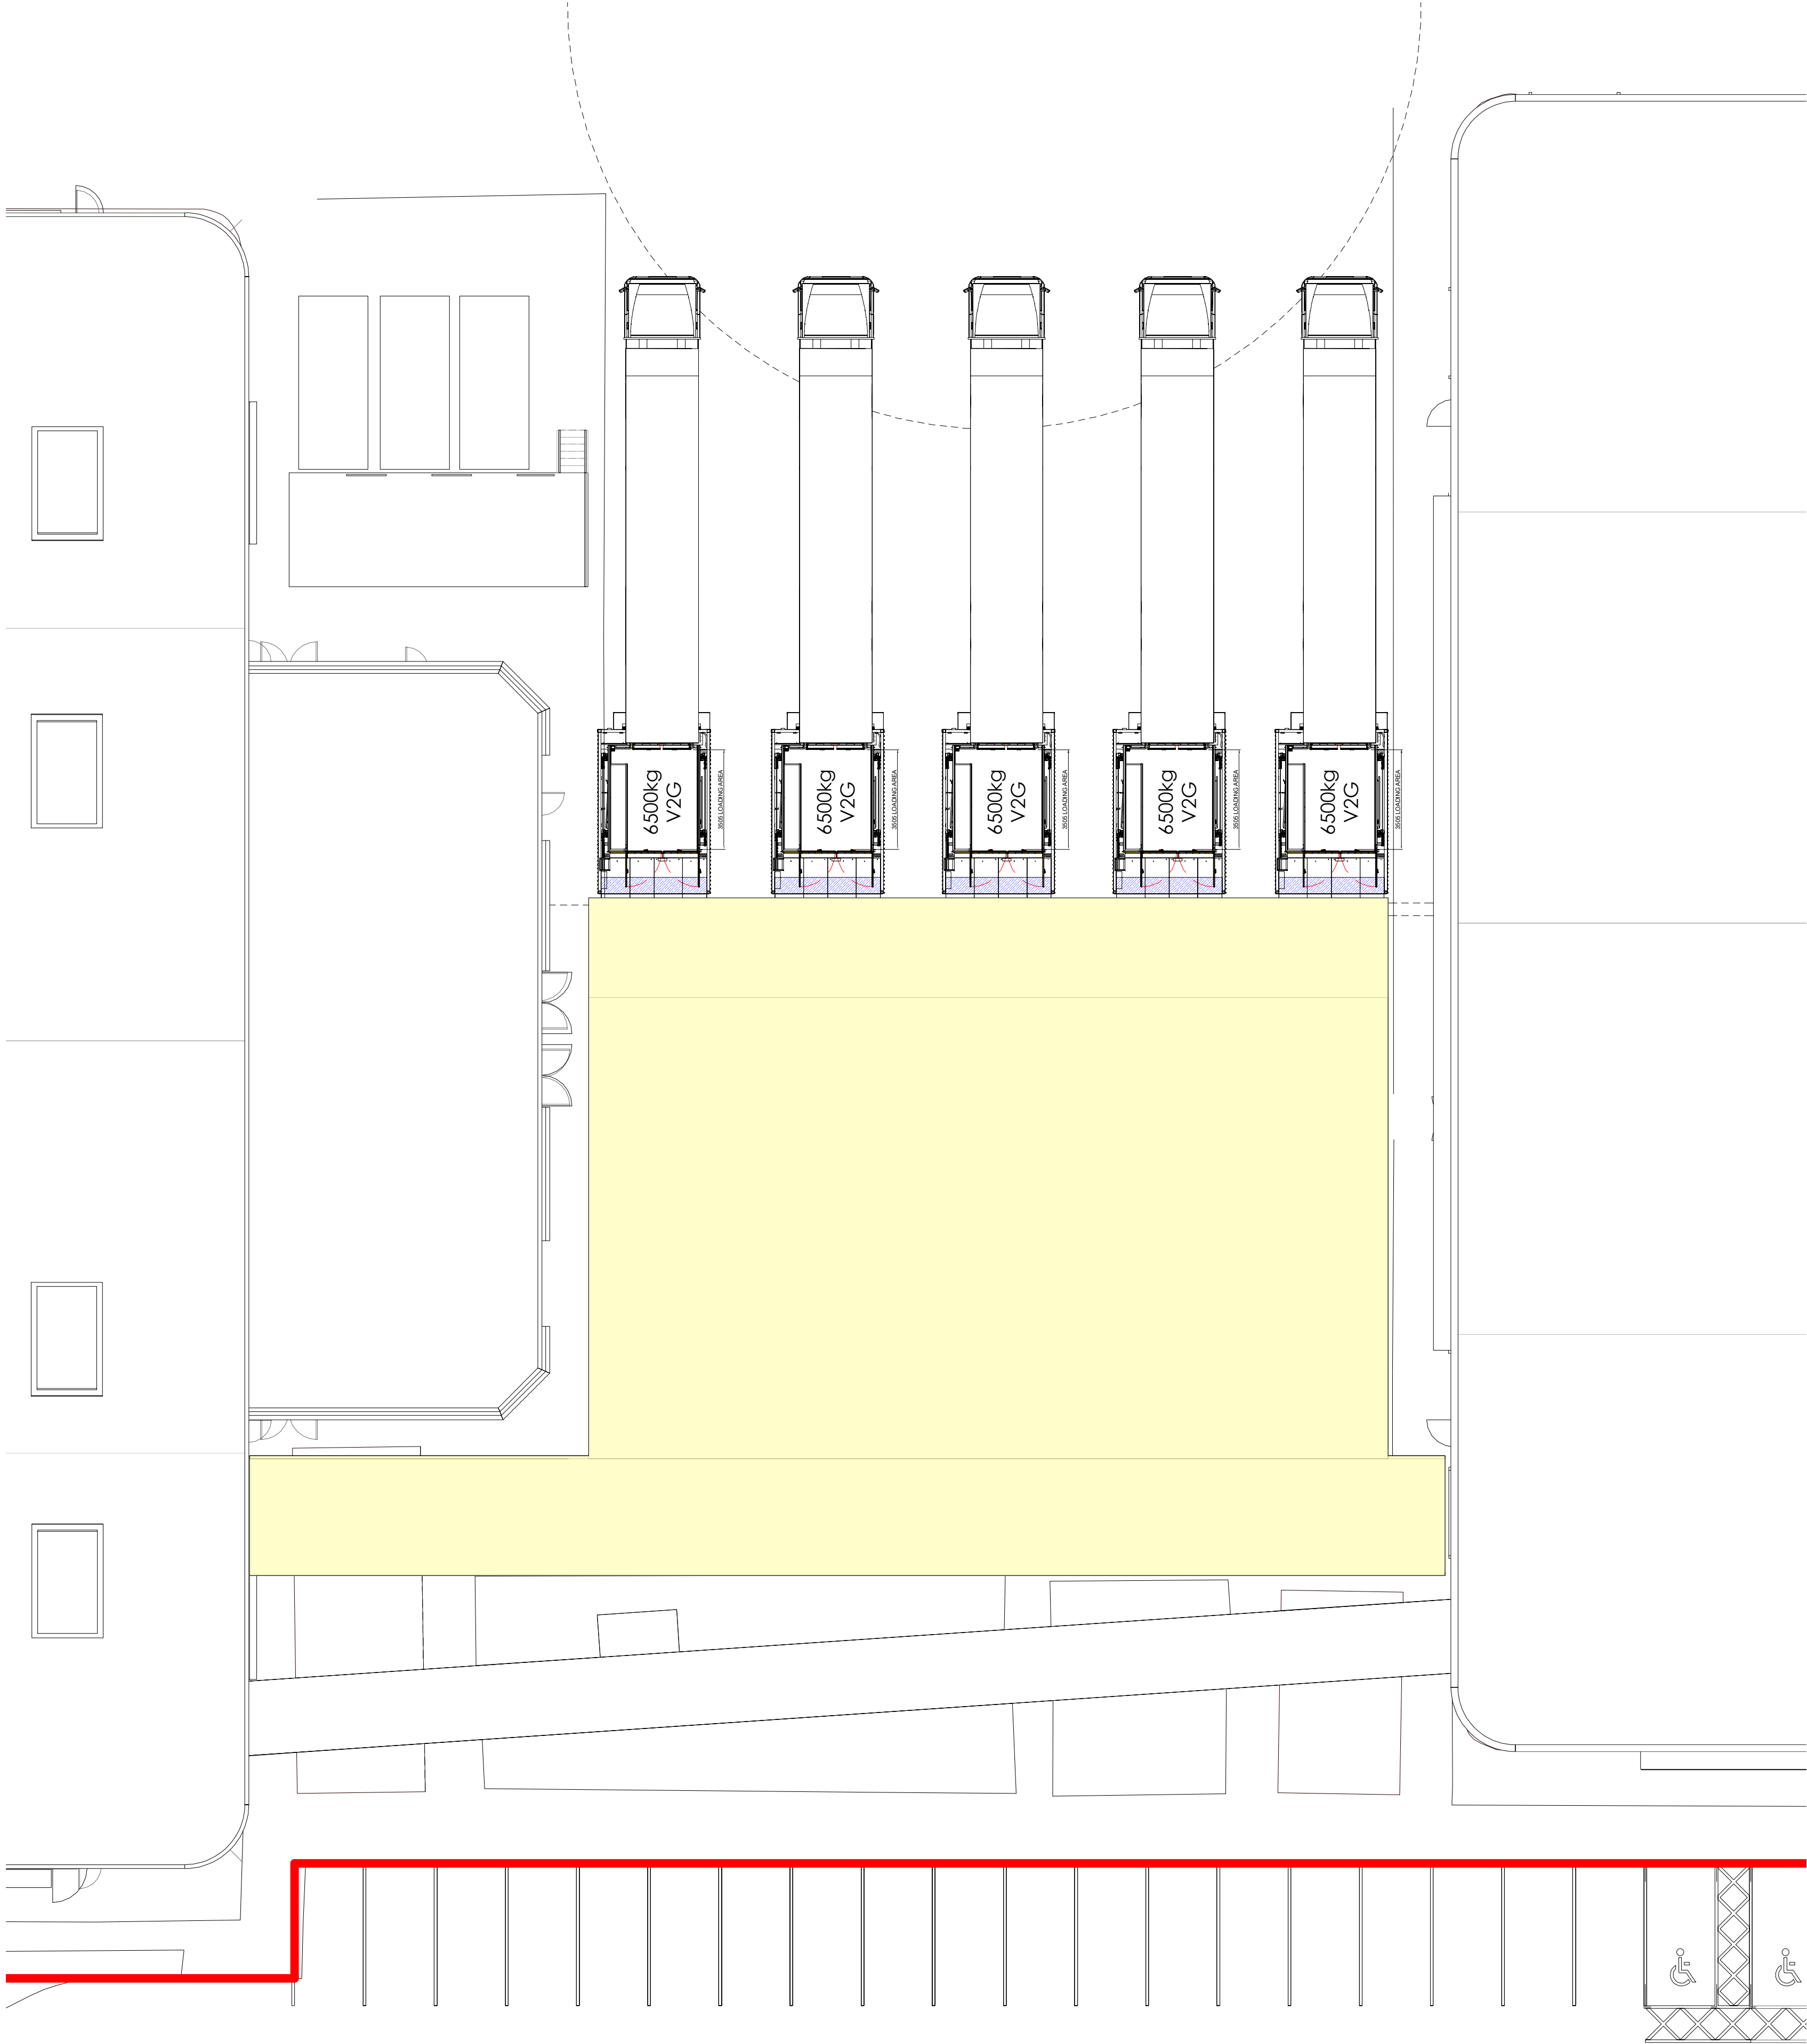
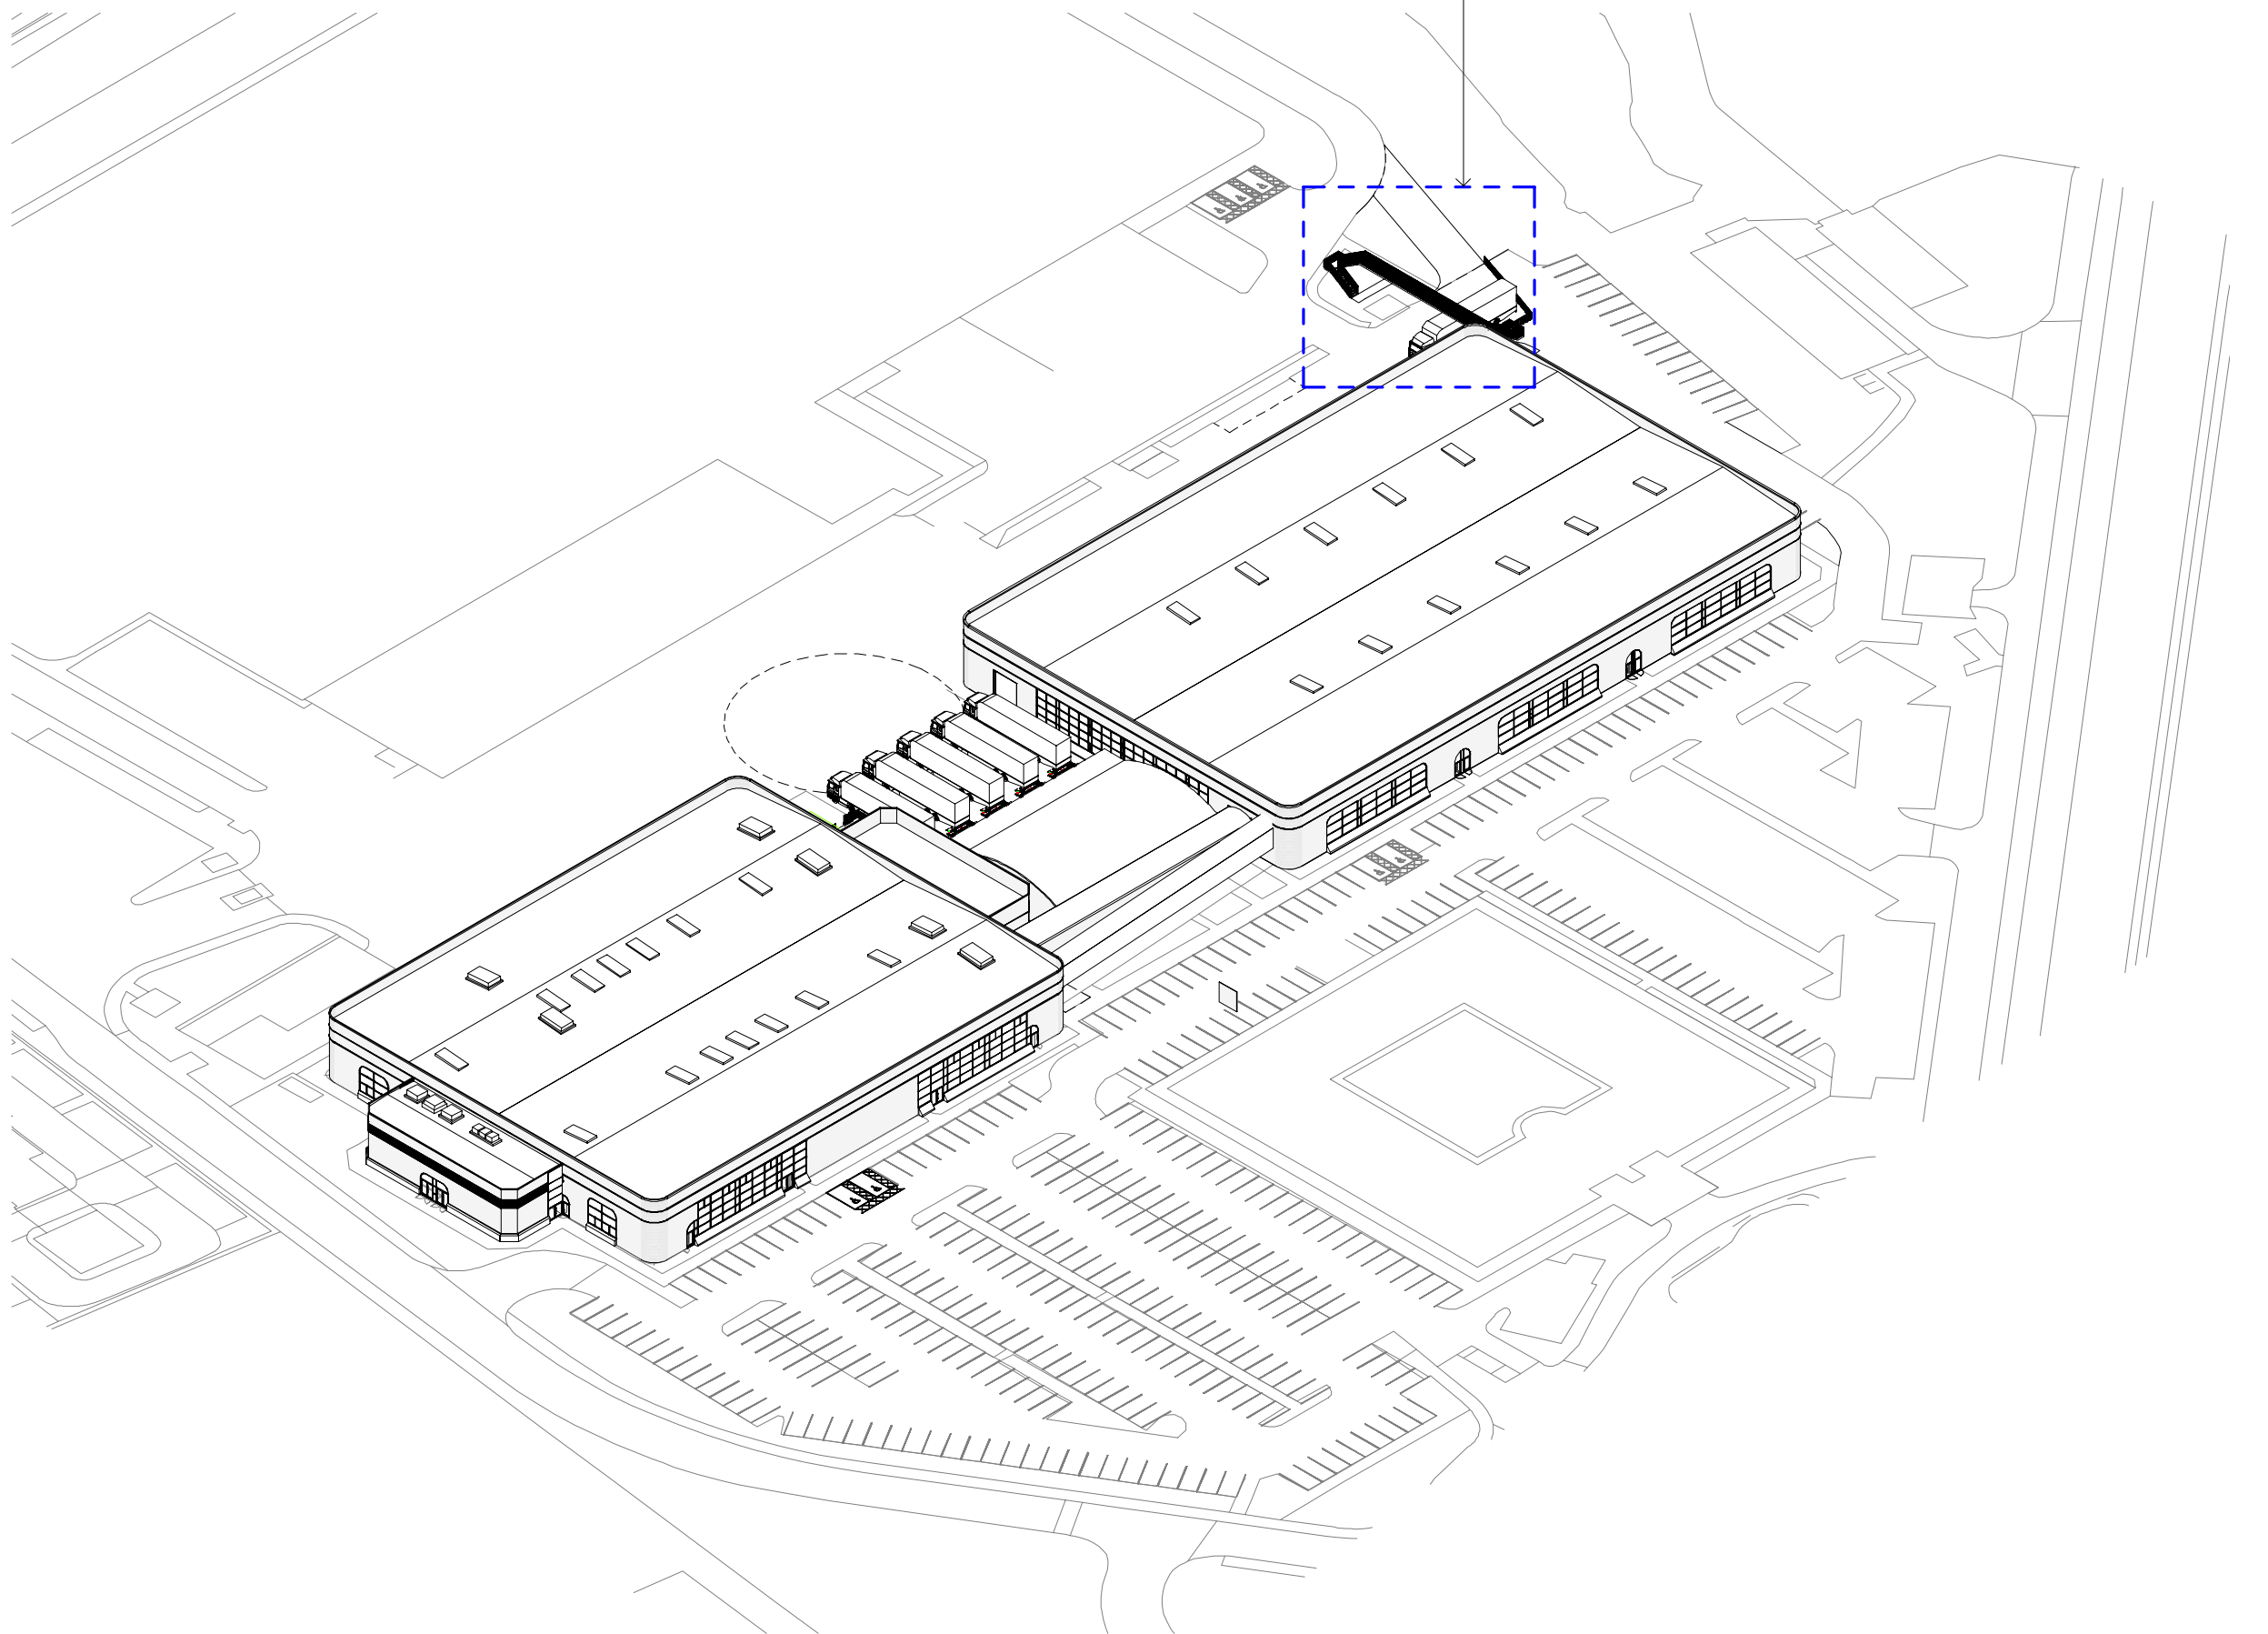


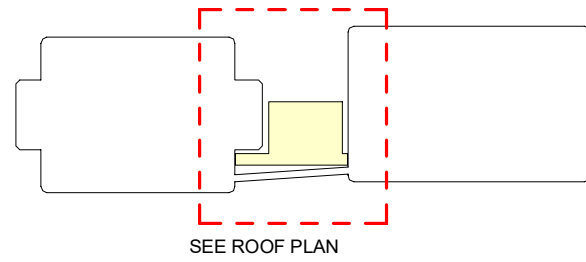


ROOF PLAN
1 : 100

Do not scale the drawing
Architects are to be notified of any discrepancies
Construction must check all dimensions and be in use on the project only
This drawing is subject to copyright and is to be used only for the information as stated only
For other information refer to the latest version of any cross referenced drawings
To be used in conjunction with relevant design standards/protocols
This is a colour drawing. In order to ensure any subsequent reproduction is viewed correctly it should be printed in full colour.

1 0 1 2 3 4 5
SCALE 1:100
m

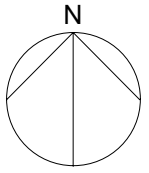

AERIAL VIEW

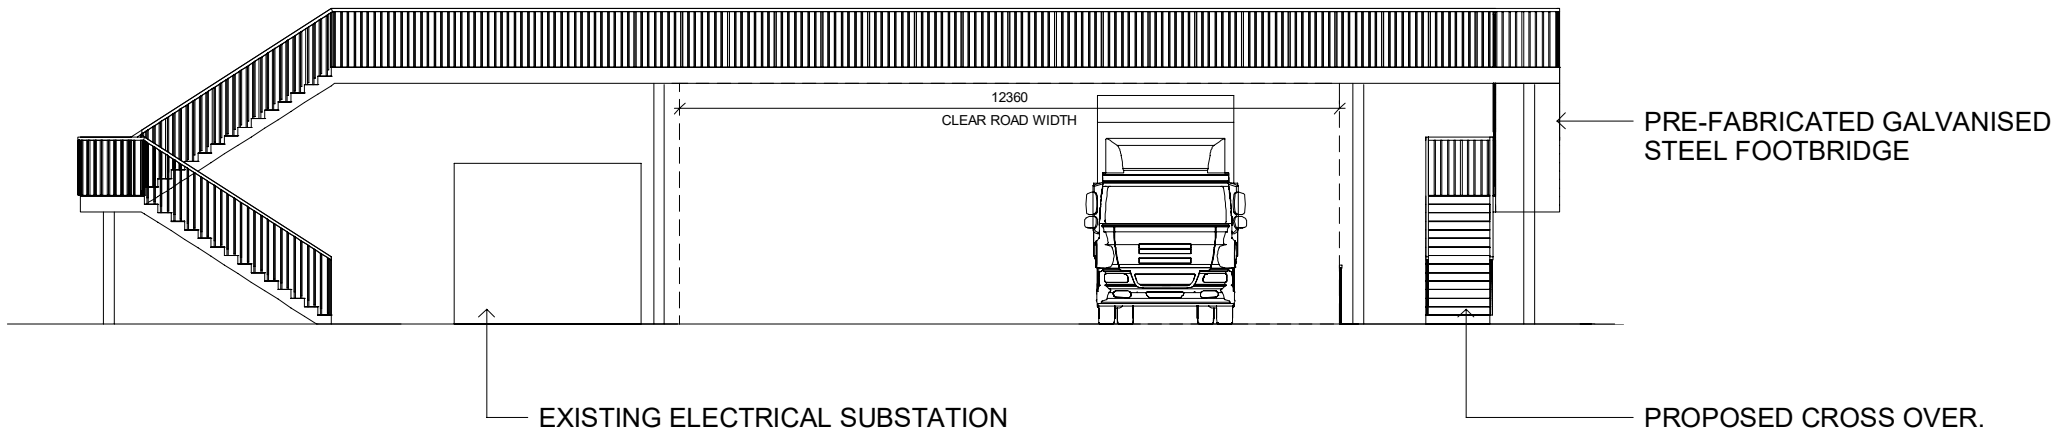

STAIR SECTION
1 : 100

P1 FIRST ISSUE
Rev Description Date
01/02/19 JN MB
Status

PLANNING

SMR
SMALLEY MARSEY RISPIN
ARCHITECTS
Floor 2 - The Exchange Station Parade Harrogate HG1 1TS
01423 707 757 admin@smrarchitects.co.uk

Project
DBN3 - NEW COURTWICK LANE, LITTLEHAMPTON

Client
amazonlogistics

Drawing Title
EXISTING AND PROPOSED ROOF PLAN

Proj Ref	Origin	Zone Level	Type	Rev	Num	Status	Rev
7260 - SMR - 00 - ZZ - DR - A - 2008 - S3 - P1							
SMR Job Ref	Sheet	Scale	Drawn				
7260-00-2008	A0	NOTED	JN				