


REFER TO
ARBORICULTURAL
REPORT FOR LOCATIONS
OF TREES AND
VEGETATION

NO NEW BOUNDARY
TREATMENTS

NO PUBLIC RIGHTS OF
WAY ACROSS SITE

- EXISTING LANDSCAPED AREA
TO BE RETAINED: 2102 m²
- LANDSCAPED AREA TO BE
REPLACED WITH VEHICLE
HARDSTANDING: 592 m²

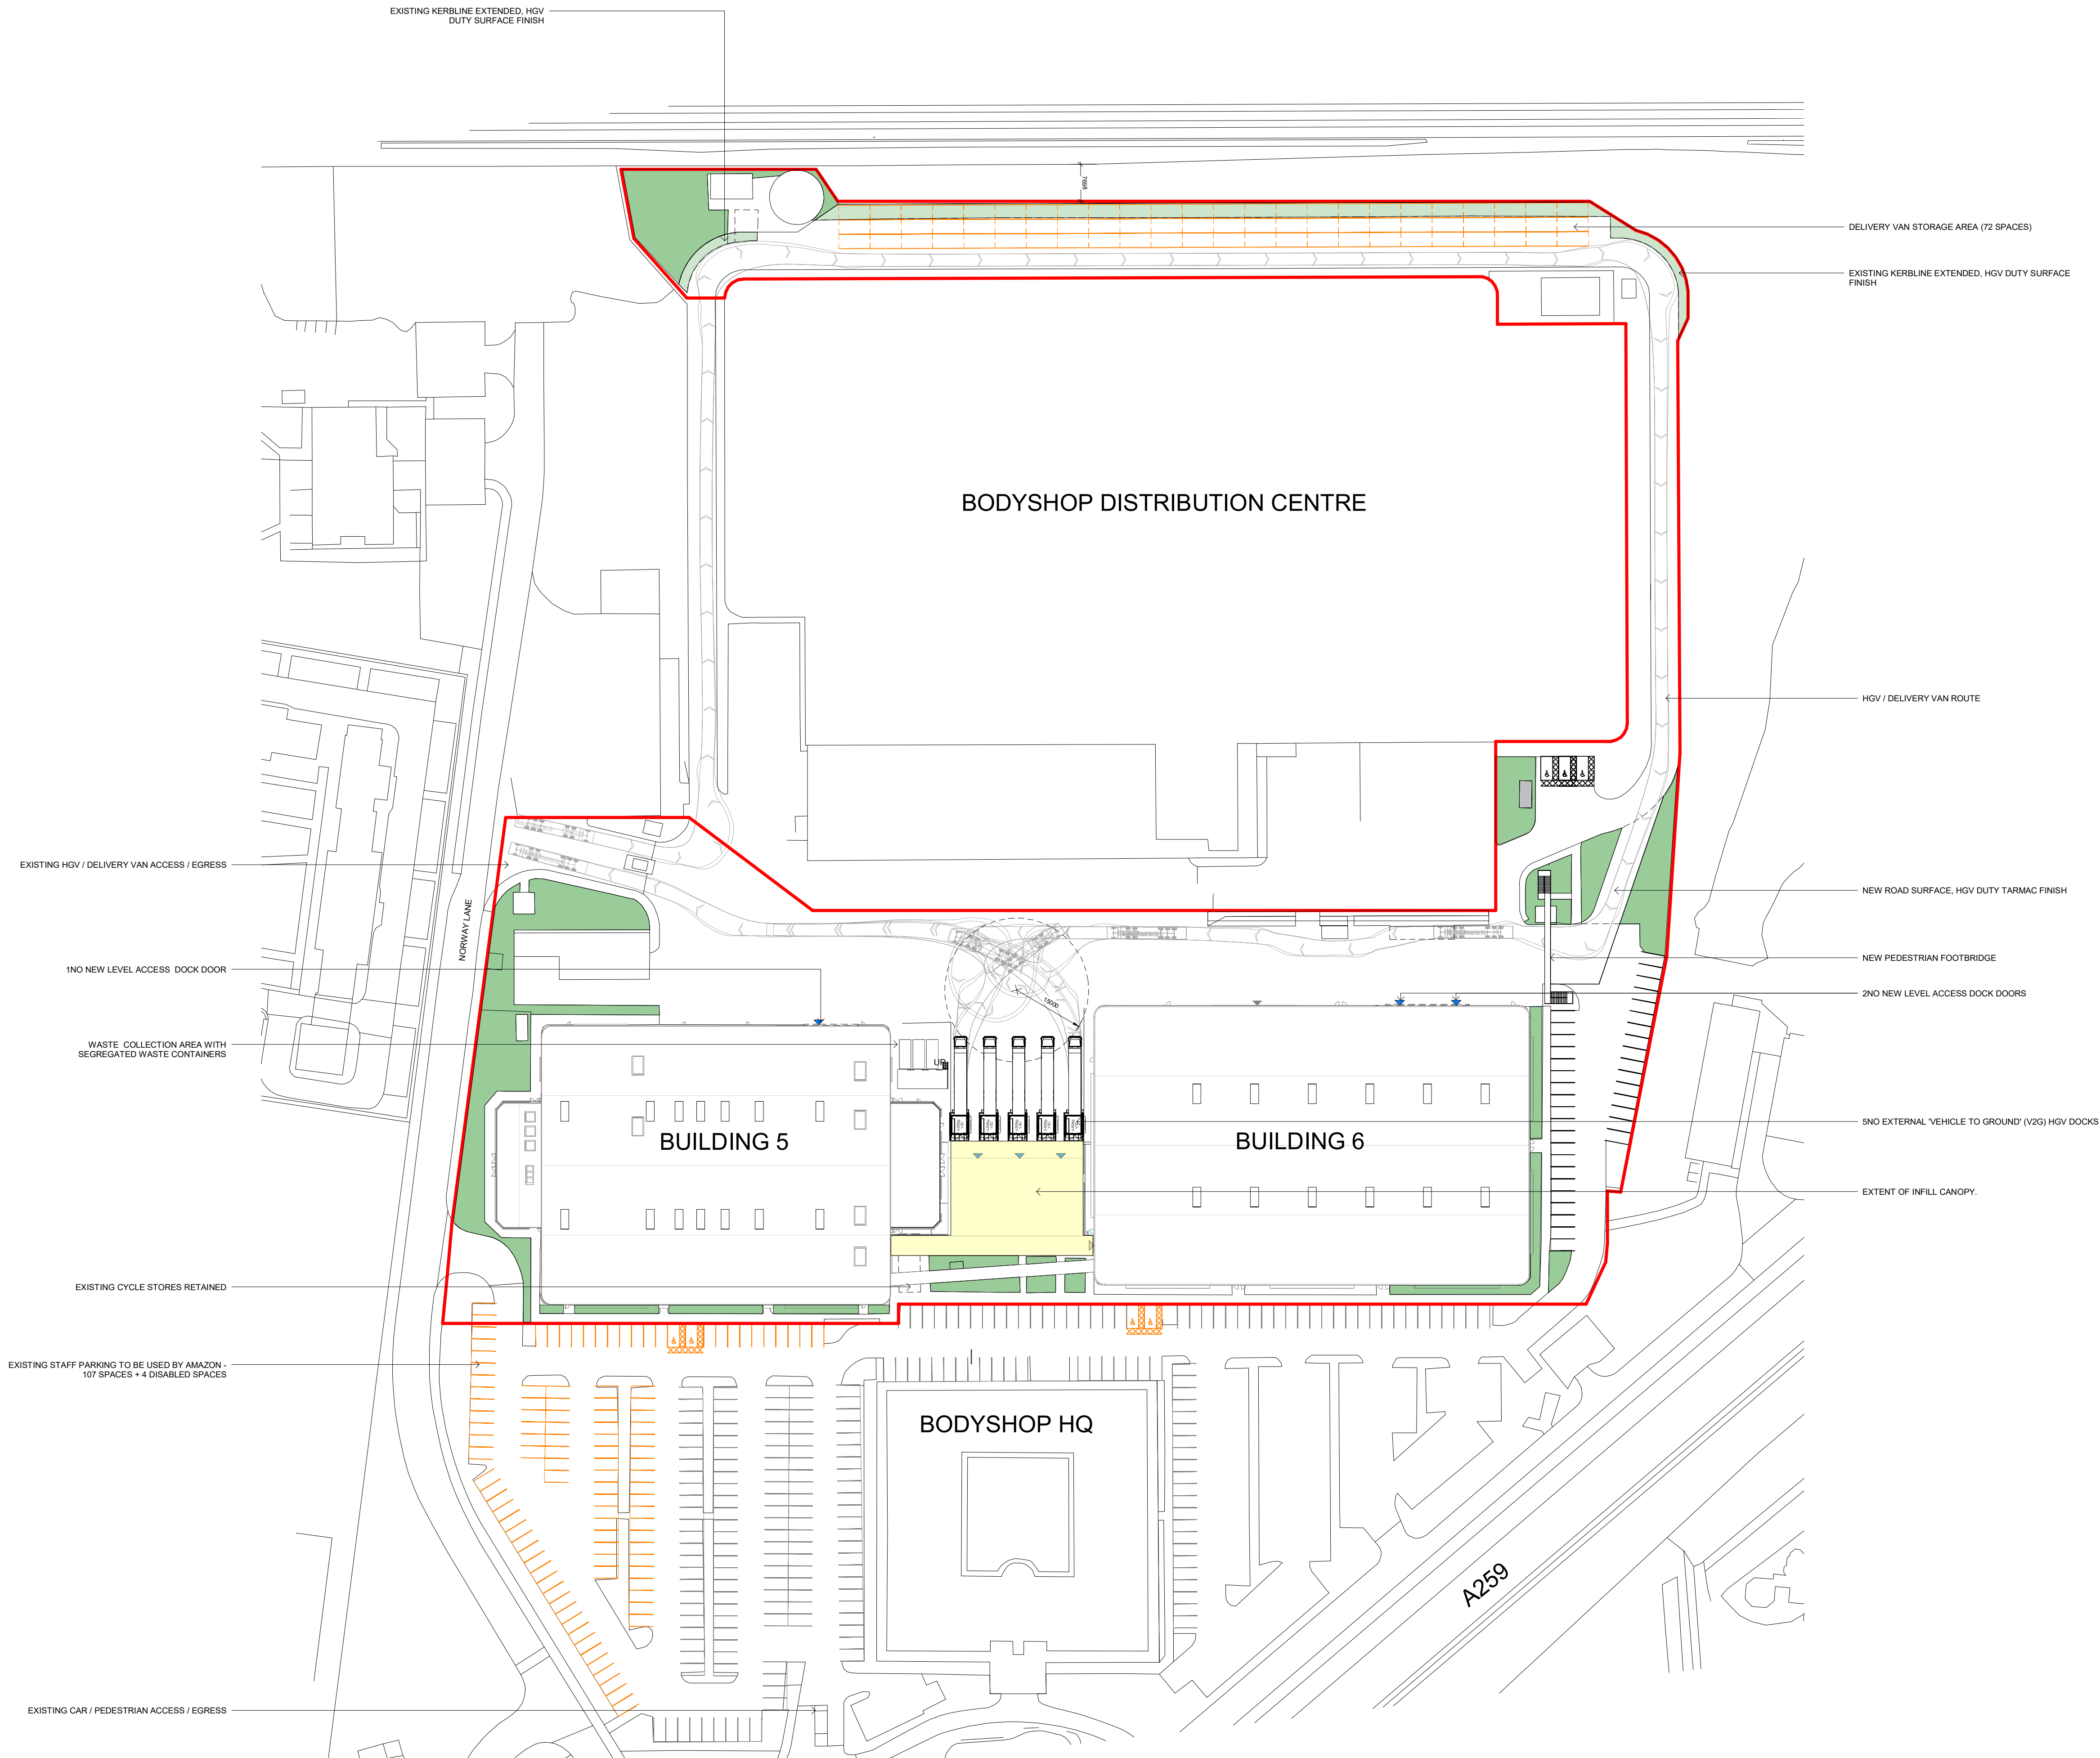

P4	LANDSCAPE AREAS SHOWN	05.02.19	MAB	SR
P3	REVISED AFTER PLANNING	01.02.19	JAN	MAB
P2	REVISED FOLLOWING PLANNING	28.01.19	HEK	SR
P1	FIRST ISSUE	24.1.19	MAB	SR
Rev	Description	Date	Drn	Chk

Status

PLANNING

SMR
SMALLEY MARSEY RISPIN

ARCHITECTS
Floor 2 - The Exchange Station Parade Harrogate HG1 1TS
01423 707 757 admin@smrarchitects.co.uk

Project
DBN3 - NEW COURTWICK LANE, LITTLEHAMPTON

Client
amazonlogistics

Drawing Title
PROPOSED SITE BLOCK PLAN

Proj Ref	Origin	Zone	Level	Type	Revs	Num	Status	Rev
- 7280 -	SMR	- 00 -	ZZ -	DR -	A -	2001 -	S3 -	P4
SMR Job Ref	Sheet	Scale	As indicated	Drawn	MAB			
7280-00-2001	A0							

PROPOSED SITE PLAN
1 : 500