



APPLICATION SITE AREA:
27624m² (2.76 HECTARES)

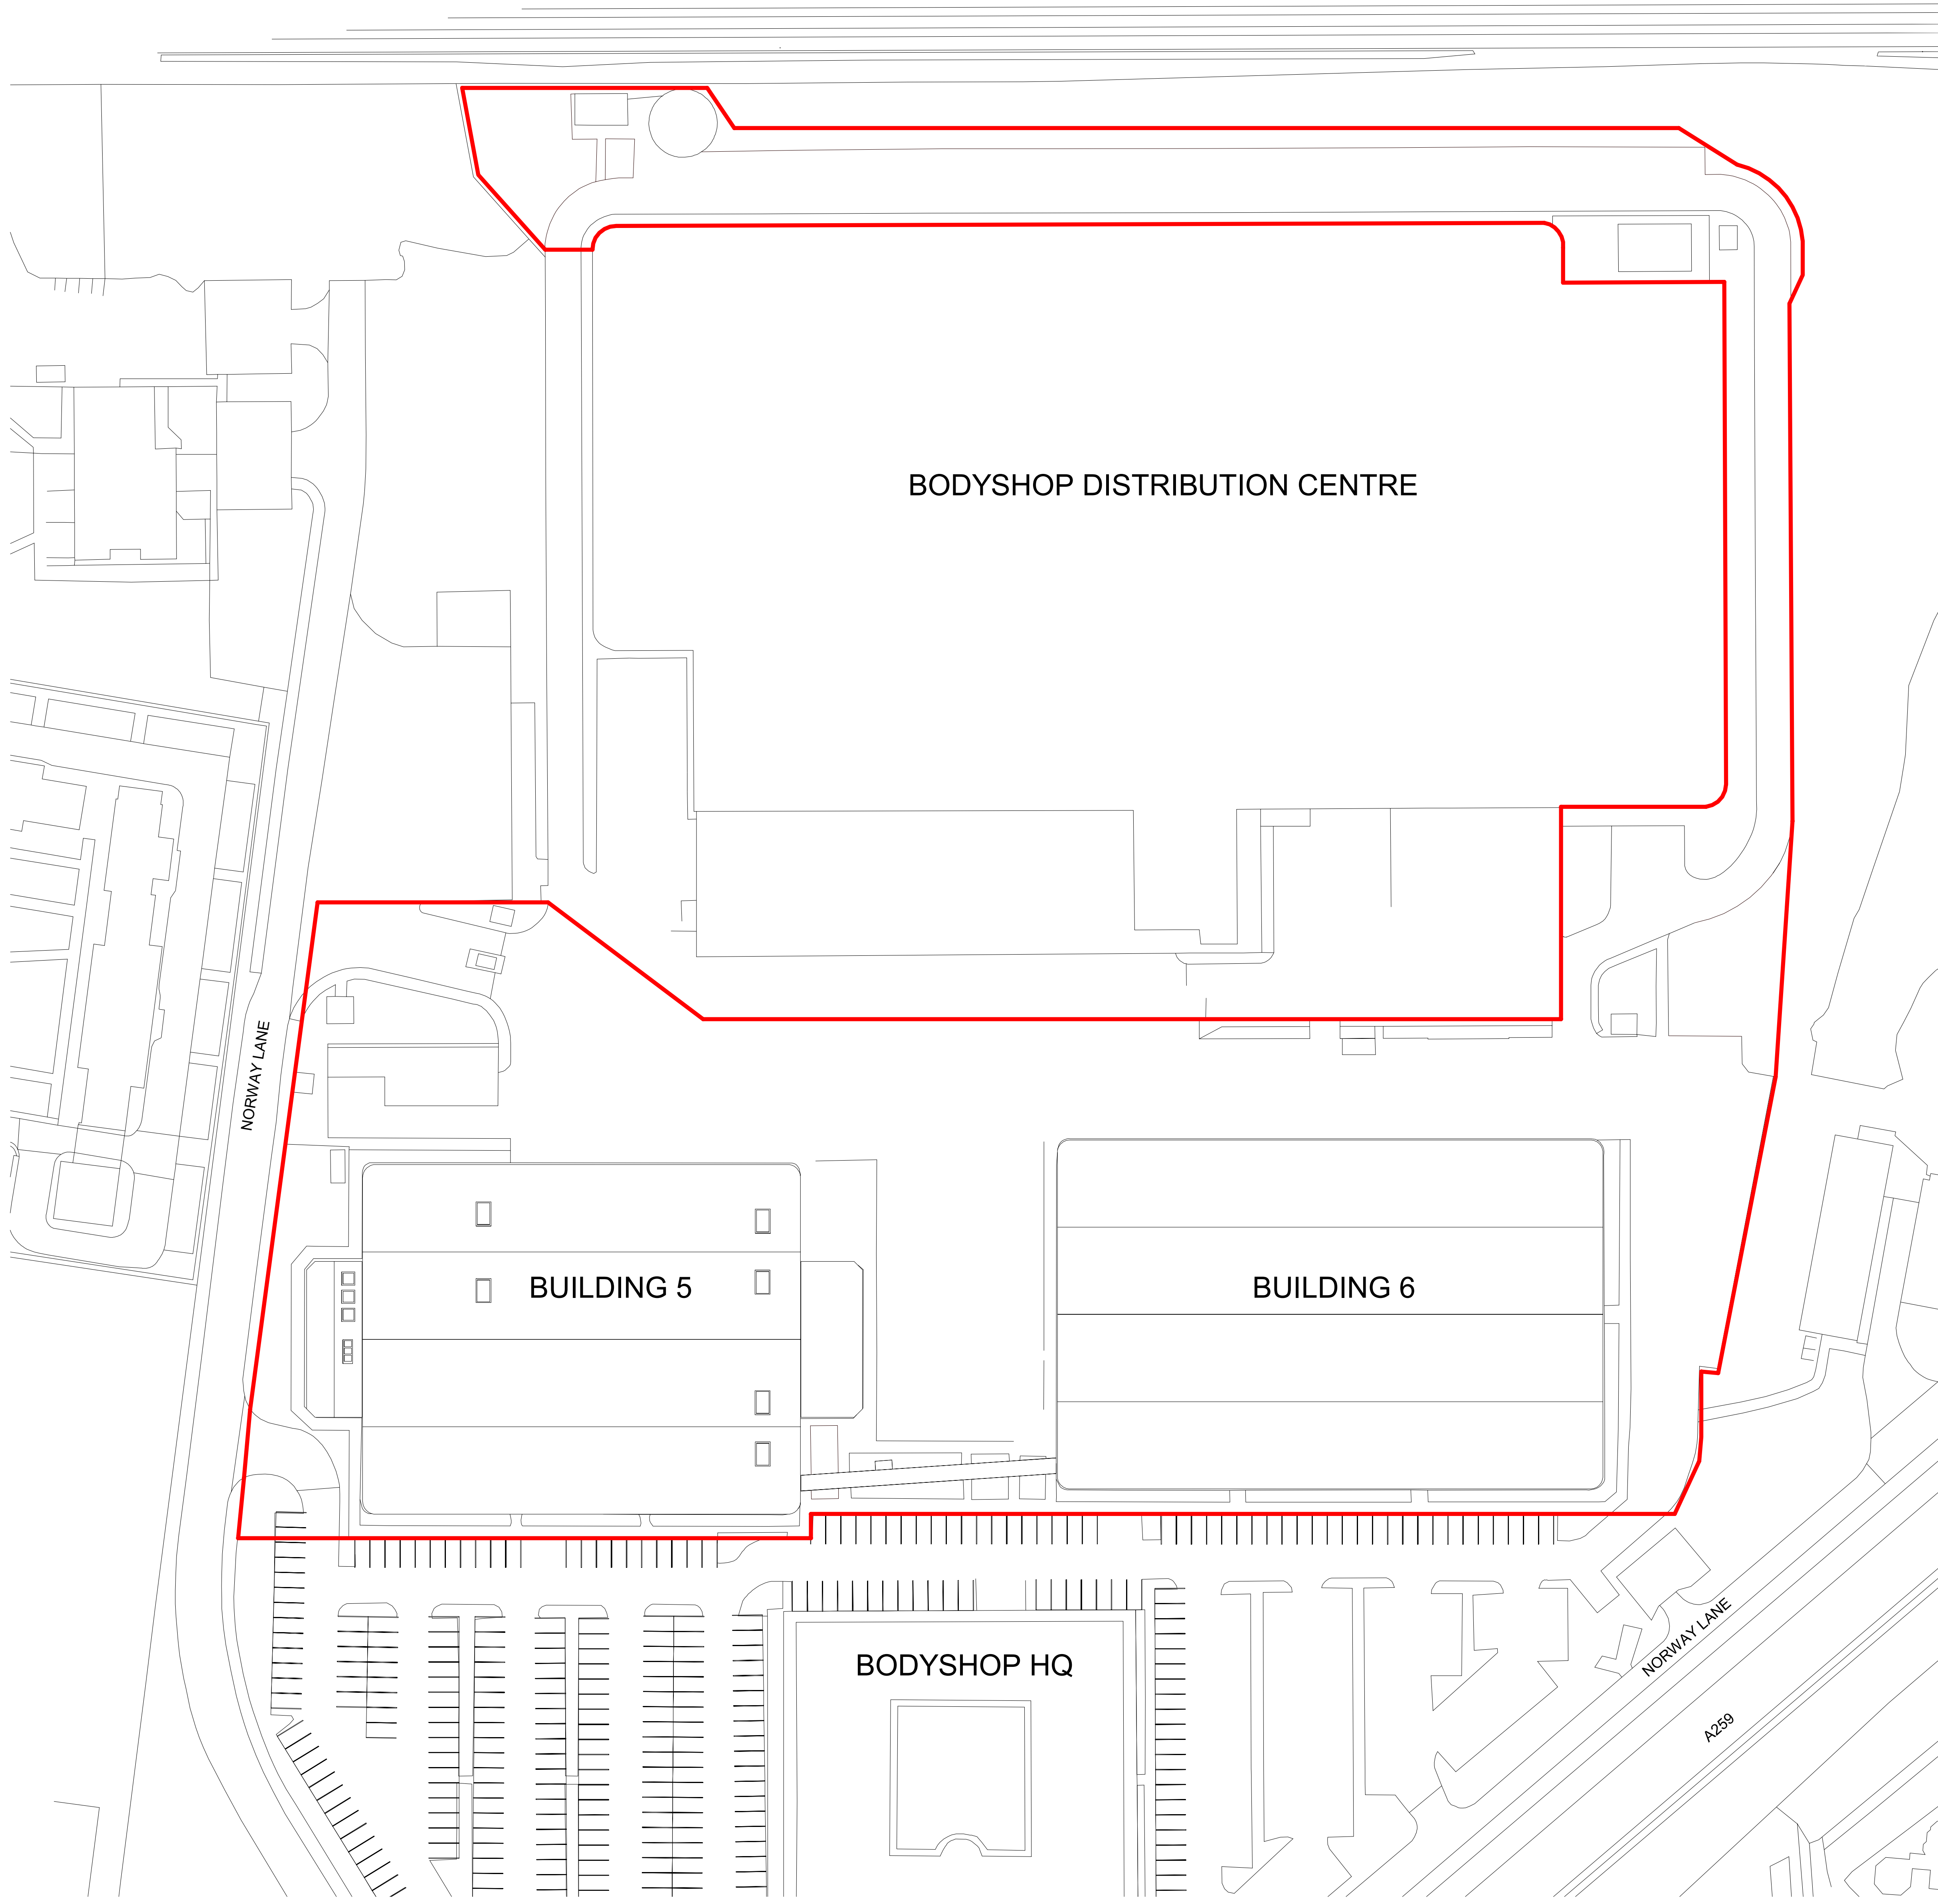

EXISTING SITE PLAN
1 : 500

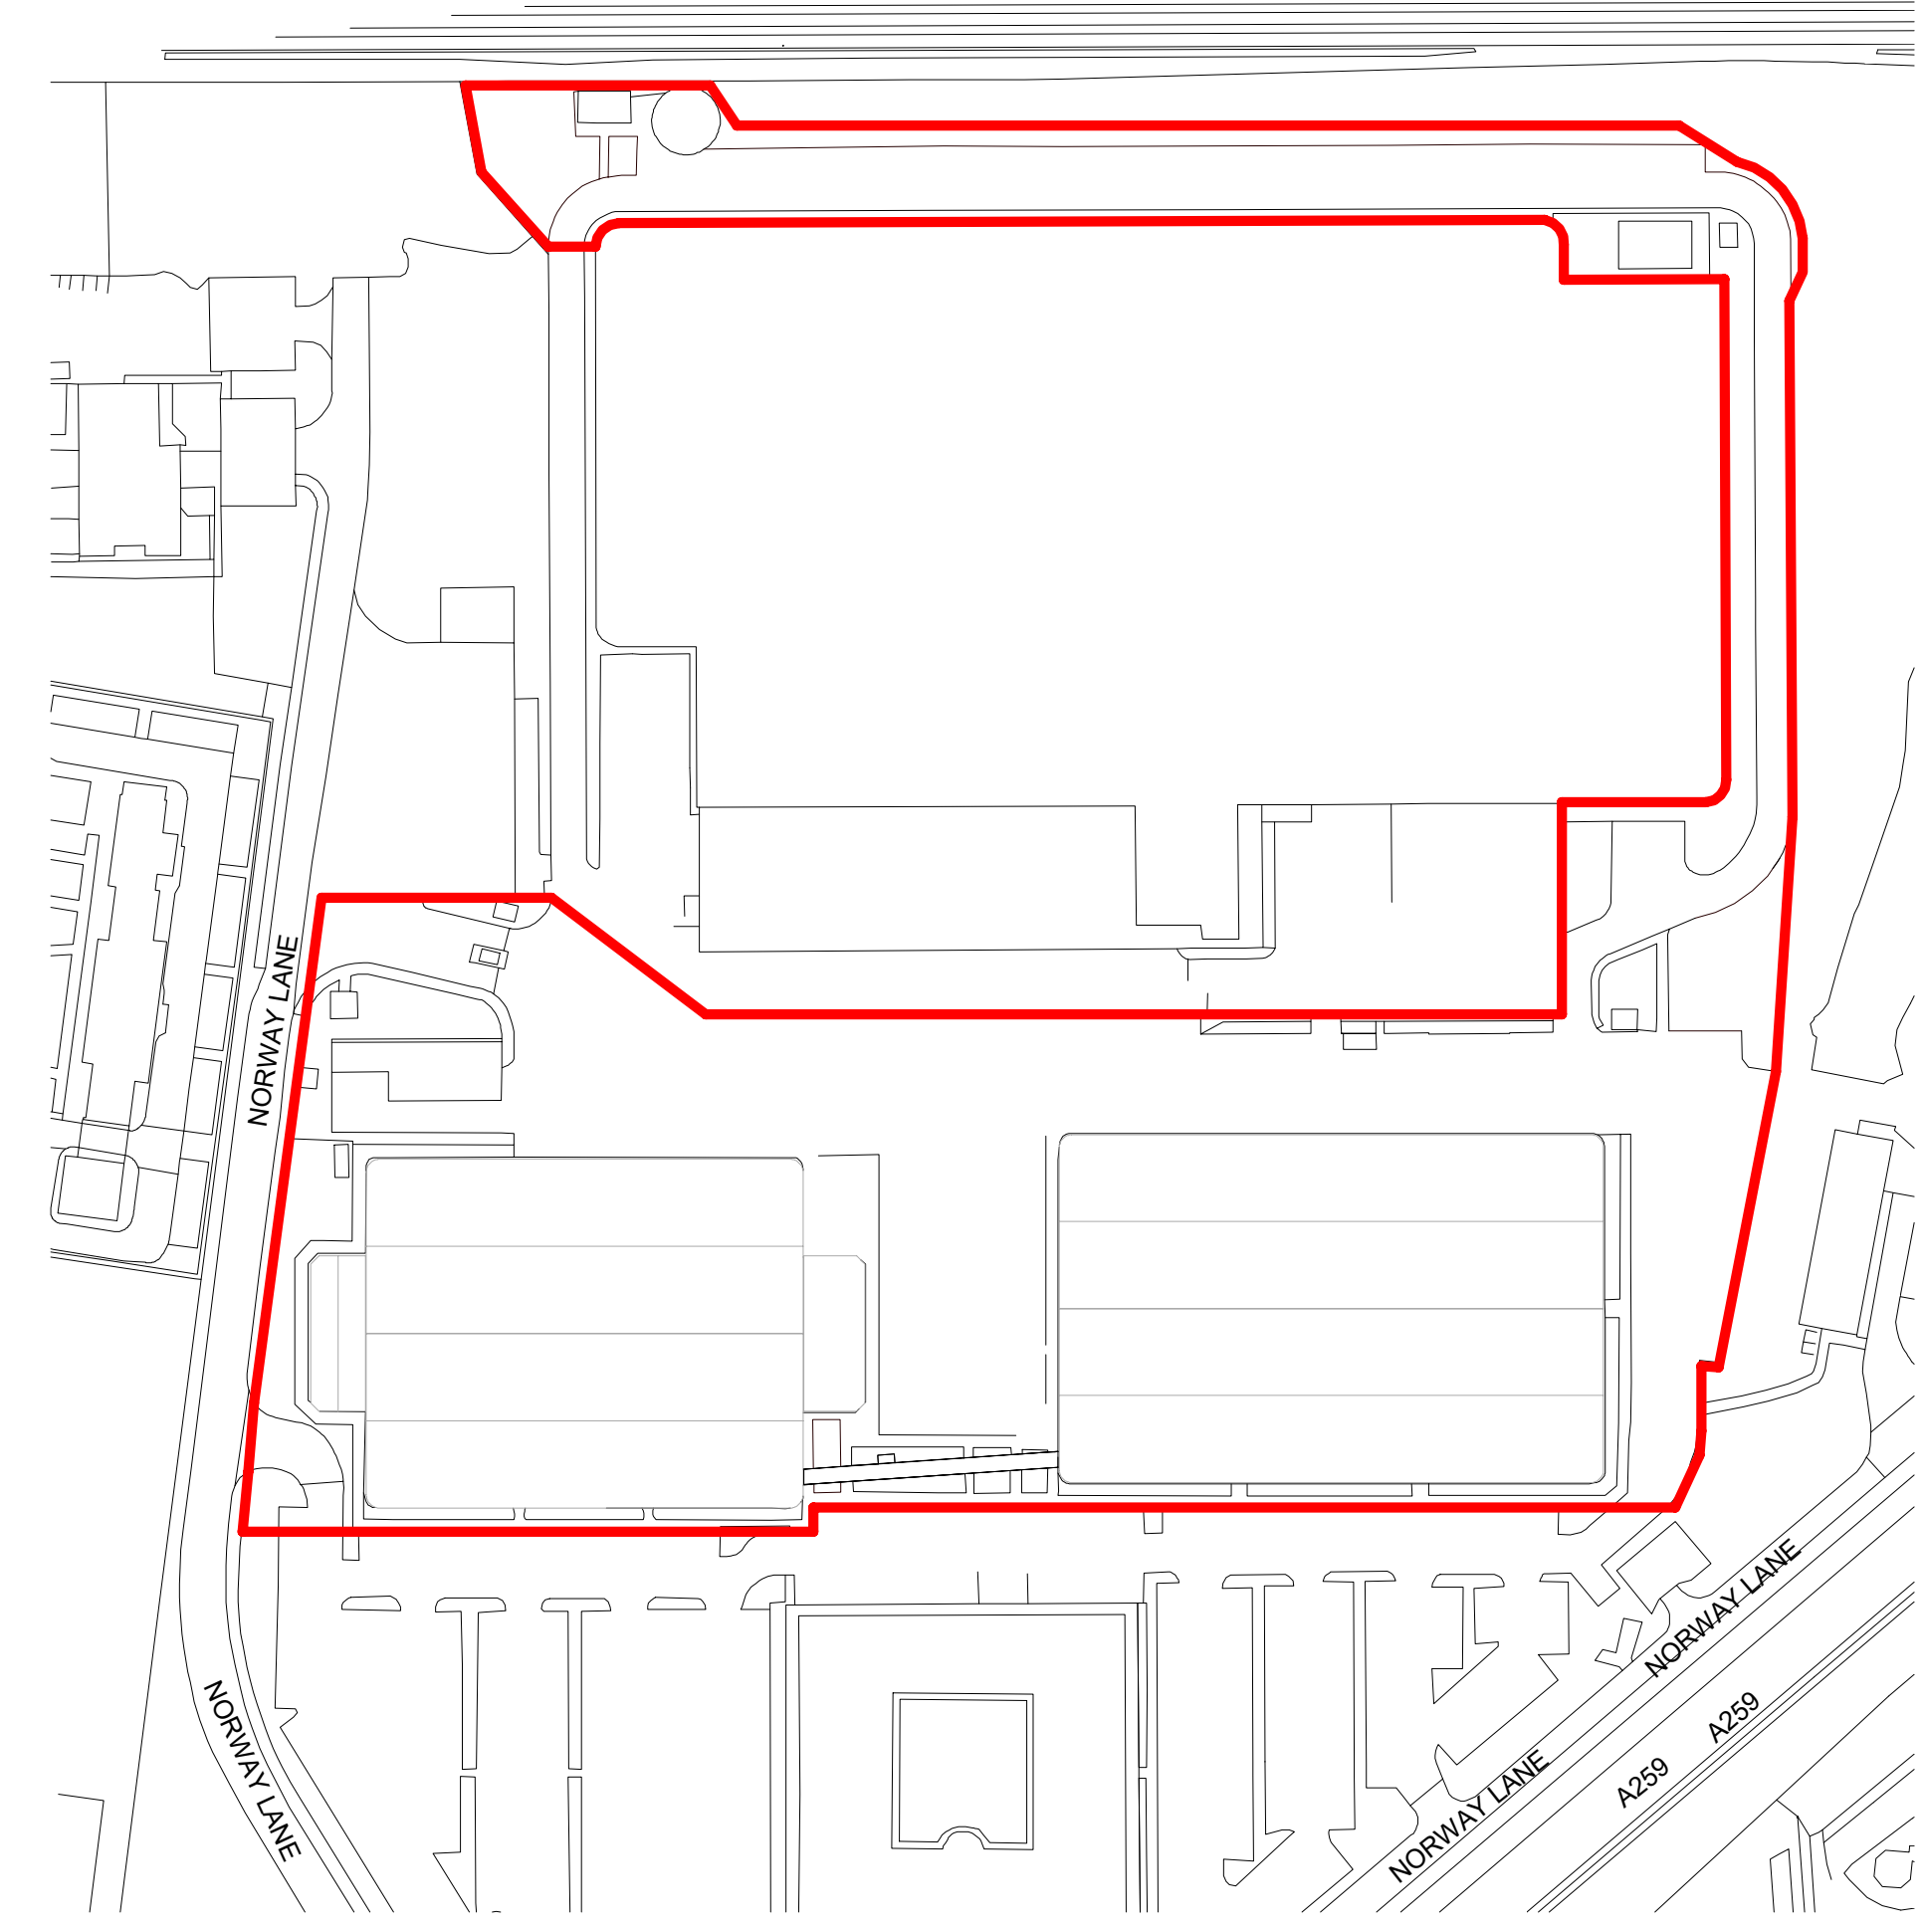

EXISTING SITE LOCATION PLAN
1 : 1250

P2	REVISED AFTER PLANNING	01/02/19	JN	MB
P1	REVIEW	24/1/19	MB	SR
Rev	Description	Date	By	Chk

Status
PLANNING

SMR
SMALLEY MARSEY RISPIN
ARCHITECTS
Floor 2, The Exchange, Station Parade, Harrogate, HG1 1TS
01423 707 757
admin@smrarchitects.co.uk

Project
DBN3 - NEW COURTWICK LANE, LITTLEHAMPTON

Client
amazonlogistics

Drawing Title
SITE LOCATION PLAN

SITE LOCATION PLAN

Proj Ref	Origin	Zone	Level	Type	Role	Num	Status	Rev
-- 7260 - SMR	- 00	- ZZ	- DR	- A	- 1001	- S3	- P2	
SMR Job Ref	Sheet	Scale	Drawn					
7260-00-1001	A0	NOTED	MAB					