




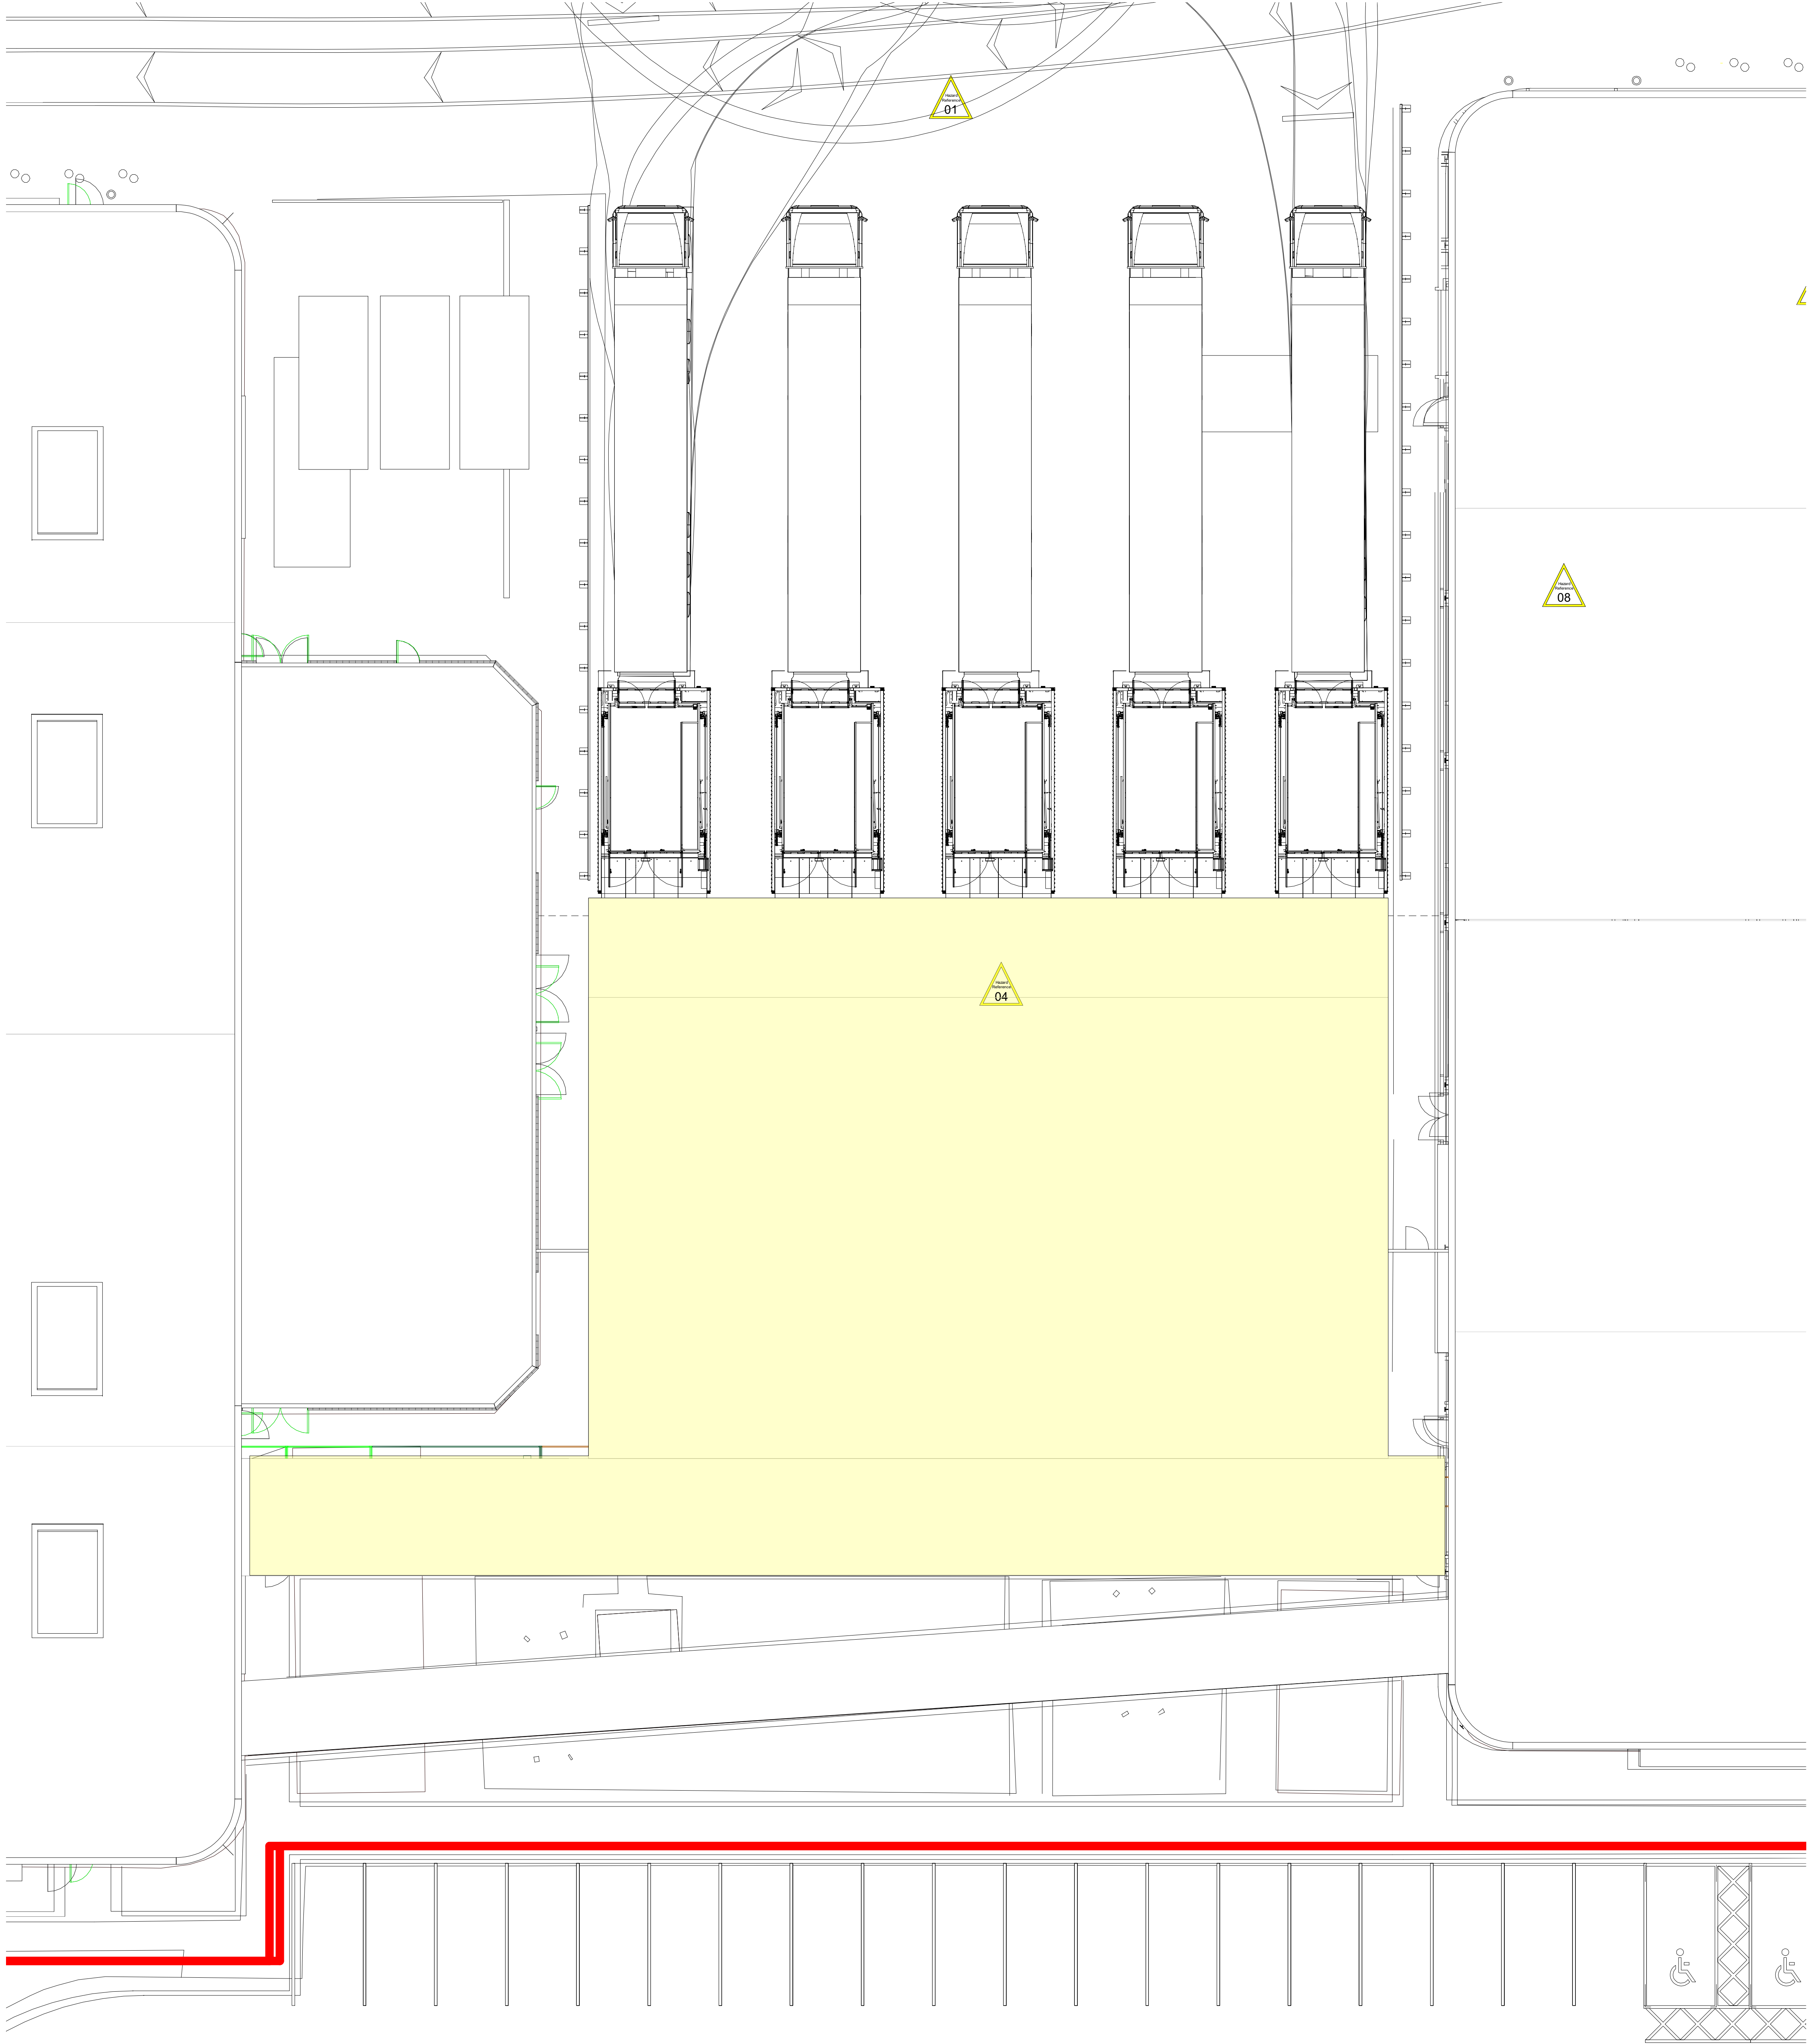

ROOF PLAN
1 : 100

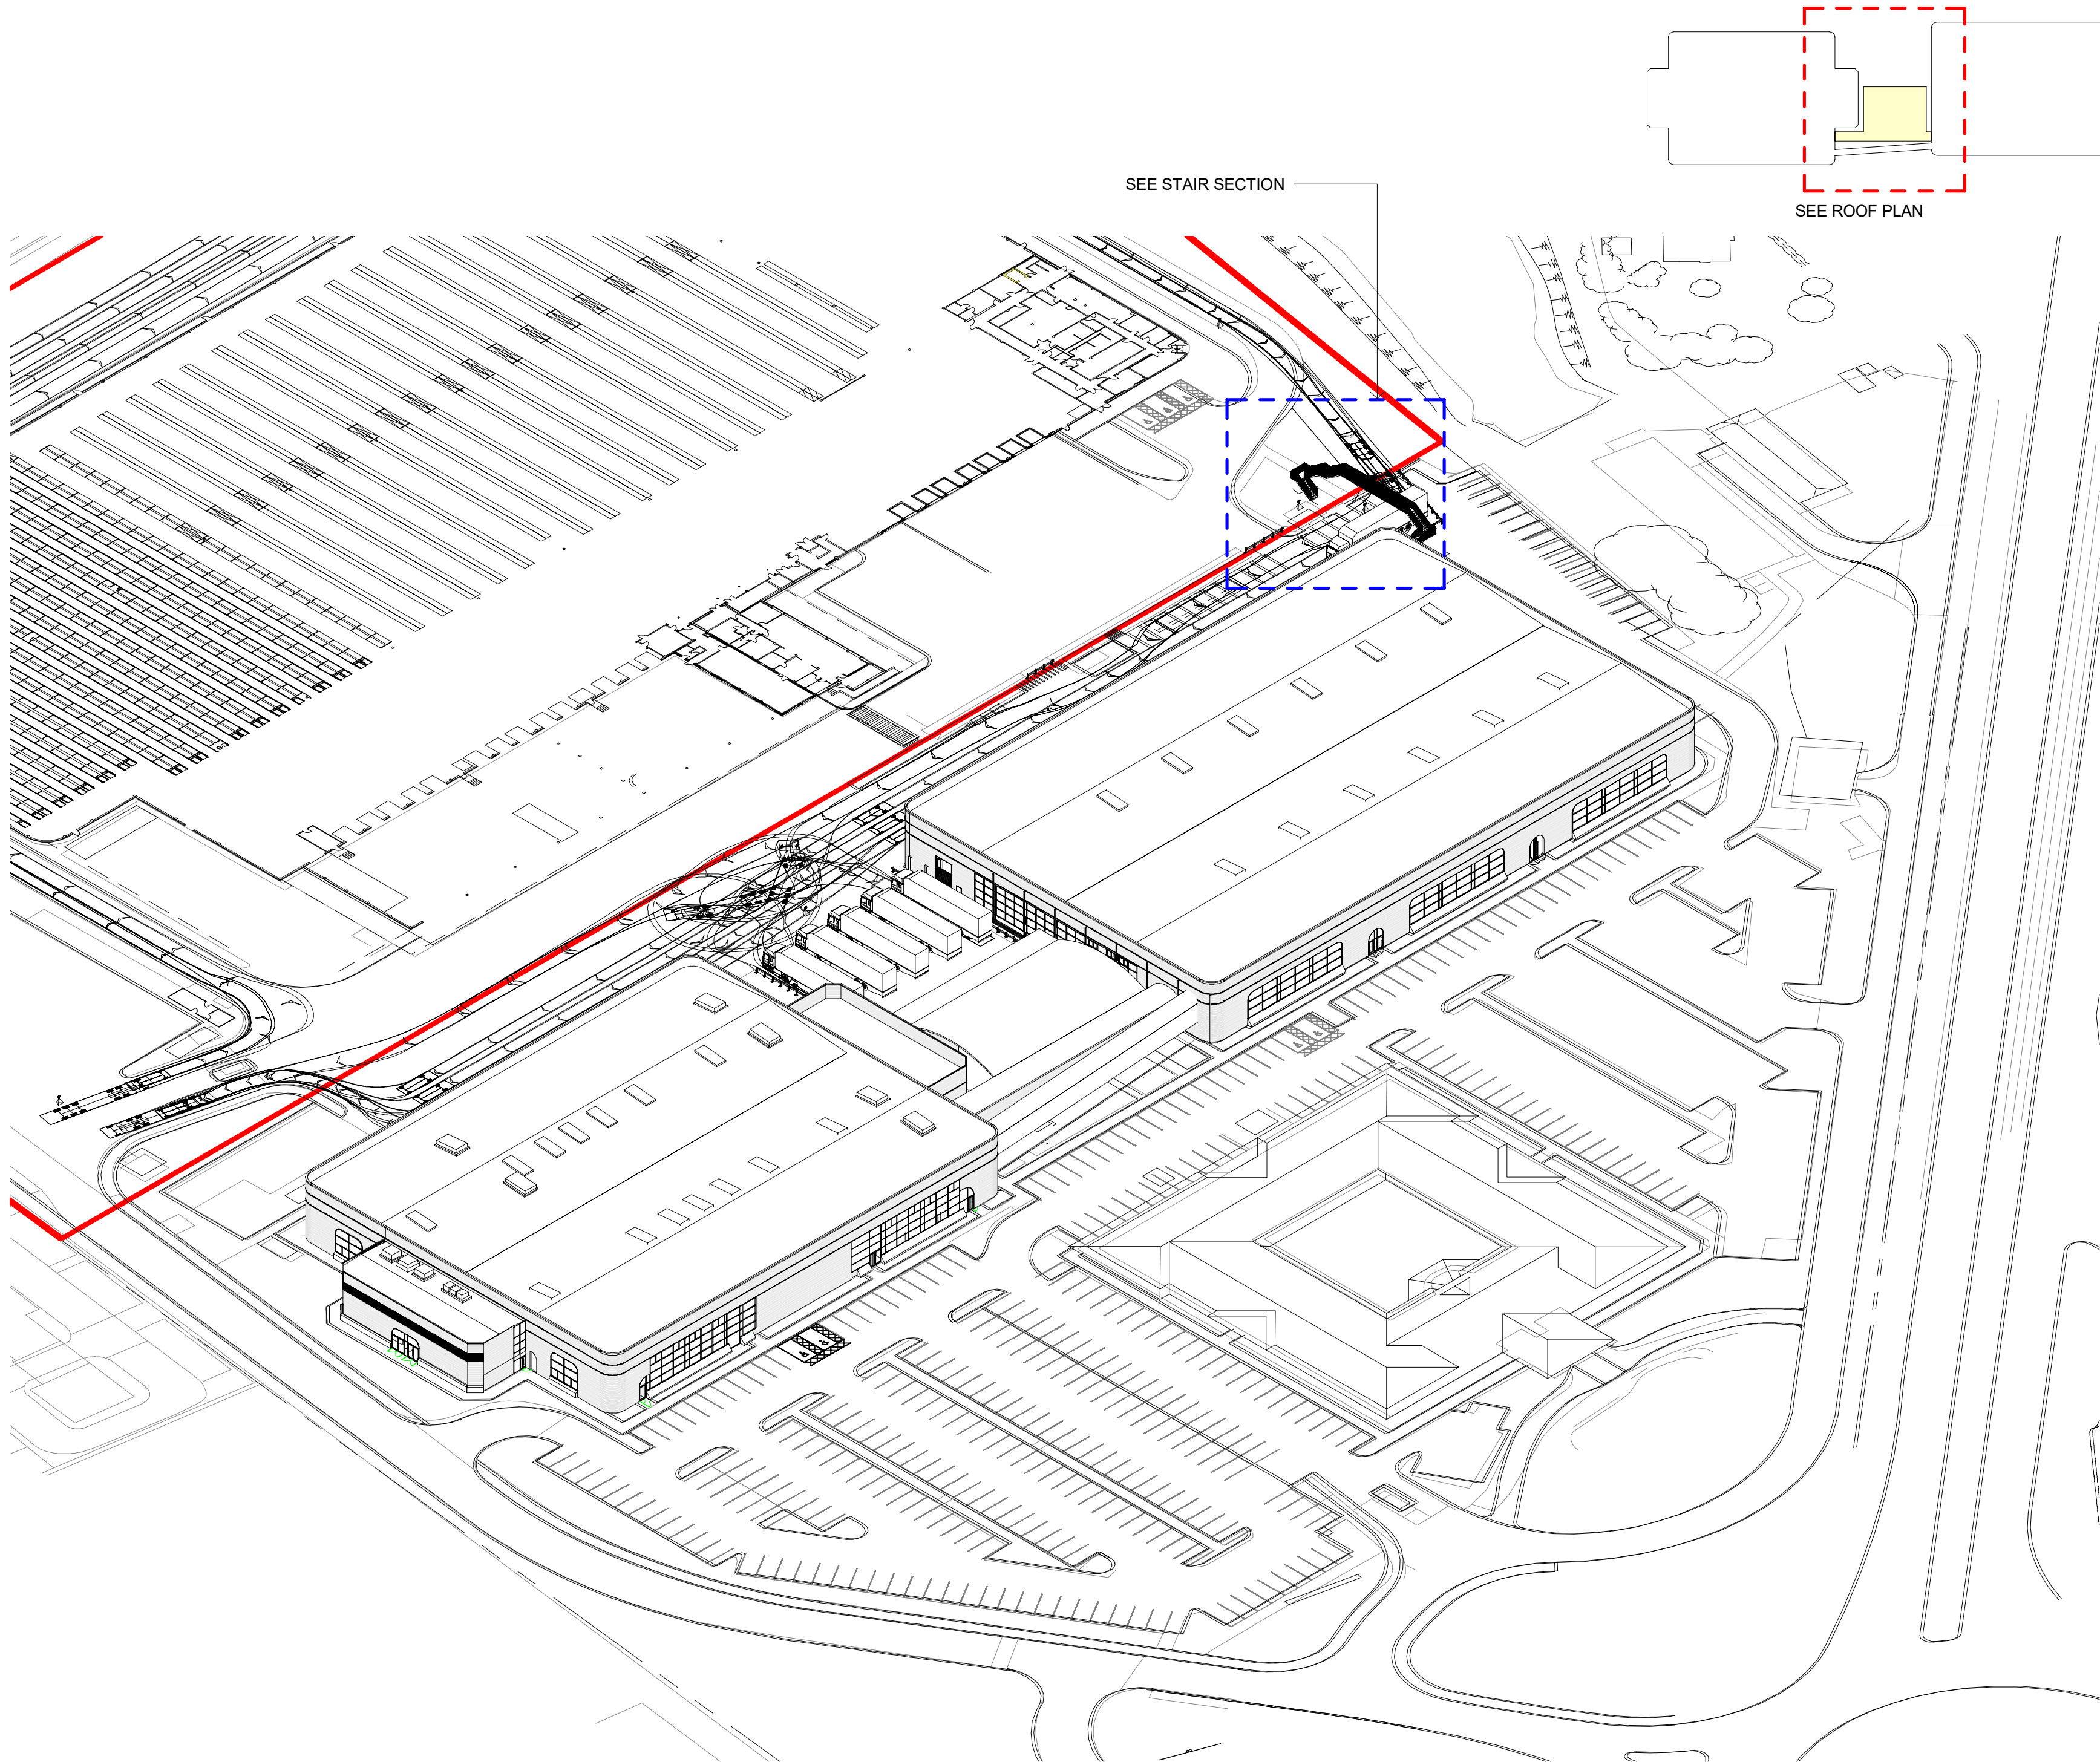

AERIAL VIEW


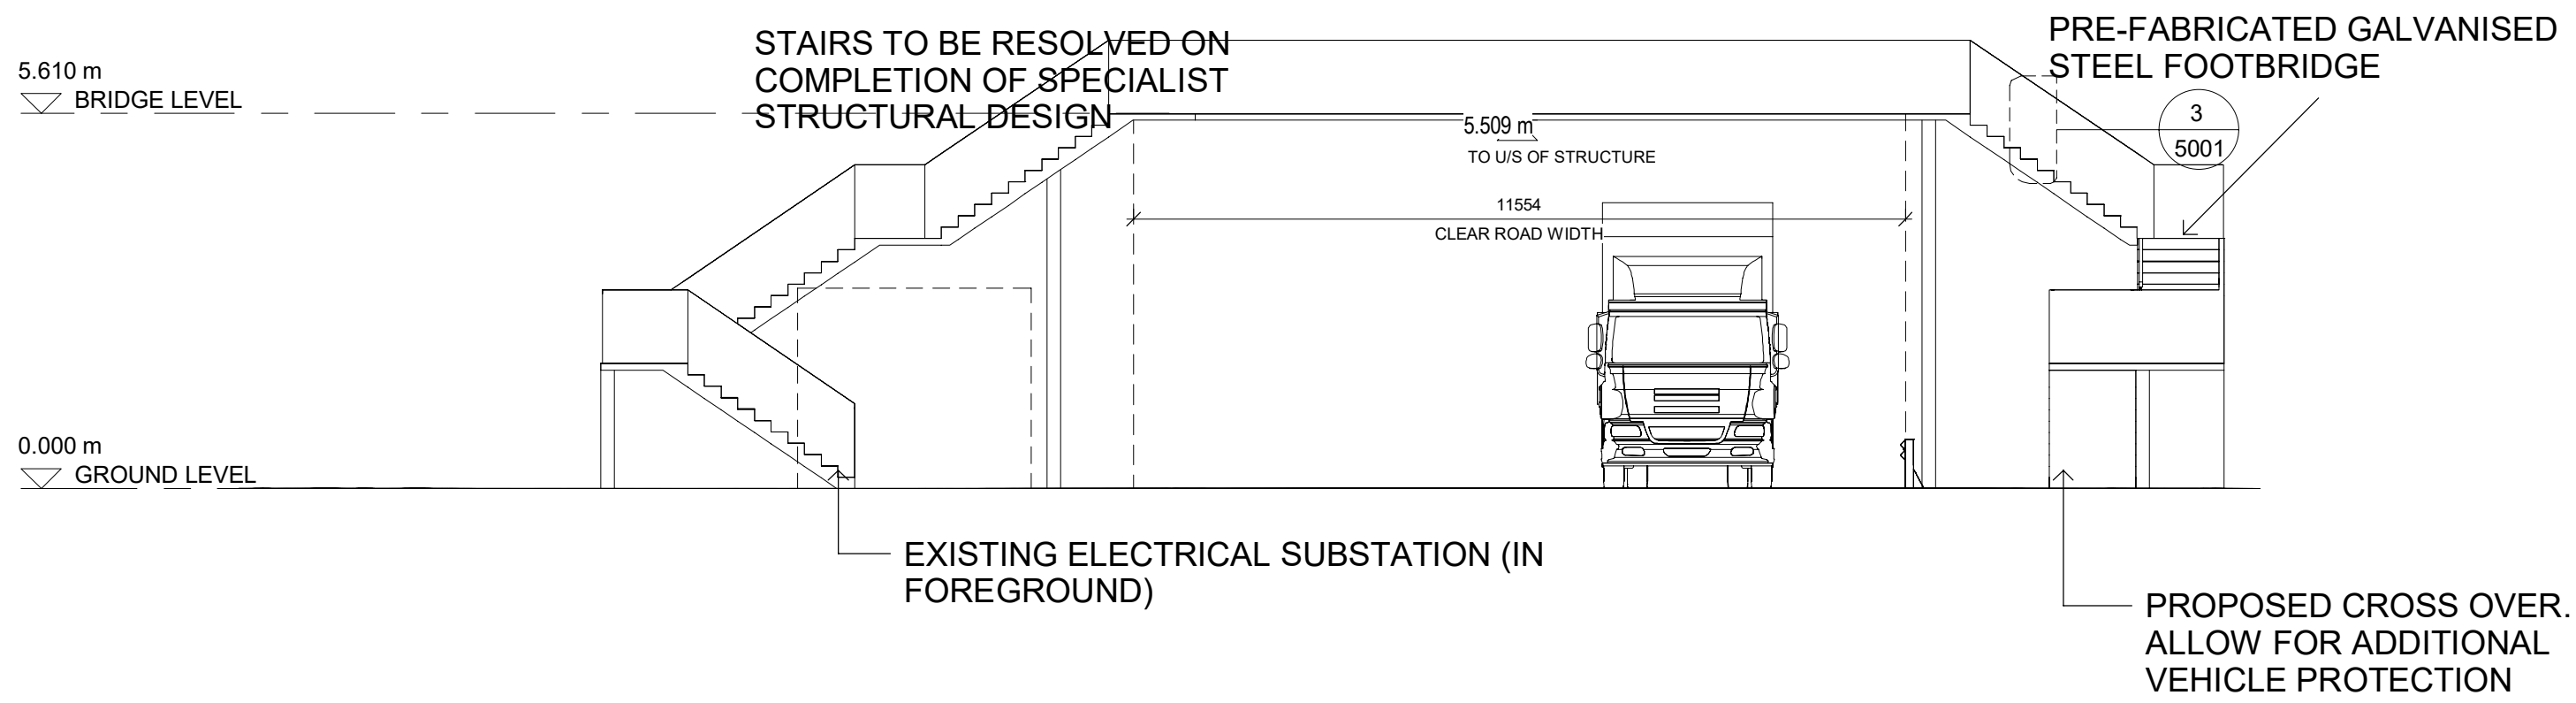


STAIR SECTION
1 : 100

Do not scale this drawing.
Architects are to be notified of any discrepancies.
Contractors must check all dimensions on site.
This drawing is subject to copyright law and is to be used only for the information as stated only.
For other information refer to the latest version of any cross referenced drawings.
To be read in conjunction with relevant design standards/protocols.

This is a colour drawing. In order to ensure any subsequent reproduction is viewed correctly it should be printed in full colour.

1 0 1 2 3 4 5
SCALE 1:100
m

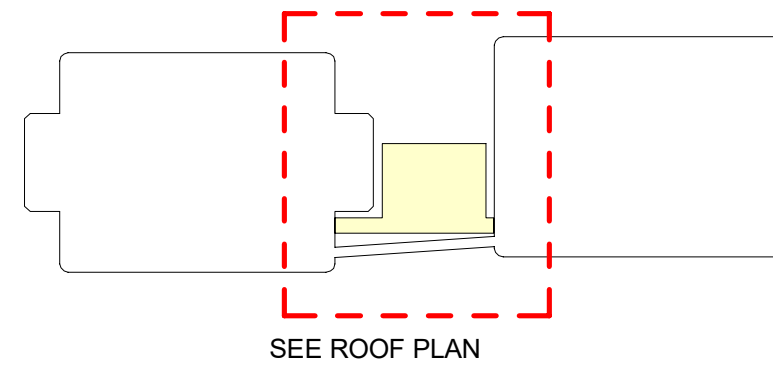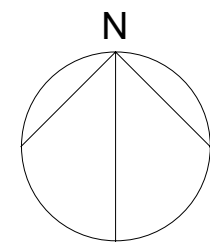

SEE ROOF PLAN

SEE STAIR SECTION

P2	UPDATED VOSS AND STAIR	12.02.19	BC	MB
P1	DETAIL			
Rev	Description	Date	By	MB

Status

PLANNING

SMR
SMALLEY MARSEY RISPIN

ARCHITECTS

Floor 2 The Exchange Station Parade Harrogate HG1 1TS
01423 707 757 admin@smrarchitects.co.uk

Project

DBN3 - NEW COURTWICK LANE, LITTLEHAMPTON

Client

amazonlogistics

Drawing Title

EXISTING AND PROPOSED ROOF PLAN

Proj Ref	Origin	Zone	Level	Type	Role	Norm	Status	Rev
7260	SMR	00	ZZ	DR	A	2008	S3	P2
SMR Job Ref	Sheet	Scale	Notes	Drawn				
7260-00-2008	A0		NOTED	JN				