



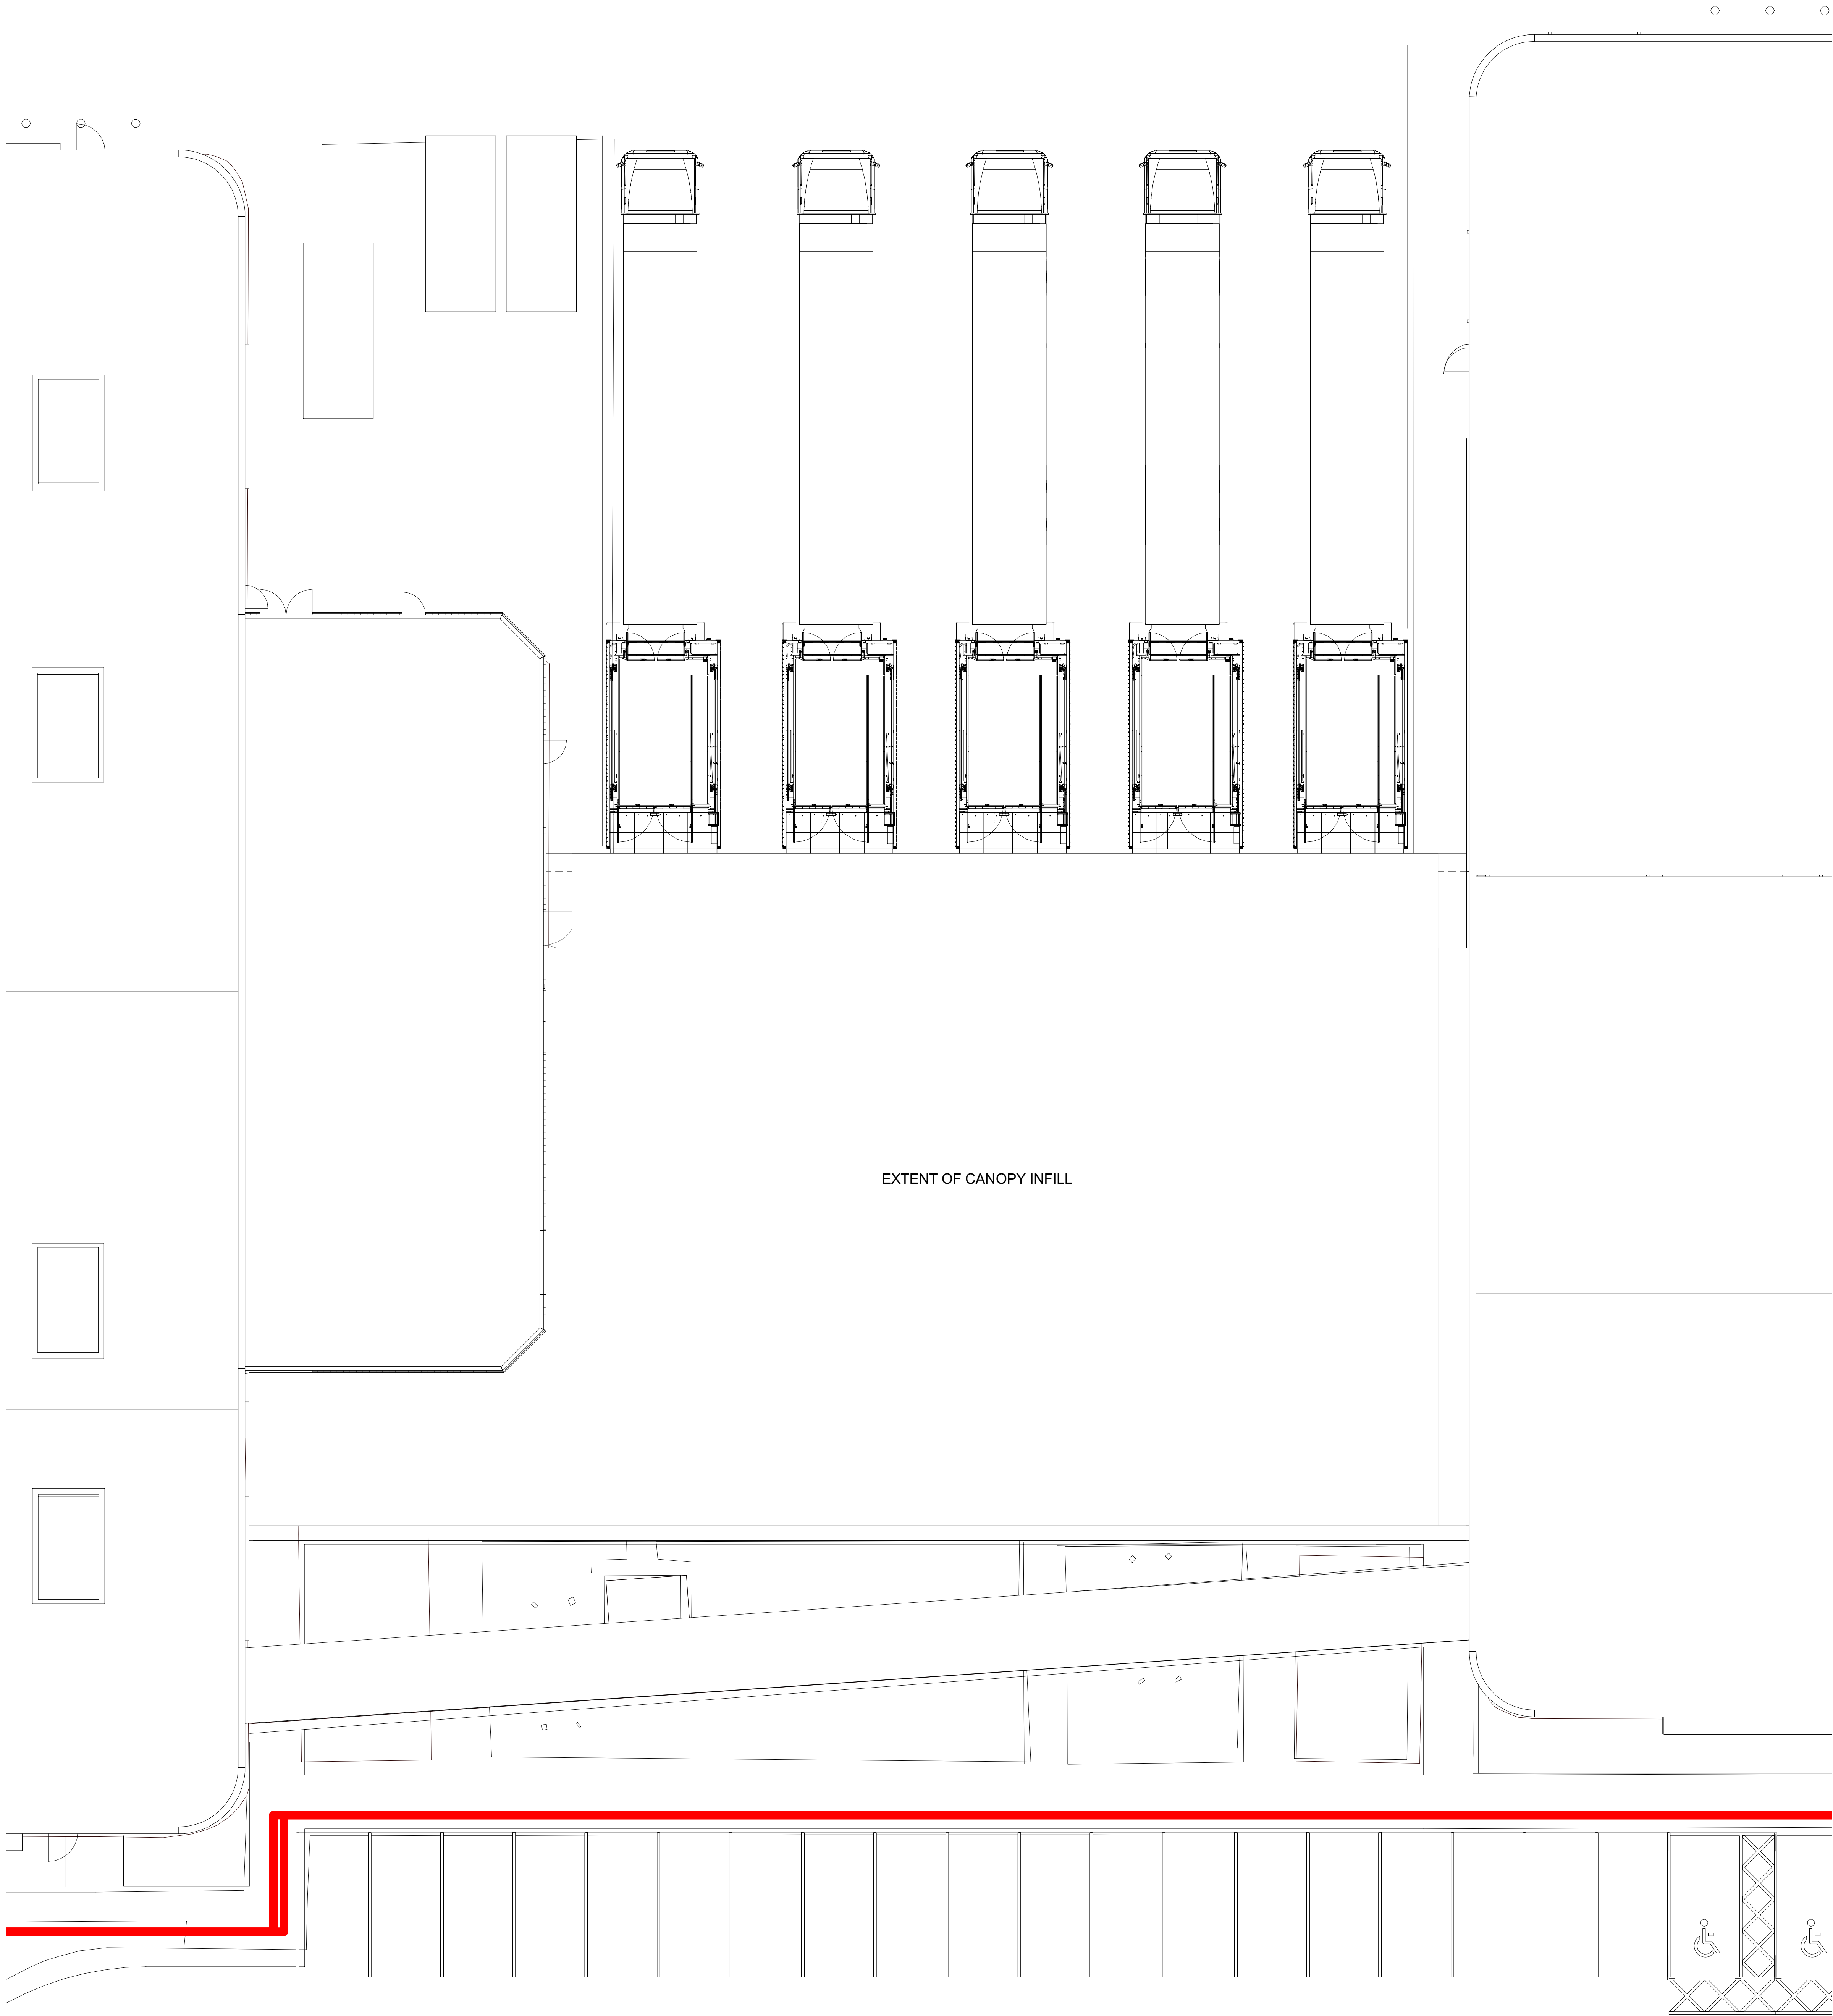




ROOF PLAN
1 : 100

PEDESTRIAN CROSSING
1 : 100

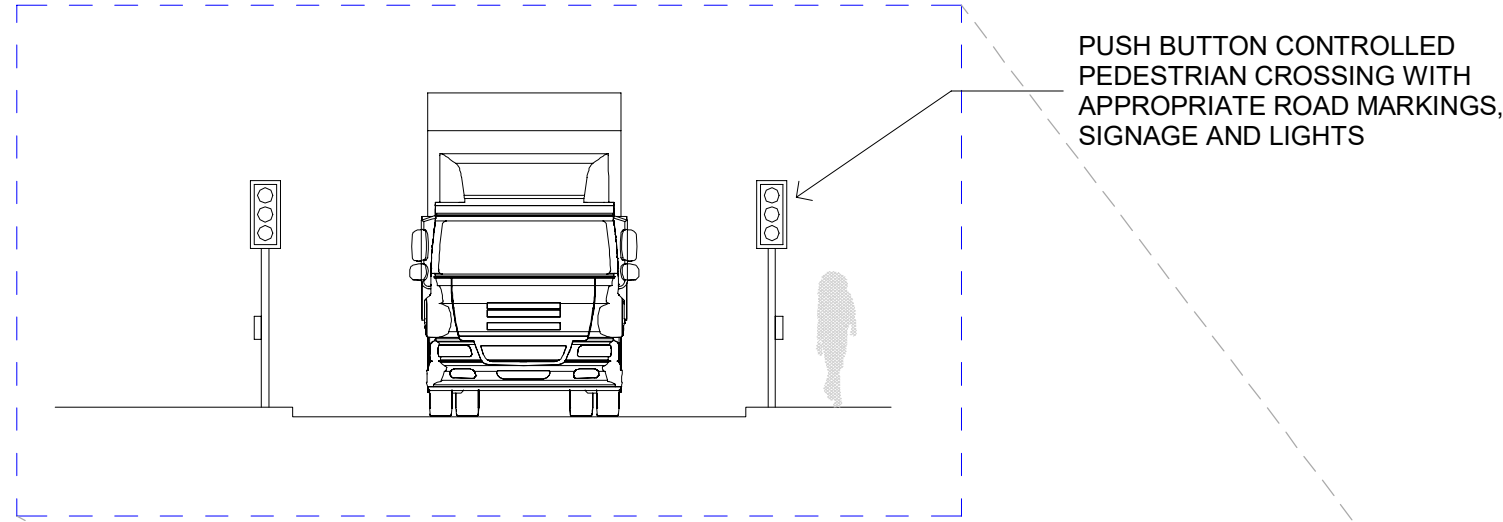

PUSH BUTTON CONTROLLED
PEDESTRIAN CROSSING WITH
APPROPRIATE ROAD MARKINGS,
SIGNAGE AND LIGHTS

1 0 1 2 3 4 5
SCALE 1:100
m

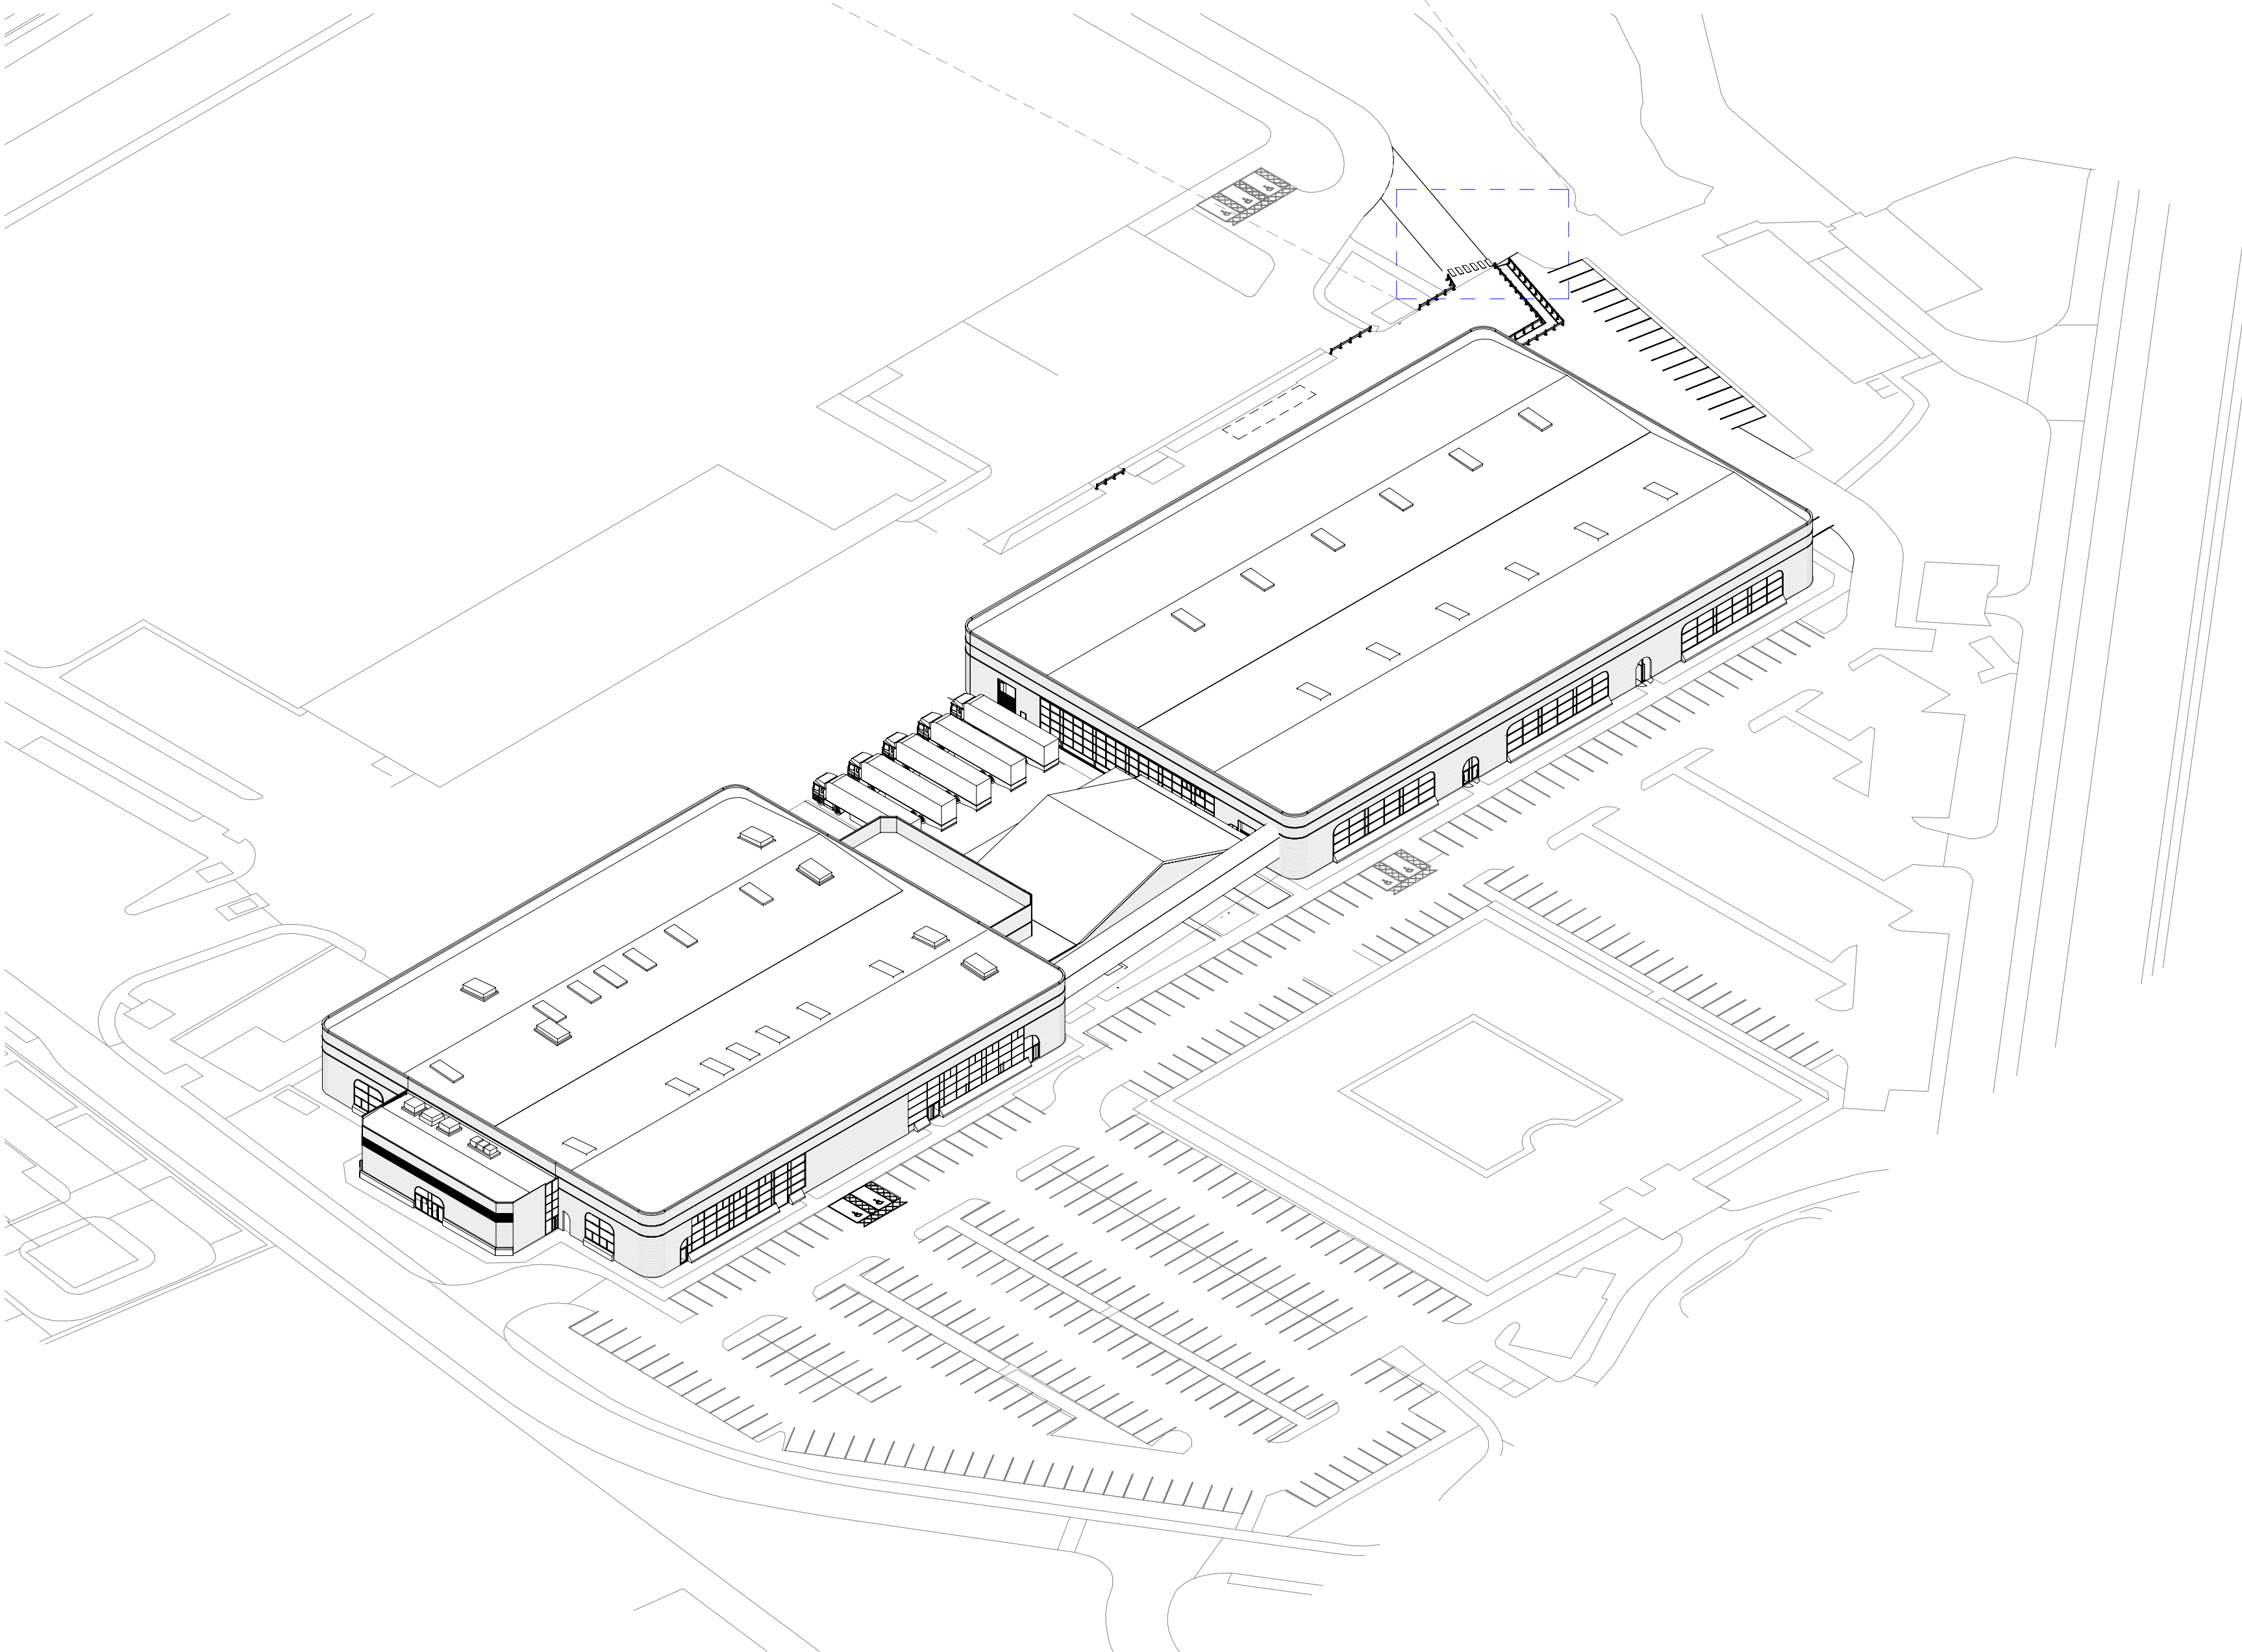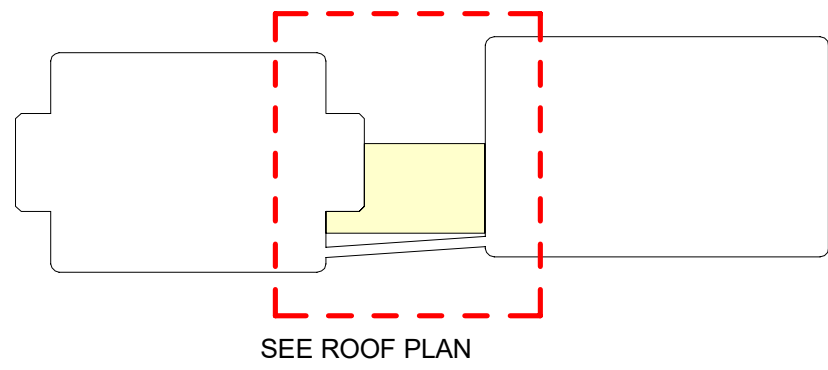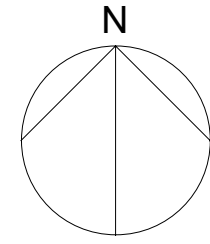

AERIAL VIEW

P4	CANOPY ADJUSTED	04/04/18	JN	MB
P3	PEDESTRIAN BRIDGE REPLACED WITH CROSSING	28/03/18	MB	SR
P2	UPDATED VISA AND STAIR DETAIL	12/03/18	BC	MB
P1	FIRST ISSUE	01/02/18	JN	MB
Rev	Description	Date	By	Clk

Status

PLANNING

SMR
SMALLEY MARSEY RISPIN
ARCHITECTS
Floor 2, The Exchange, Station Parade, Harrogate, HG1 1TS
01423 707 757
admin@smrarchitects.co.uk

Project
DBN3 - NEW COURTWORK LANE, LITTLEHAMPTON

Client
amazonlogistics

Drawing Title

EXISTING AND PROPOSED ROOF PLAN

Proj Ref	Origin	Zone	Level	Type	Role	Num	Status	Rev
7260	SMR	00	ZZ	DR	A	2008	S3	P4
SMR Job Ref		Sheet		Scale		Drawn		
7260-00-2008		A0		NOTED		JN		