



Do not scale this drawing.
Architects are to be notified of any discrepancies.
Contractors must check all dimensions on site.
This drawing is subject to copyright laws and is for use on this project only.
This drawing is to be used solely for the information as titled only.
For other information refer to the latest revision of any cross referenced drawings.
To be read in conjunction with relevant design standards/protocols.


This is a colour drawing. In order to ensure any subsequent reproduction is viewed correctly it should be printed in full colour.

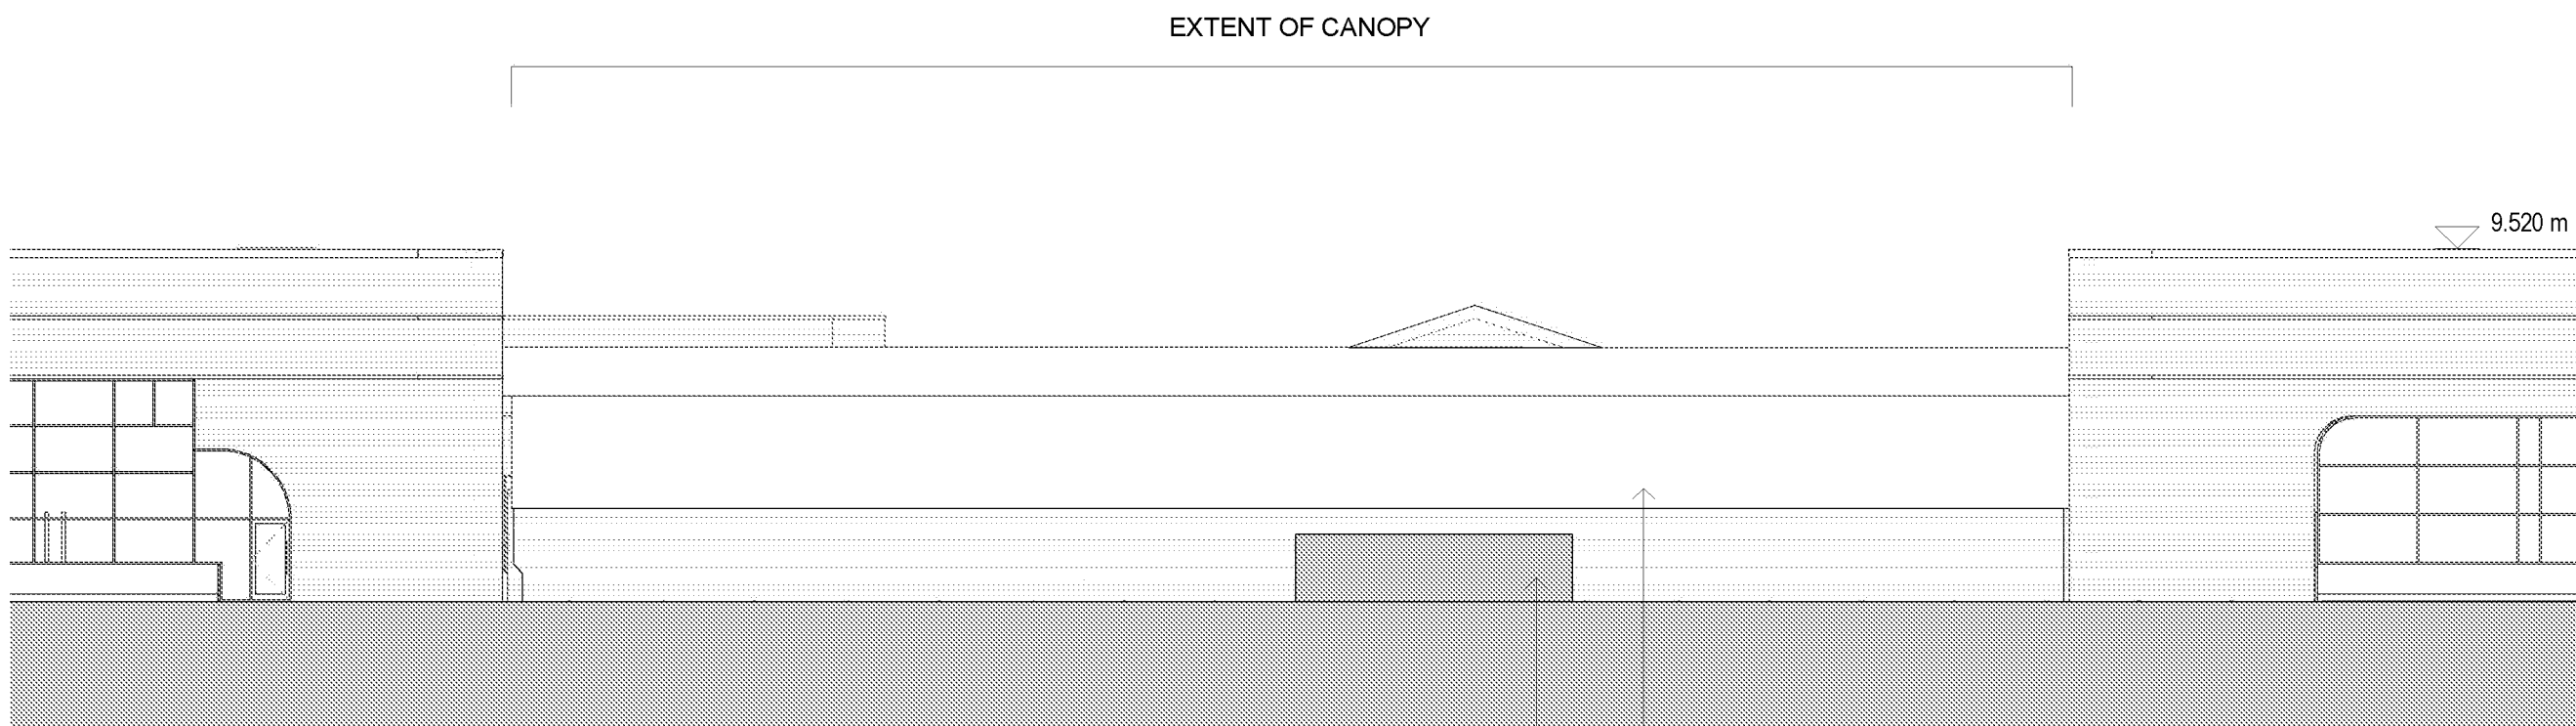


SOUTH ELEVATION AA
1 : 200

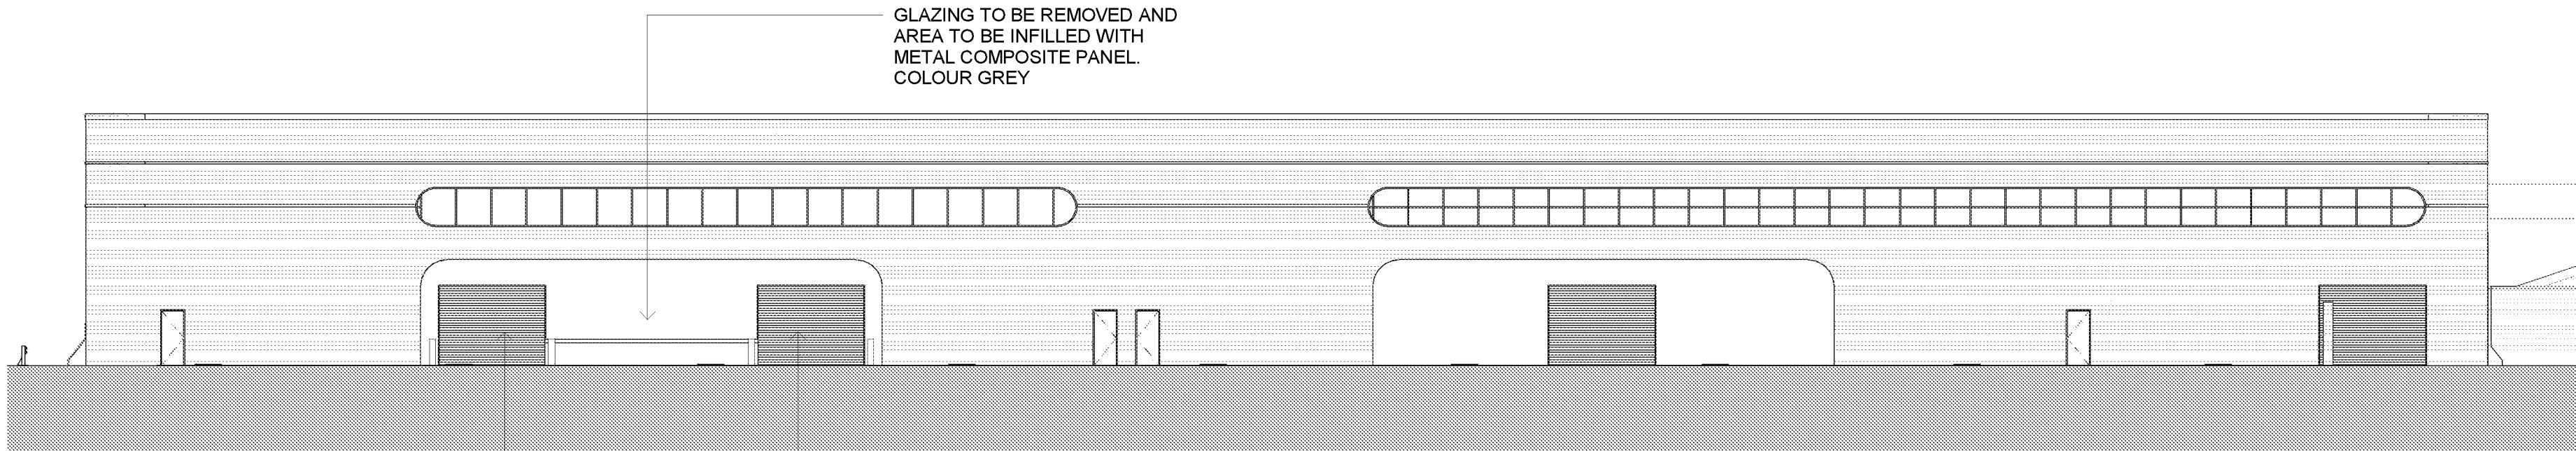


NORTH ELEVATION BB
1 : 200

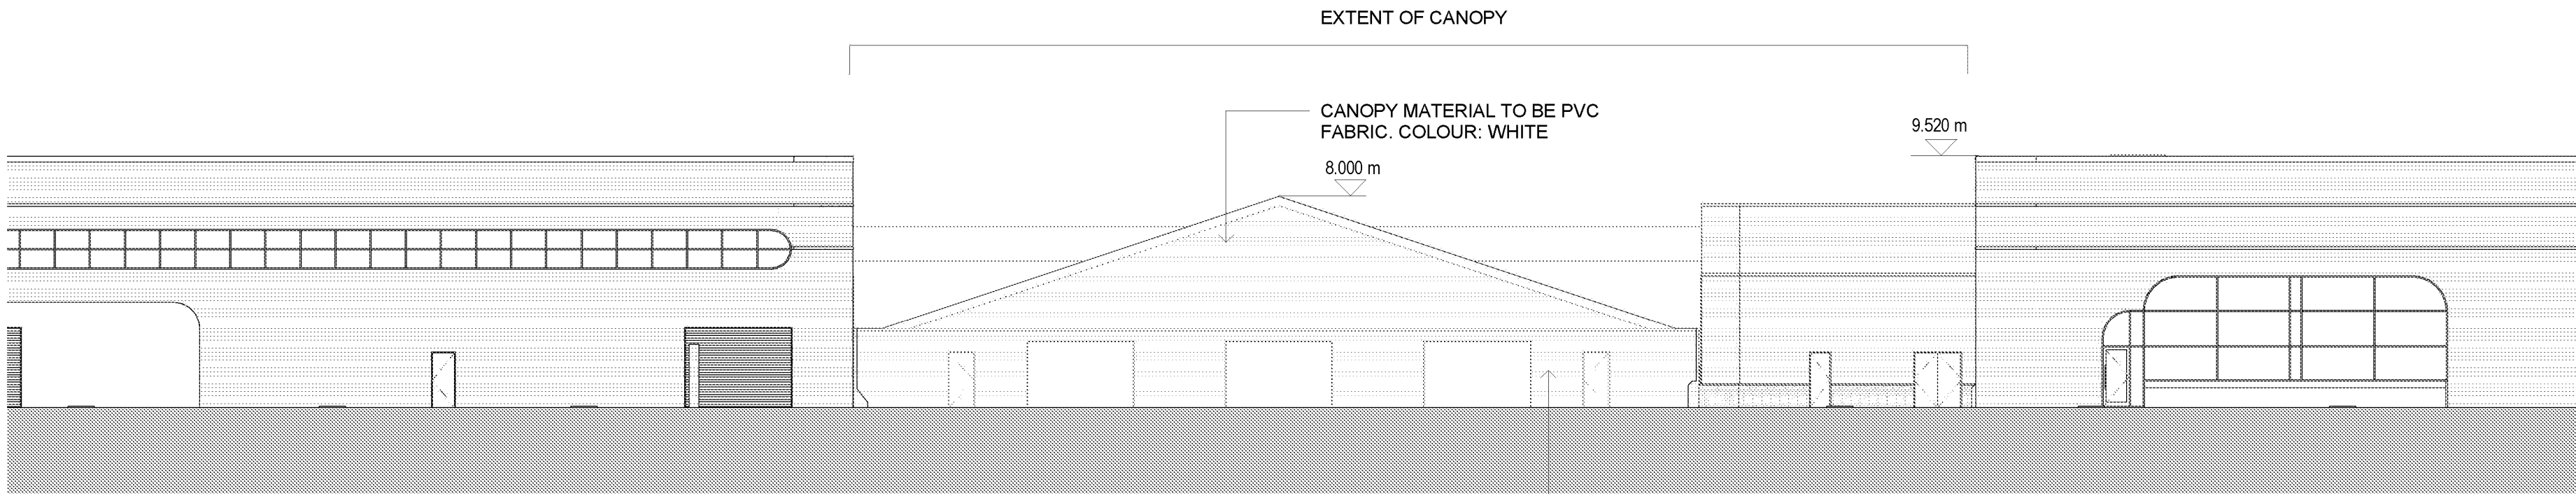


NORTH ELEVATION CC
1 : 200

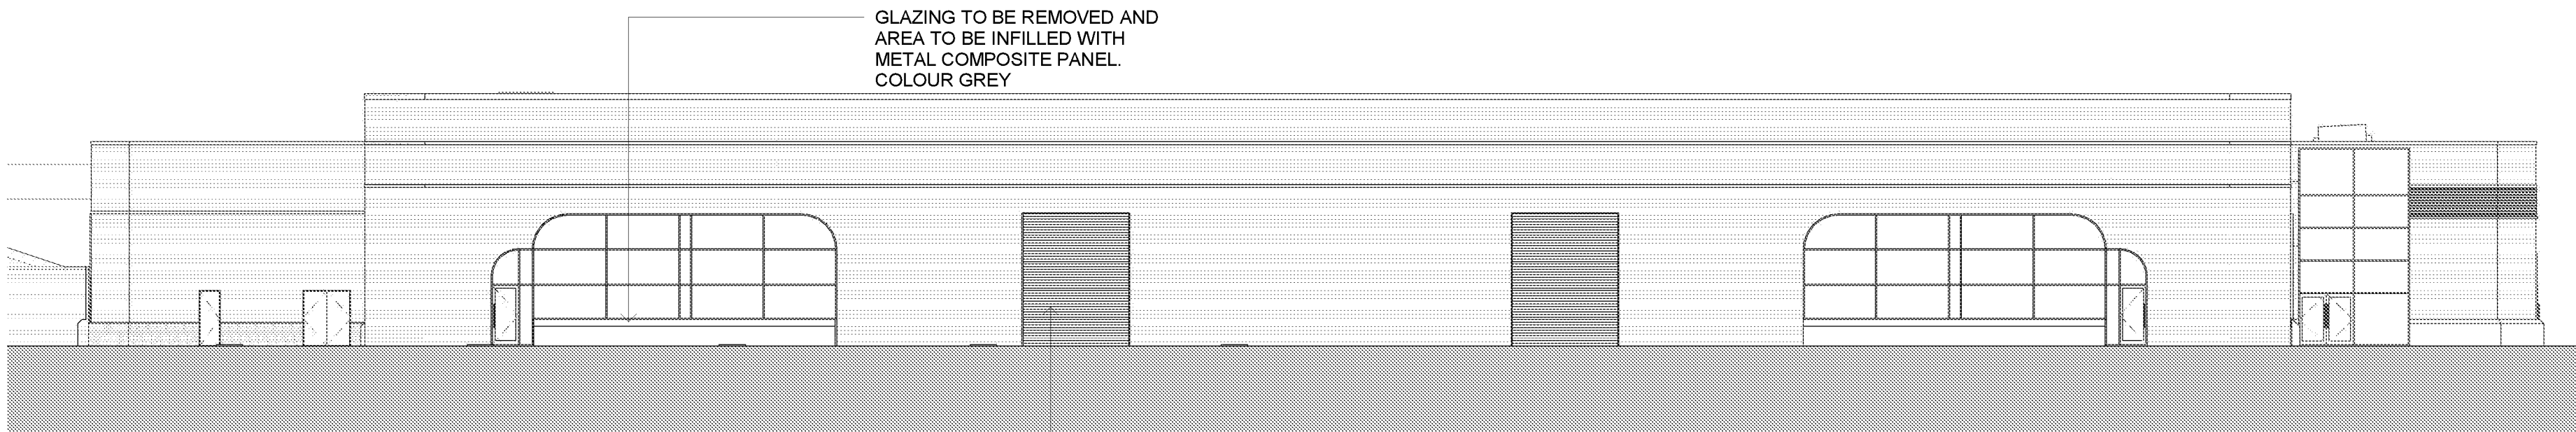

NORTH ELEVATION DD
1 : 200

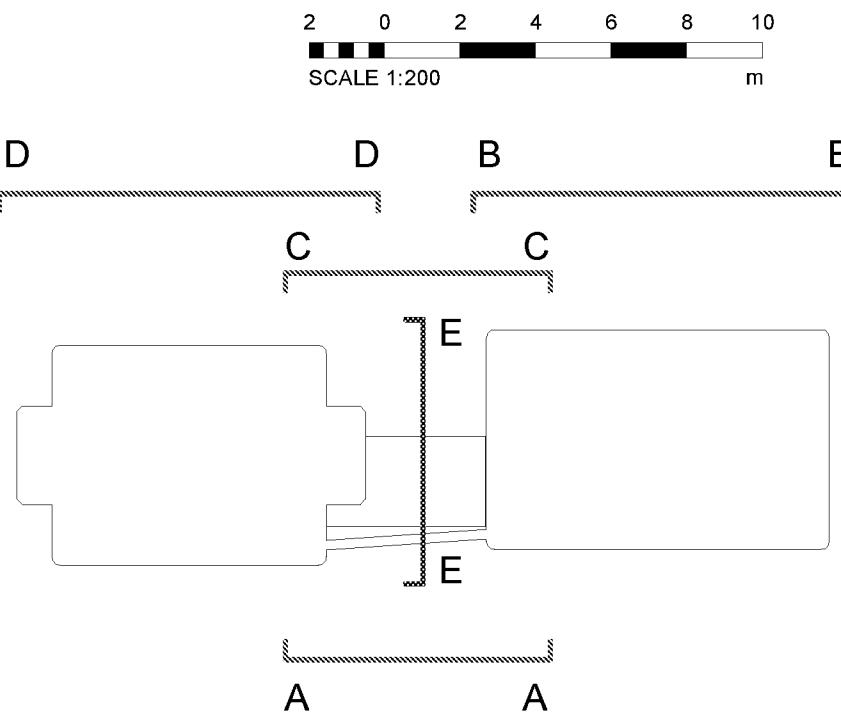

NOTE: NO WORKS TO UNSHOWN ELEVATIONS

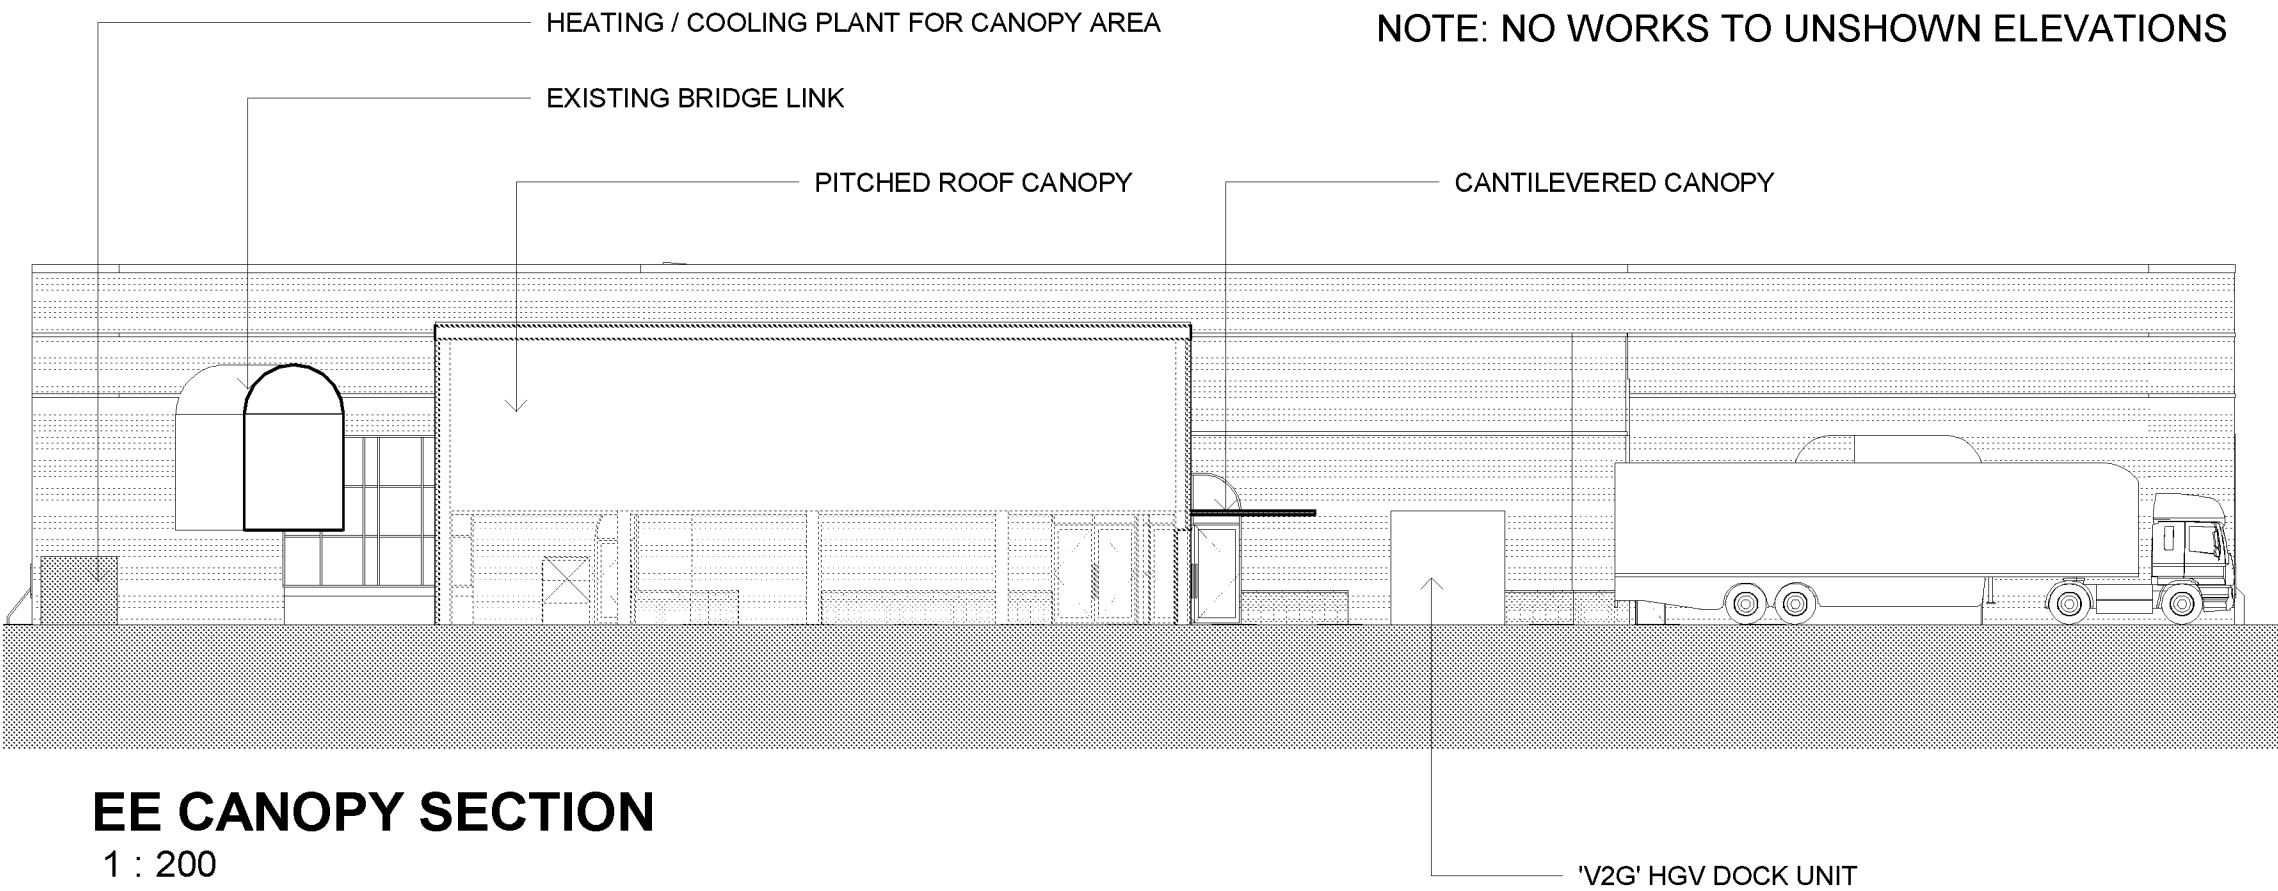

EE CANOPY SECTION
1 : 200

P2	CANOPY ADJUSTED	04.04.19	JN	MB
P1	FIRST ISSUE	01.02.19	JN	MB
Rev	Description	Date	Dm	Cld

Status
PLANNING

SMR
SMALLEY MARSEY RISPIN

ARCHITECTS
Floor 2 The Exchange Station Parade Hemmigate HG1 1TS
01423 707 757 admin@smrarchitects.co.uk

Project
DBN3 - NEW COURTWICK LANE, LITTLEHAMPTON

Client
amazon logistics

Drawing Title
PROPOSED BUILDING ELEVATIONS

Proj Ref	Origin	Zone	Level	Type	Role	Num	Status	Rev
---	7260	SMR	00	ZZ	DR	A	2005	S3 - P2
SMR Job Ref	Sheet	Scale	Drawn					
7260-00-2005	A1	NOTED	JN					