



Do not scale this drawing.
Architects are to be notified of any discrepancies.
Contractors must check all dimensions on site.
This drawing is subject to copyright law and is to be used on this project only.
This drawing is to be used solely for the information as stated only.
For other information refer to the latest revision of any prior referenced drawings.
To be read in conjunction with relevant design standards/protocols.

This is a colour drawing. In order to ensure any subsequent reproduction is viewed correctly it should be printed in full colour.

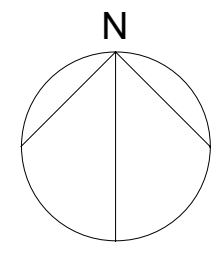

- PROPOSED ACCESS DOOR
- EXISTING ACCESS DOOR

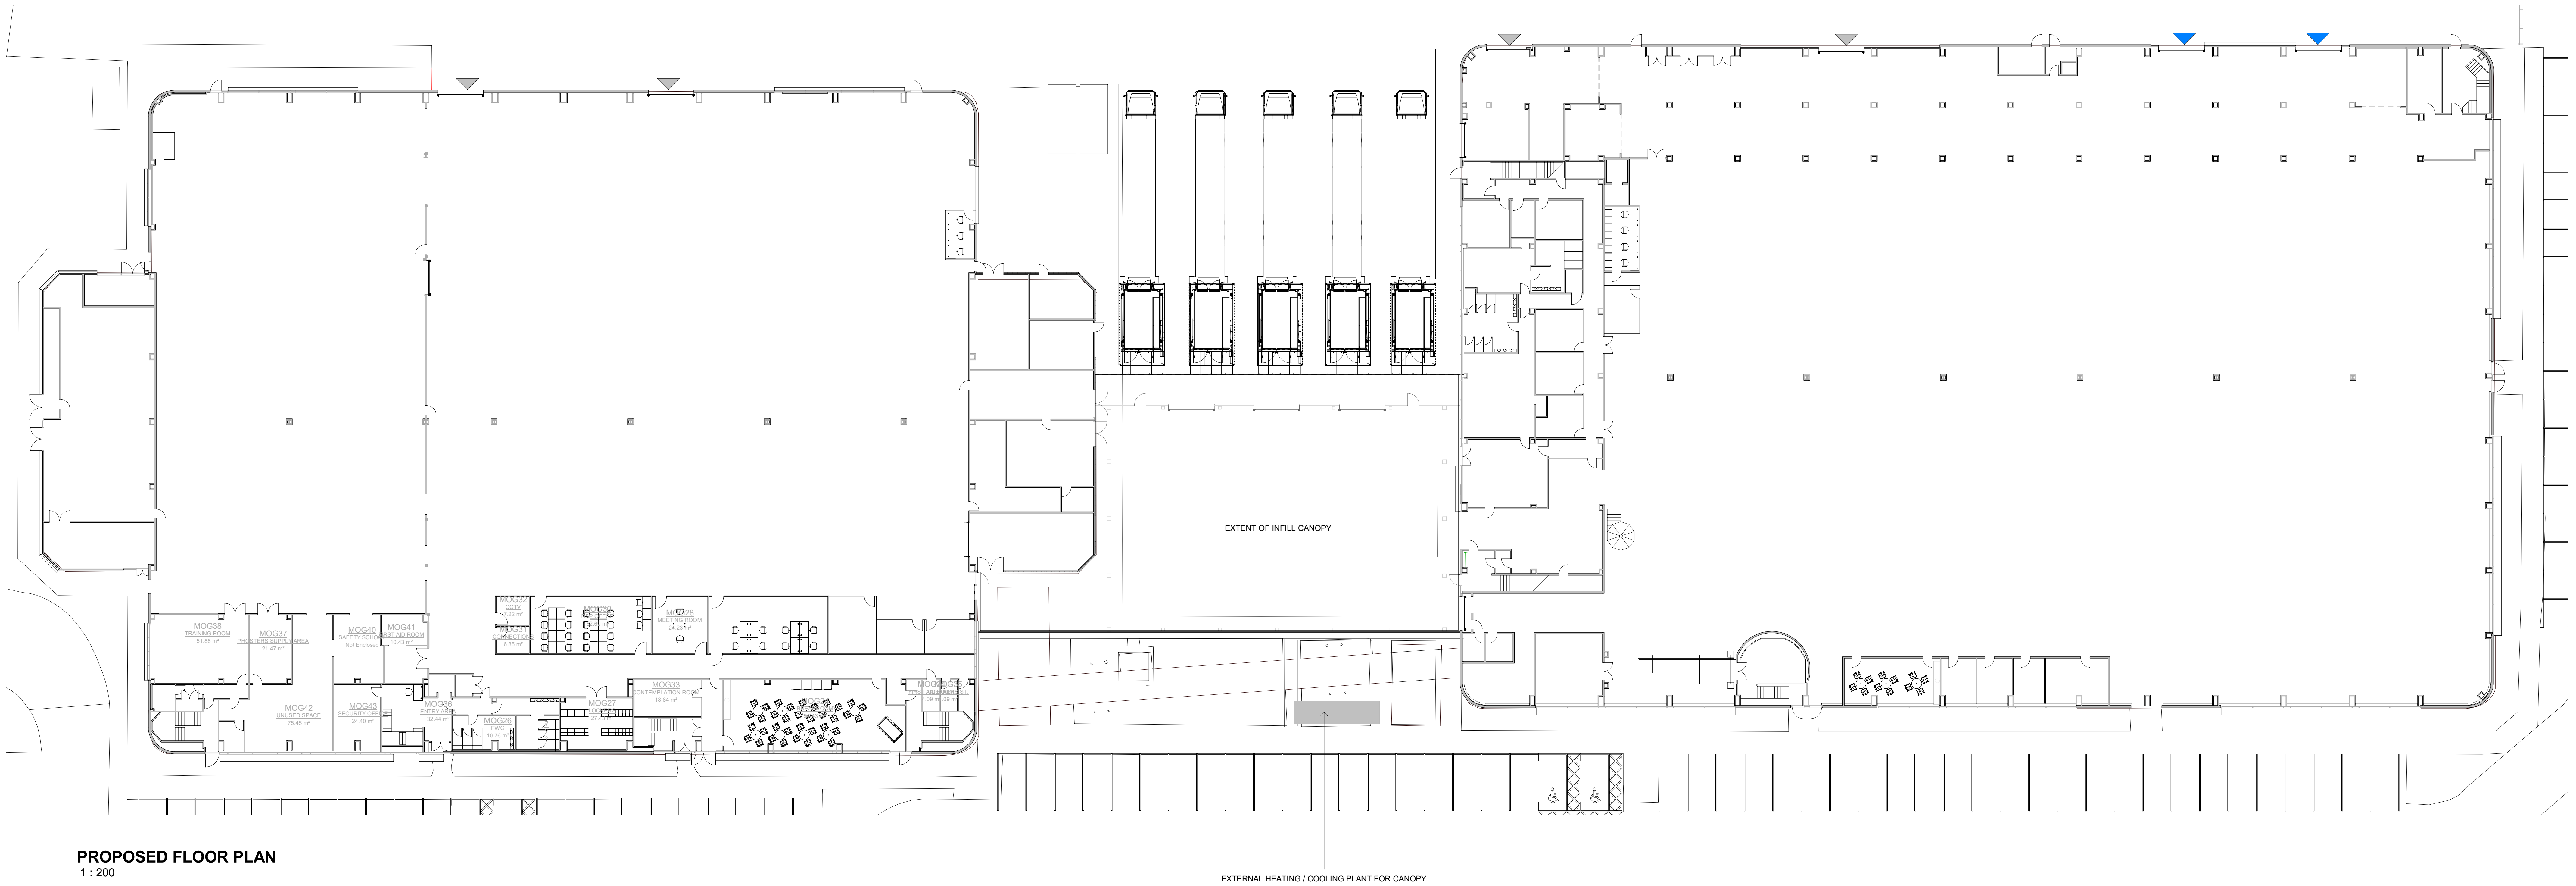

PROPOSED FLOOR PLAN
1 : 200

P3	CANOPY ADJUSTED	04.04.18	JN	MB
P2	UPDATED TO TENDER LAYOUT	28.02.18	MB	GR
P1	FIRST ISSUE	01.02.18	JN	MB
Rev	Description	Date	By	Chk

Status
PLANNING

SMR
SMALLEY MARSEY RISPIN

ARCHITECTS
Floor 2, The Exchange, Station Parade, Harrogate, HG1 1TS
01423 707 757
admin@smrarchitects.co.uk

Project
DBN3 - NEW COURTWICK LANE, LITTLEHAMPTON

Client
amazonlogistics

Drawing Title
PROPOSED FLOOR PLANS

Proj Ref	Origin	Zone	Level	Type	Rate	Num	Status	Rev
7260	SMR	00	ZZ	DR	A	2007	S3	P3

SMR Job Ref	Sheet	Scale	Drawn
7260-00-2007	A0	1:200	JN