




5 South Elevation 1
1 : 200



6 West Elevation
1 : 200




7 South Elevation 2
1 : 200

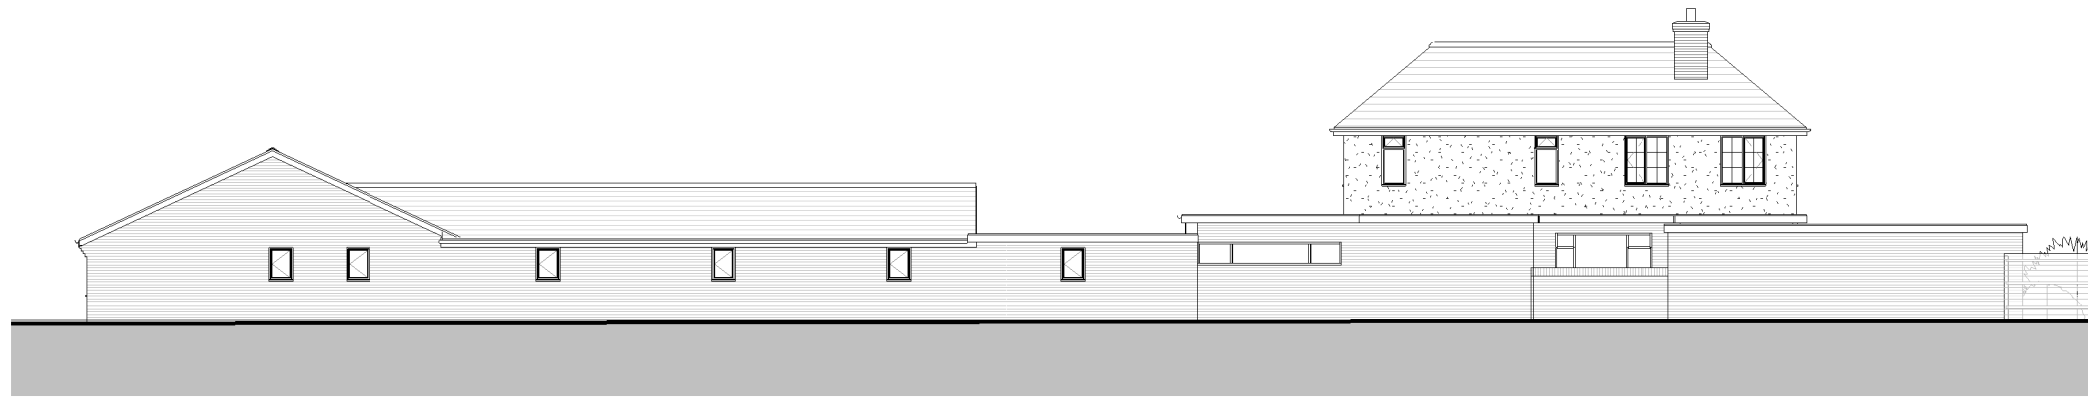


3 East Elevation
1 : 200




4 North Elevation
1 : 200

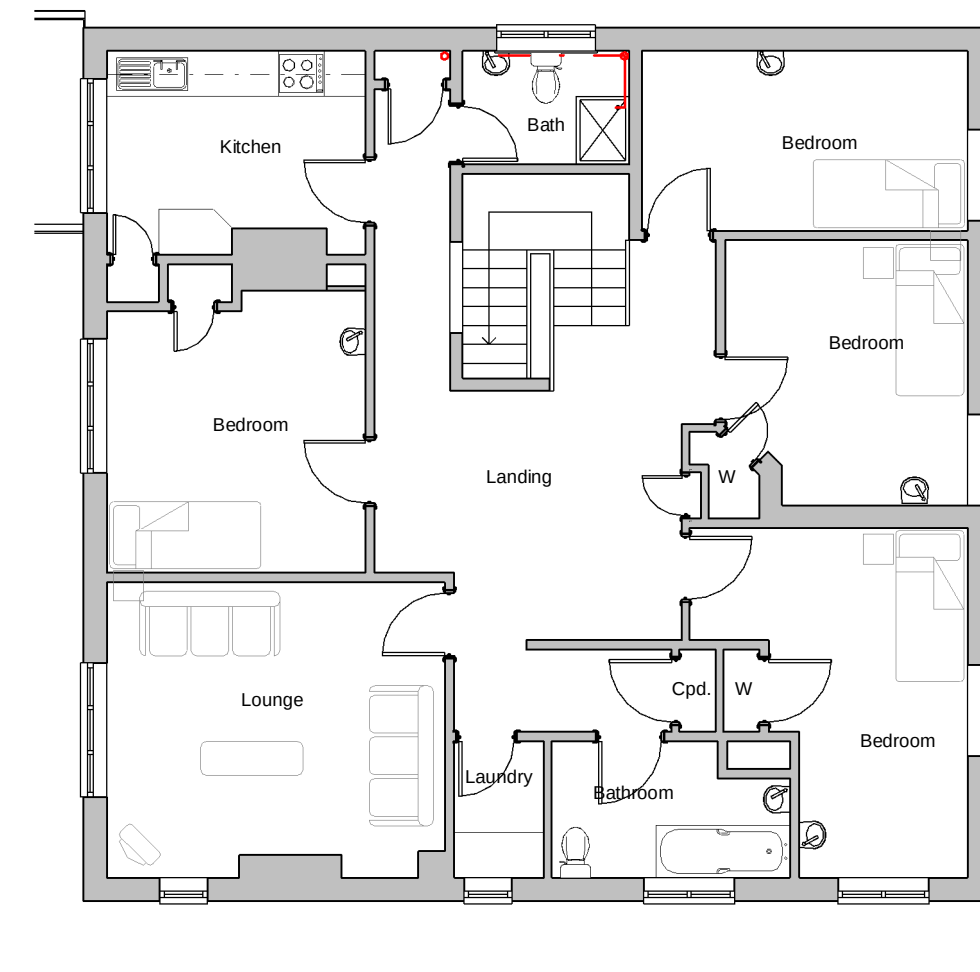

8 First Floor Plan - As Existing
1 : 100

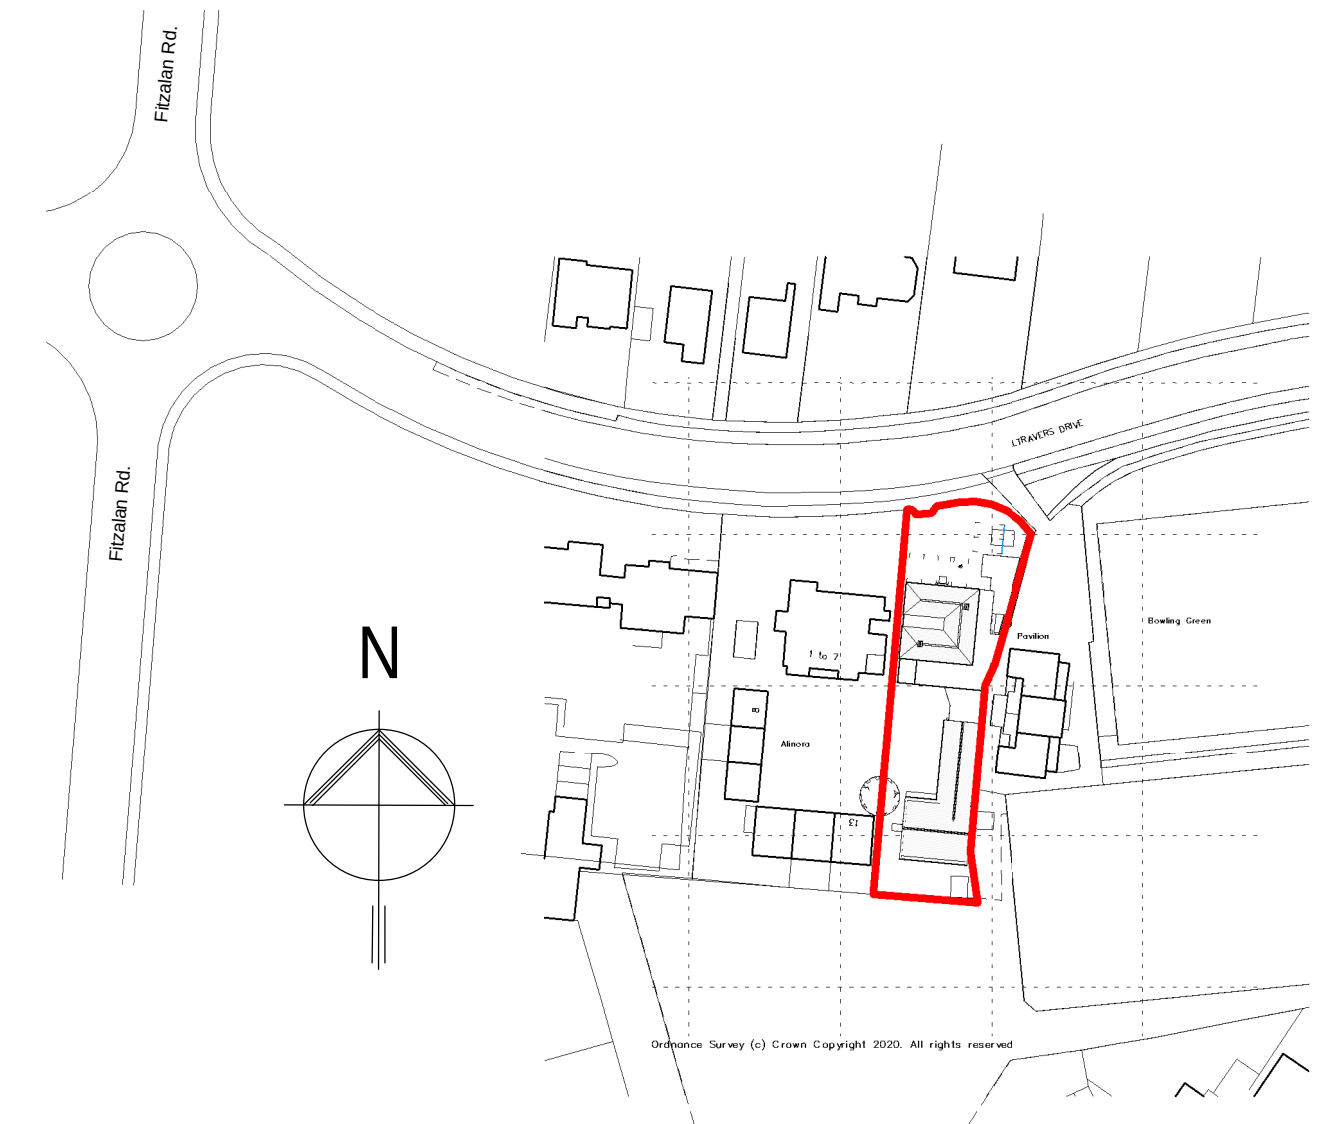

1 Location Plan
1 : 1250

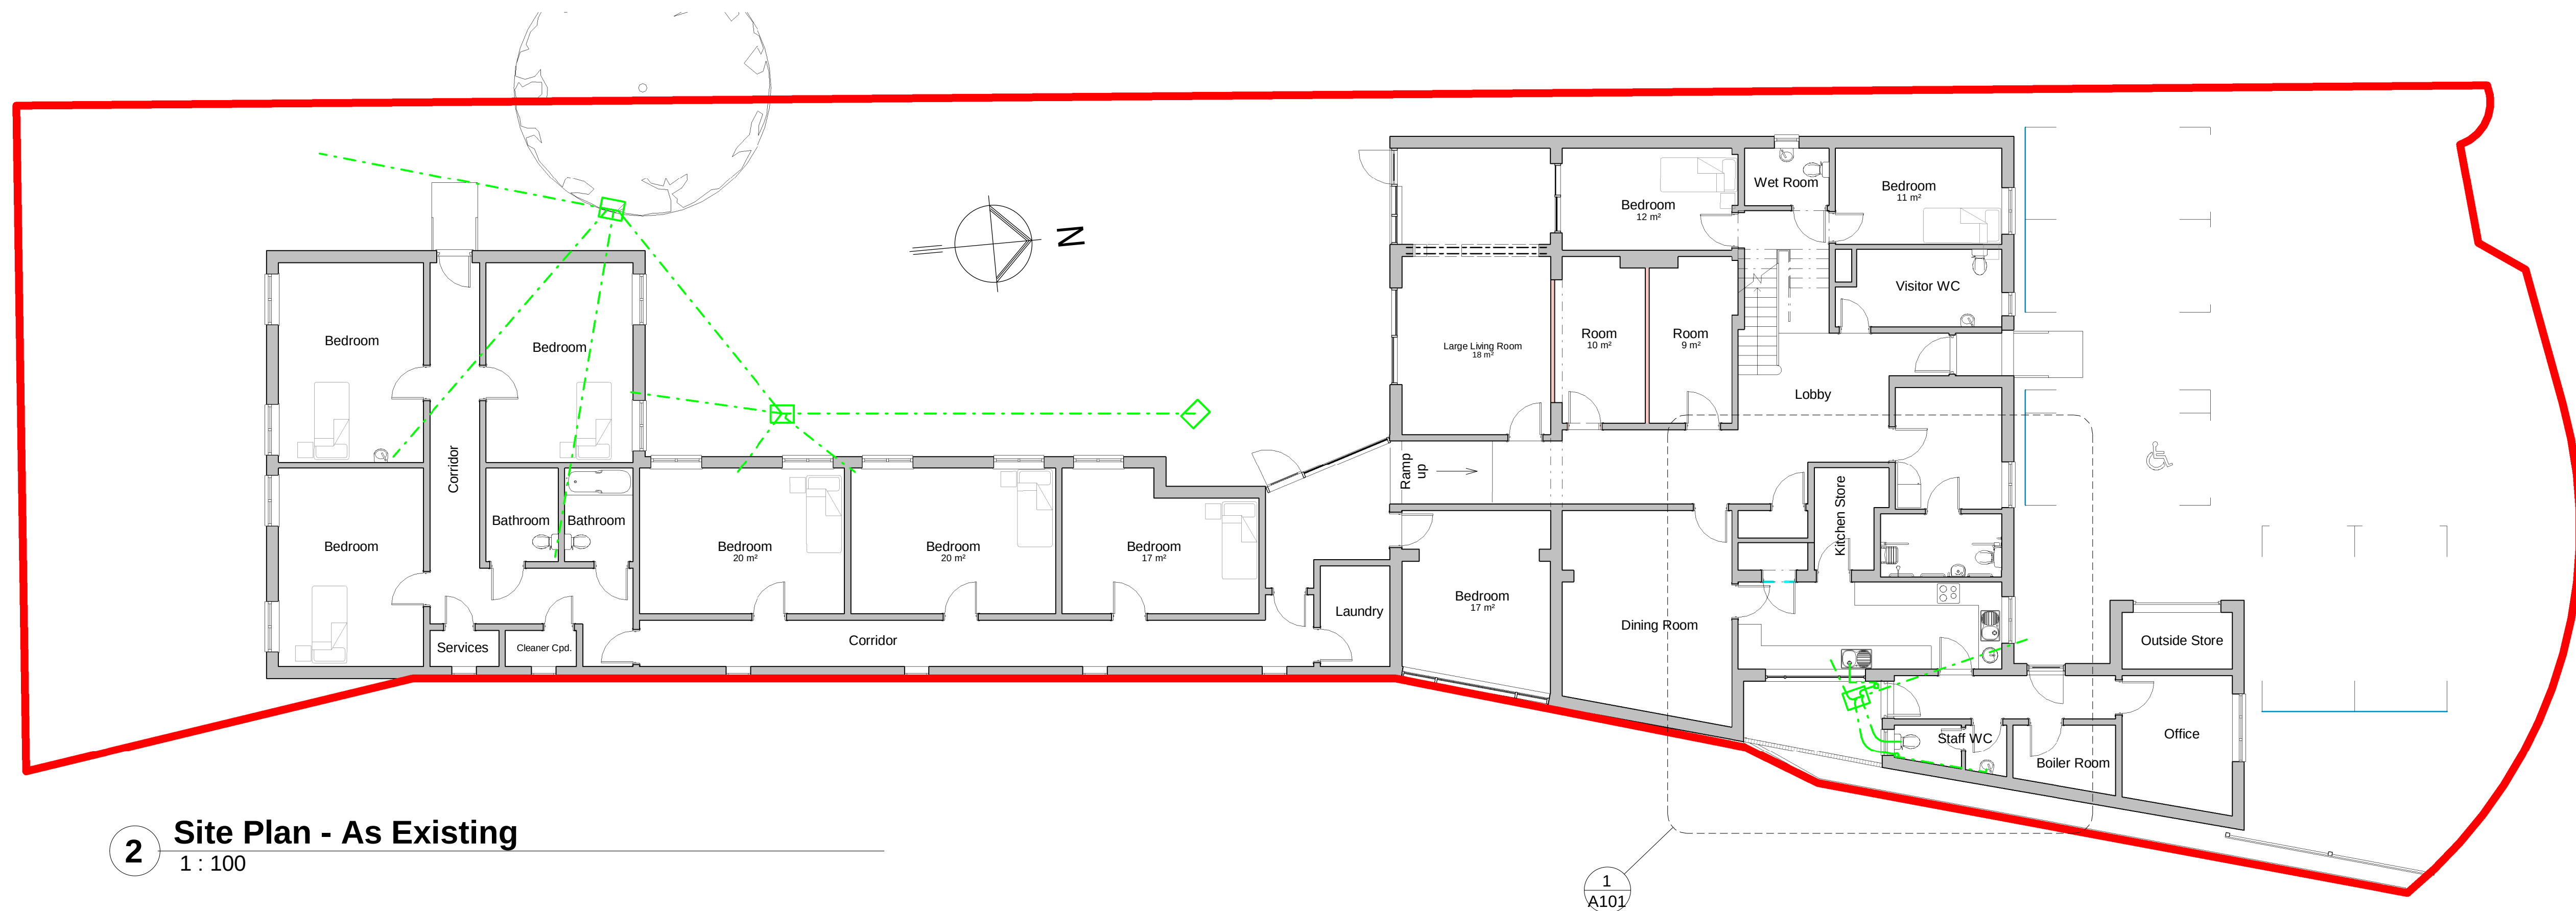

2 Site Plan - As Existing
1 : 100

1
A101

NOTE


This drawing has been prepared from existing plans supplied by the client and therefore its accuracy cannot be guaranteed.

All room sizes are to be checked on site before work commences.

Issued for PLANNING

03-03-20 RW

Revision	Date	Initial
----------	------	---------

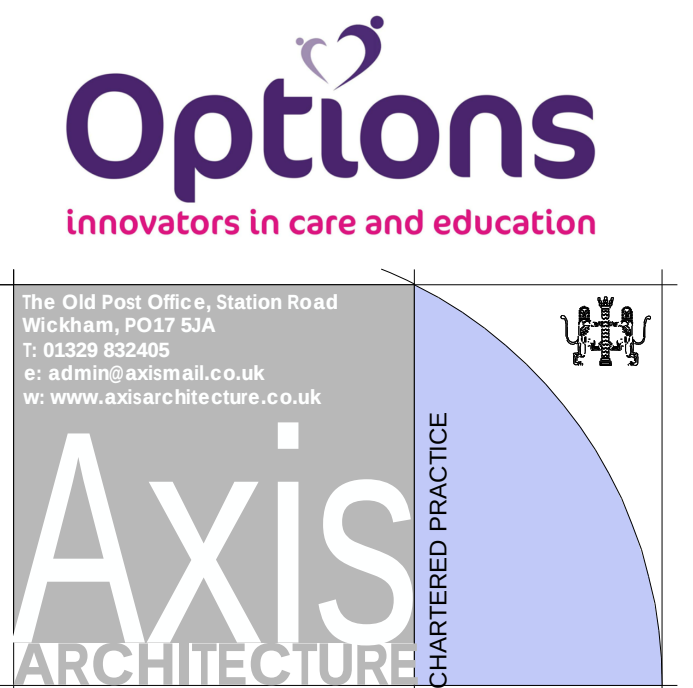

BIM Enabled Practice

This project was delivered using Autodesk Revit®

All dimensions are to be checked on site and any discrepancies reported to the architect before work commences. Figured dimensions only are to be taken from this drawing. This drawing is to be read in conjunction with all relevant consultants and/or specialist drawings/documents and any discrepancies or variations notified to the architect before work commences. This drawing is copyright and may not be reproduced, wholly or in part, without the consent of the architect.

Vernon House Care Home
10 Maltravers Drive, Littlehampton
for the Outcomes First Group

Plans & Elevations - as existing

Scale at 1:100 in meters
0 5 10

PLANNING

Scale @ A1	Drawn	Checked	Date
------------	-------	---------	------

As indicated	RW	--	20/01/20
--------------	----	----	----------

Job Number & Drawing Number	Revision
-----------------------------	----------

20-007 - A100