




3D View Existing




Kitchen Extension - East Elevation
1 : 100



3D View Proposed

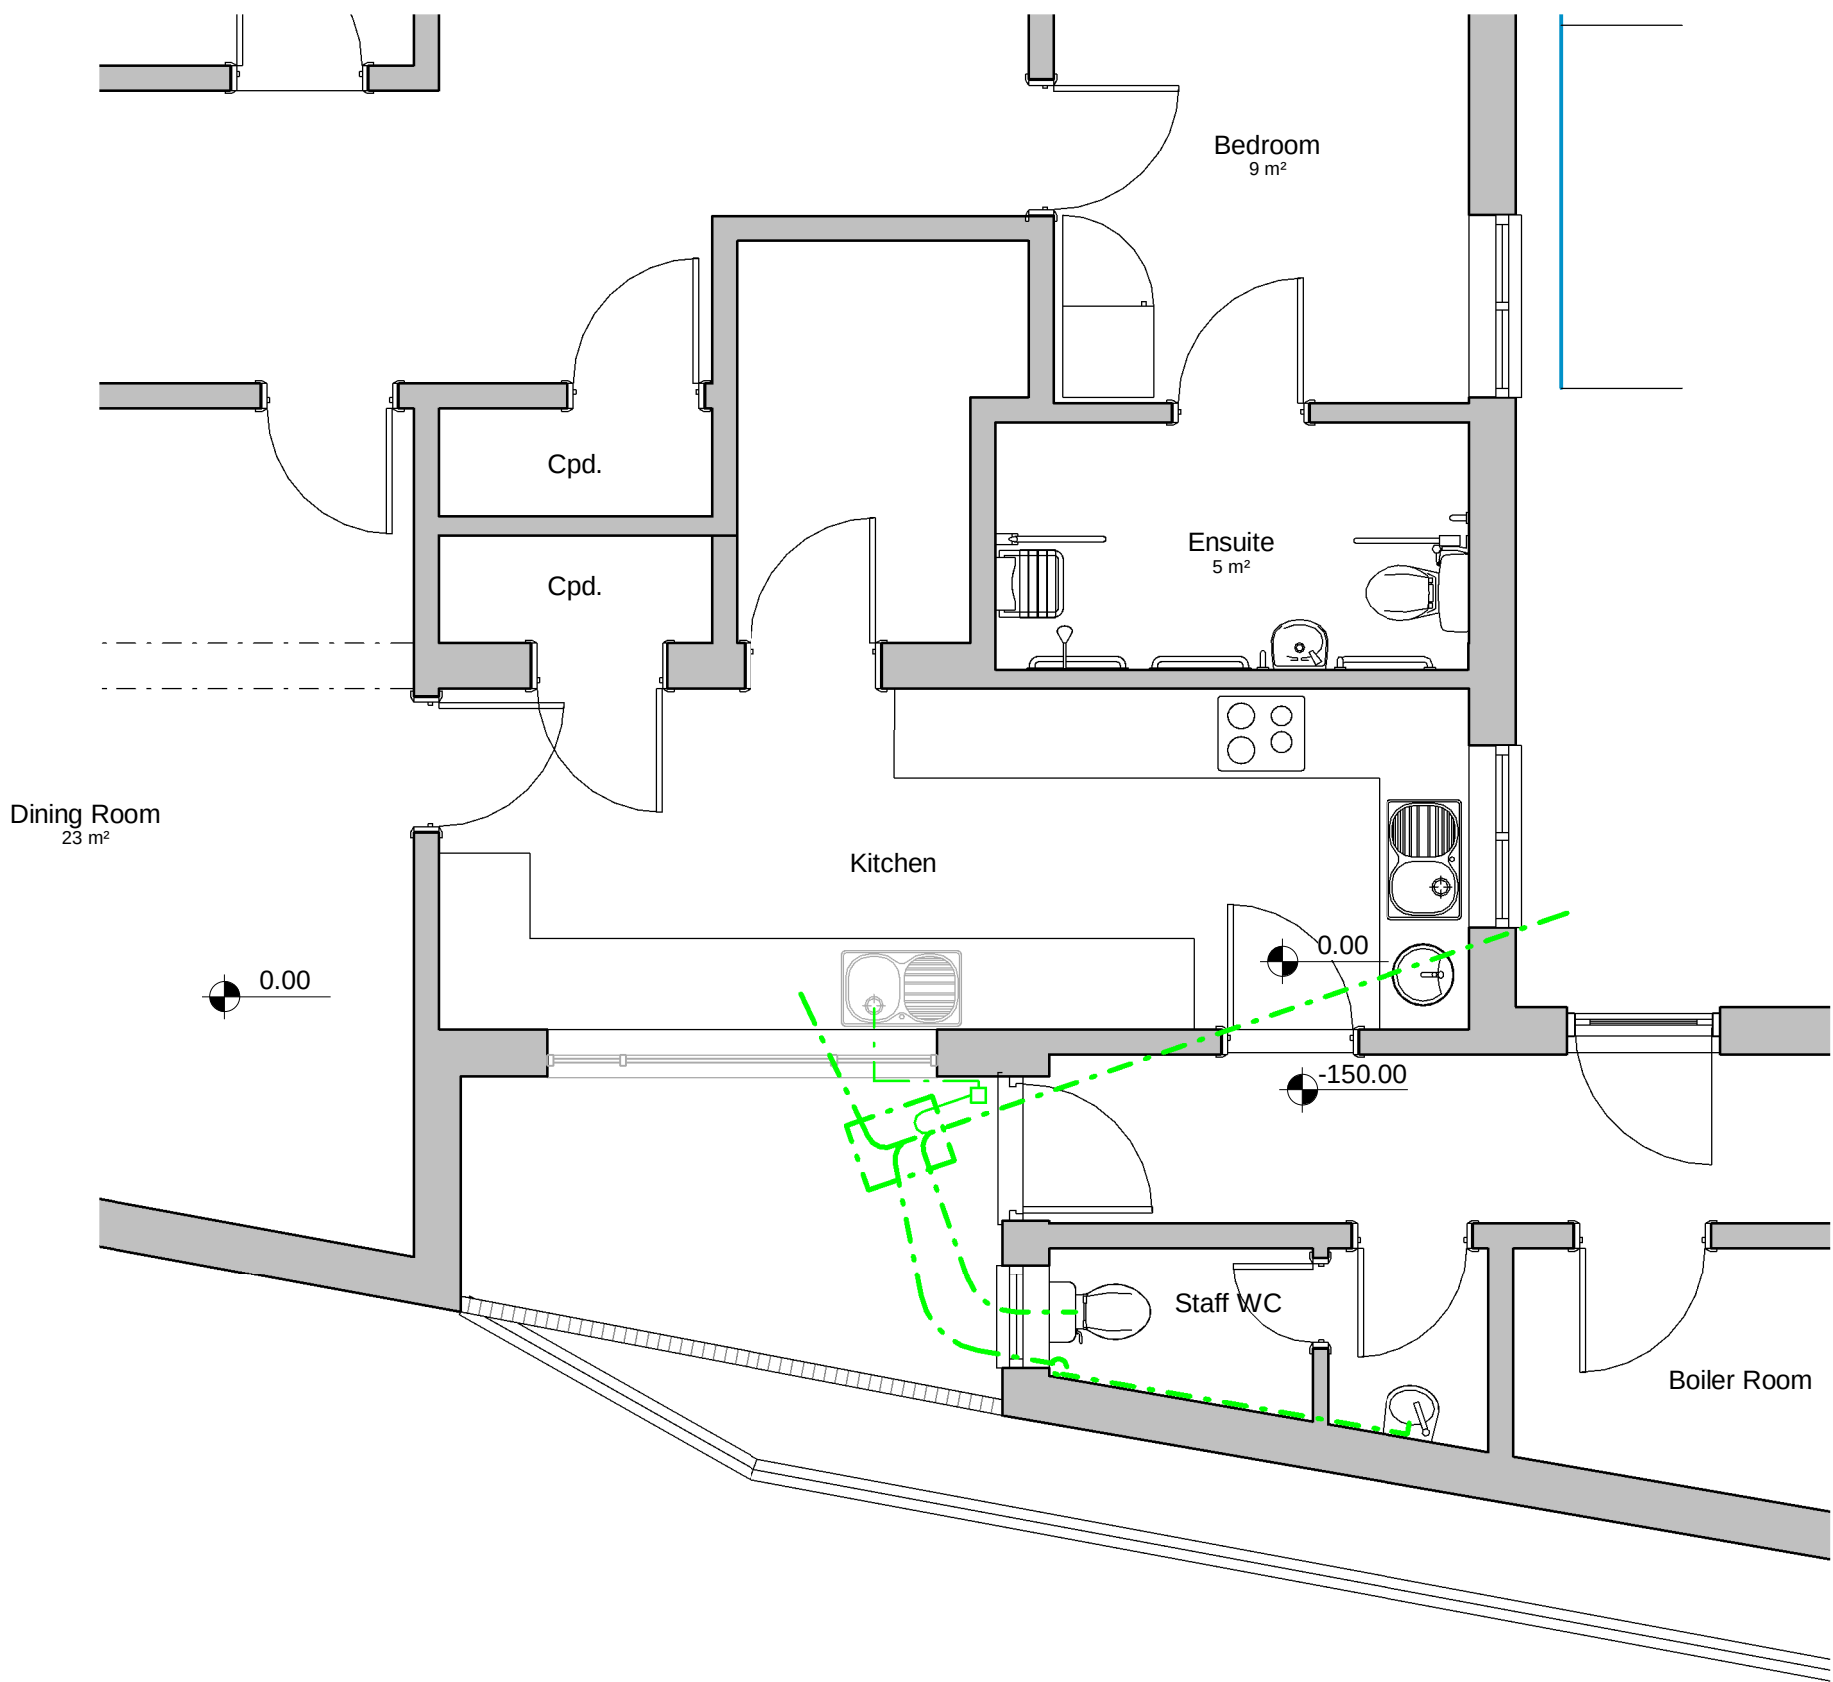

Kitchen Extension Existing
1 : 50

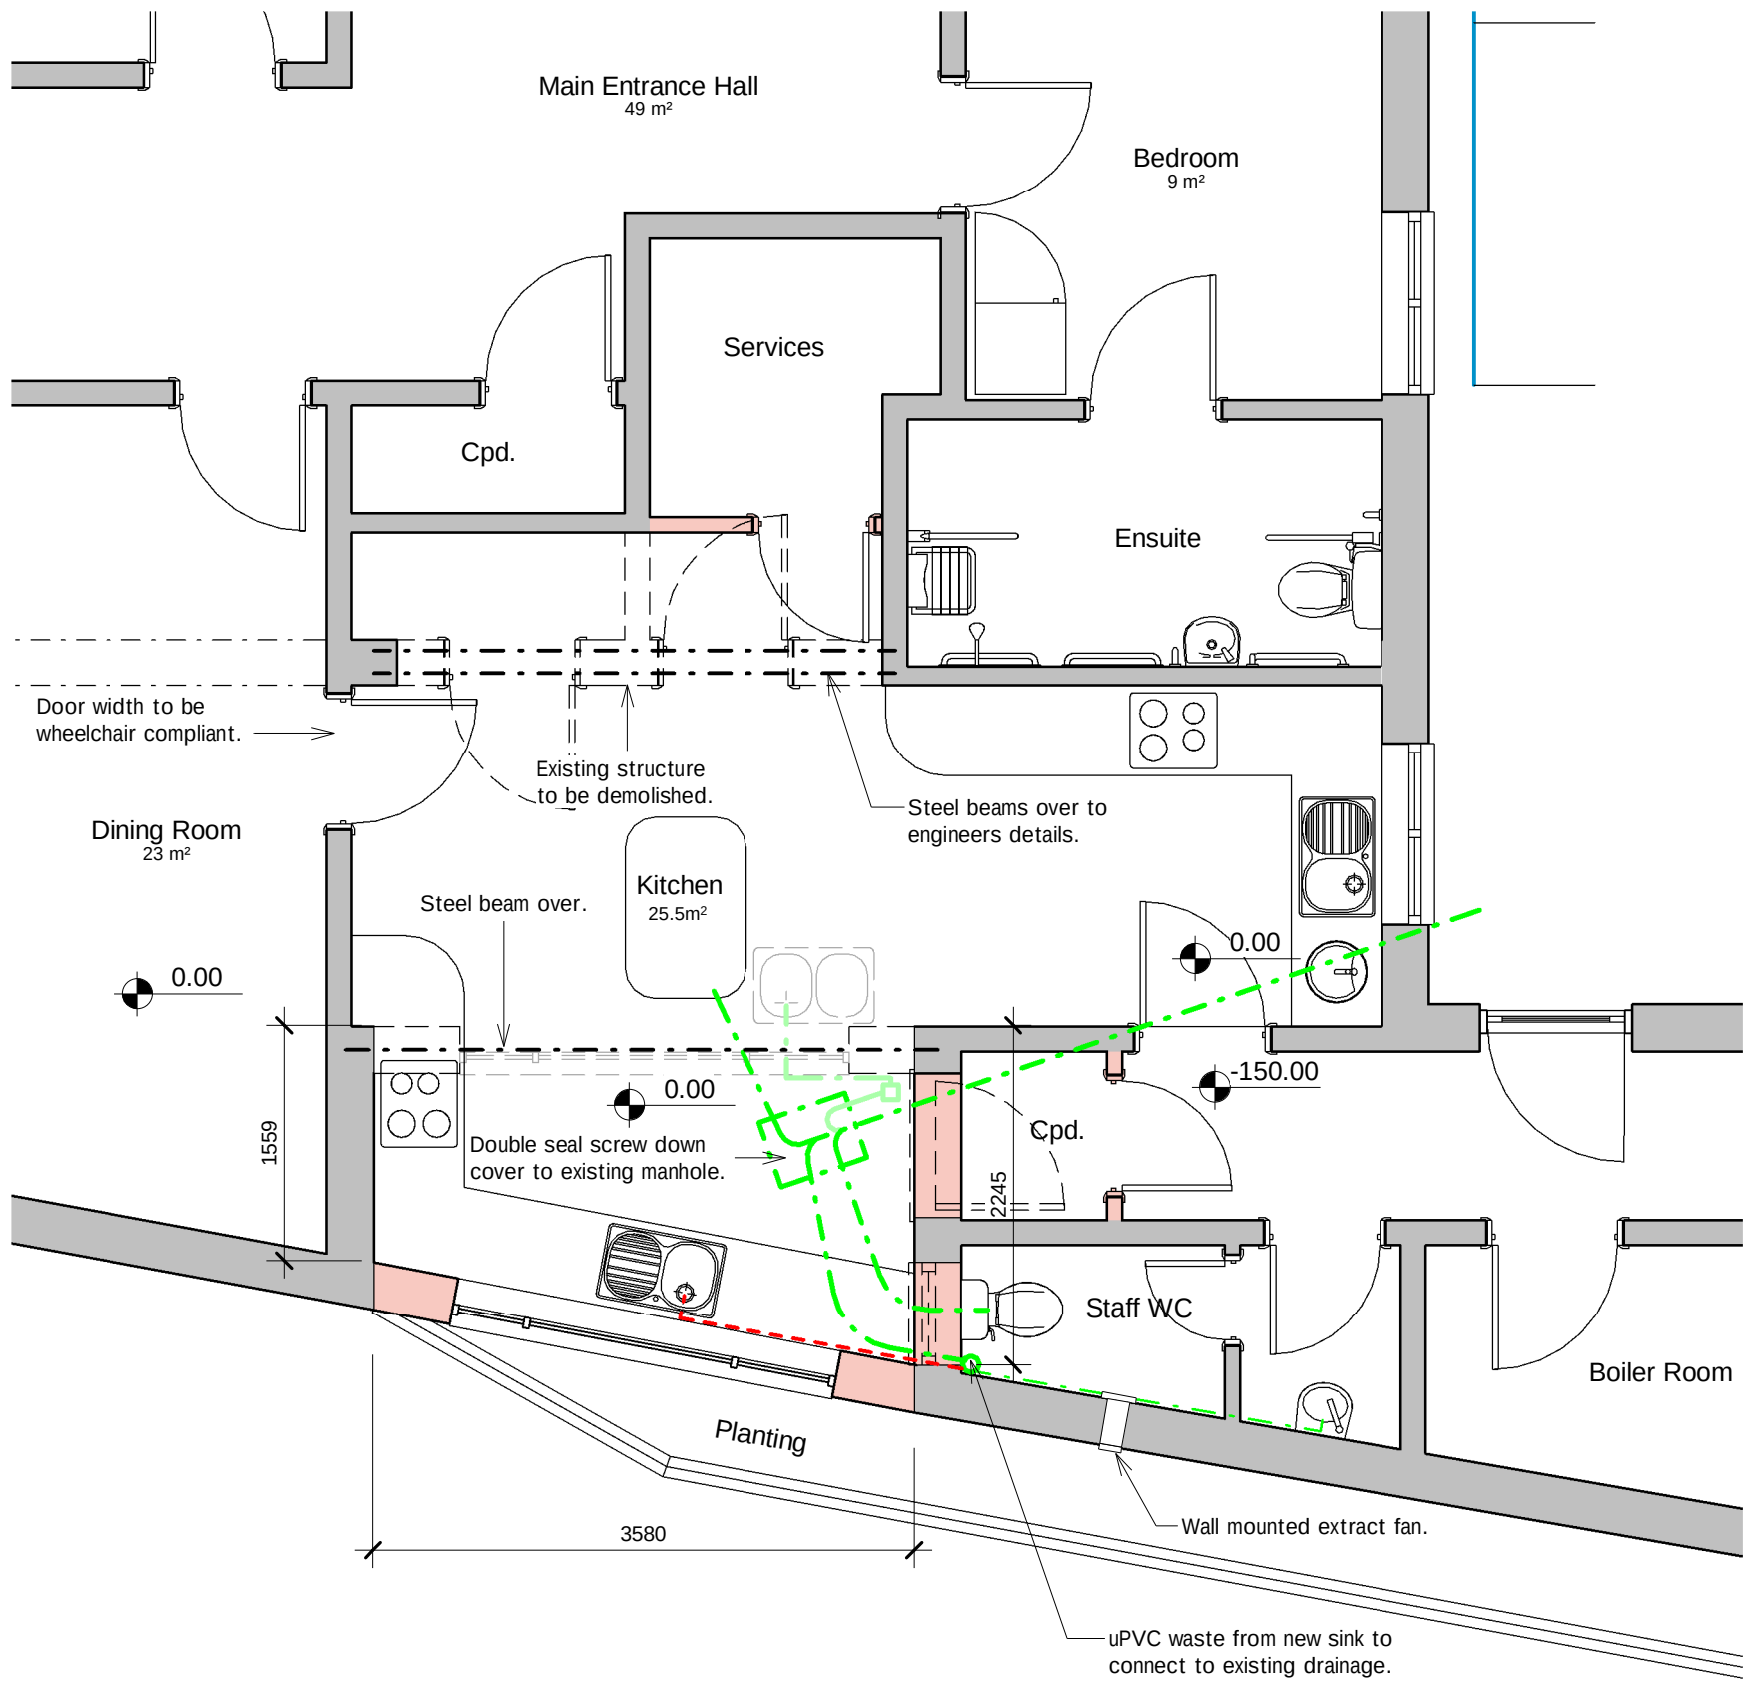

Kitchen Extension Proposed
1 : 50

Issued for PLANNING		03-03-20	RW
Revision		Date	Initial



innovators in care and education

The Old Post Office, Station Road
Wickham, PO17 5JA
T: 01529 832405
e: admin@axismail.co.uk
w: www.axisarchitecture.co.uk



CHARTERED PRACTICE

BIM Enabled Practice
This project was delivered using **Autodesk Revit®**
All dimensions are to be checked on site and any discrepancies reported to the architect before work commences. Figured dimensions only are to be taken from this drawing. This drawing is to be read in conjunction with all relevant consultants and/or specialists drawing/documents and any discrepancies or variations notified to the architect before work commences. This drawing is copyright and may not be reproduced, wholly or in part, without the consent of the architect.

Vernon House Care Home
10 Maltravers Drive, Littlehampton
for the Outcomes First Group

Kitchen Extension - Plans & Elevations
Scale at 1:100 in meters
0 5 9

PLANNING			
Scale @ A1	Drawn	Checked	Date
As indicated	RW	-	24/02/20
Job Number & Drawing Number		Revision	
20-007 - A101			