




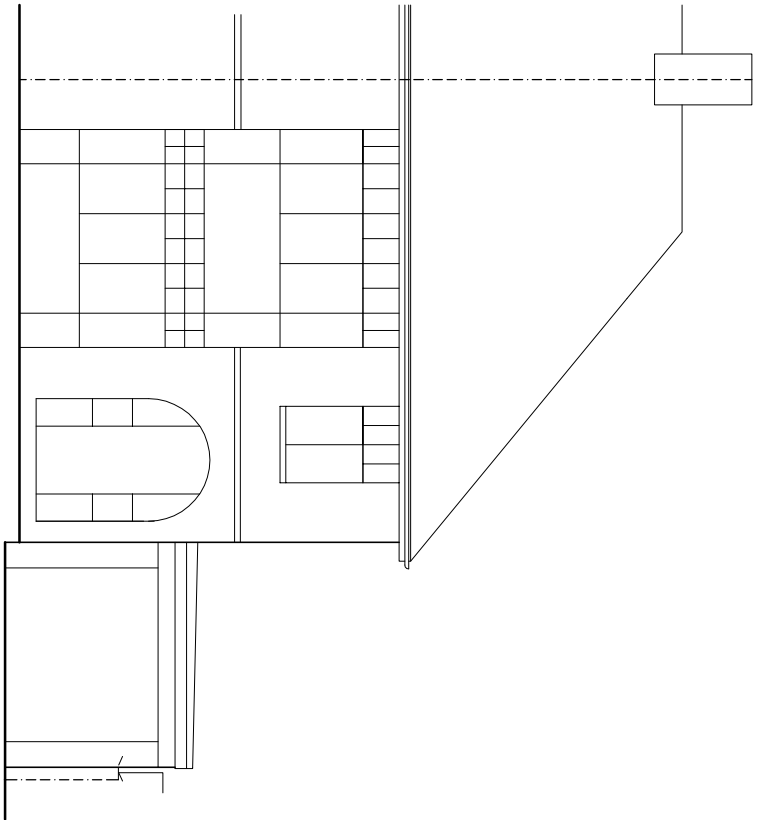

EXISTING NORTH ELEVATION 1:100

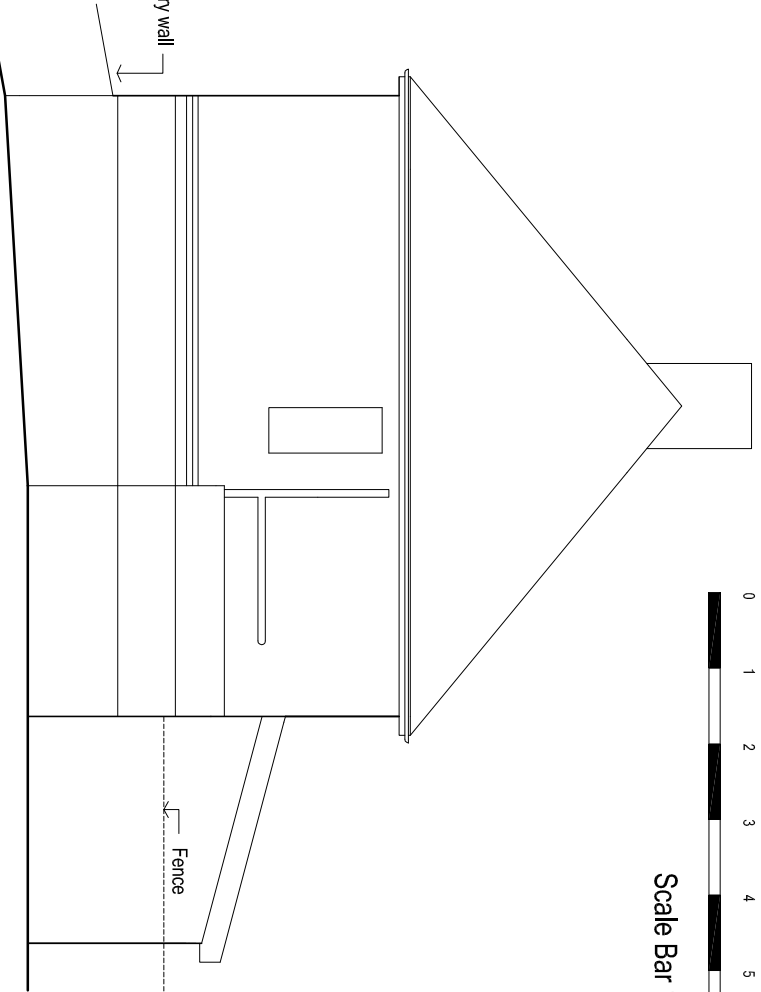


EXISTING WEST ELEVATION 1:100

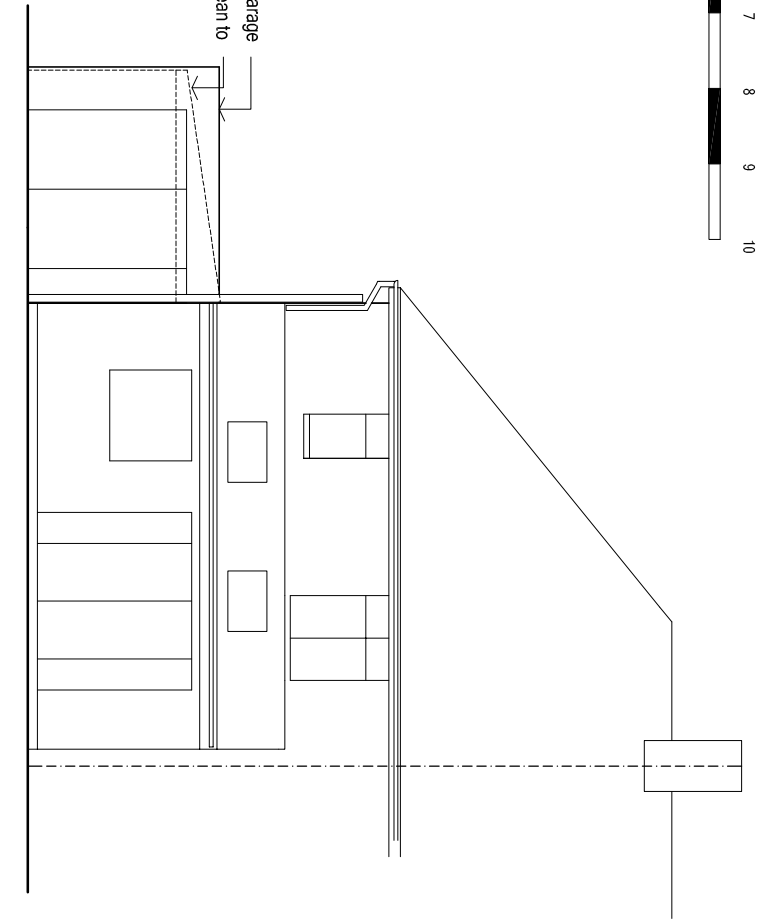


EXISTING SOUTH ELEVATION 1:100




Scale Bar 1:100

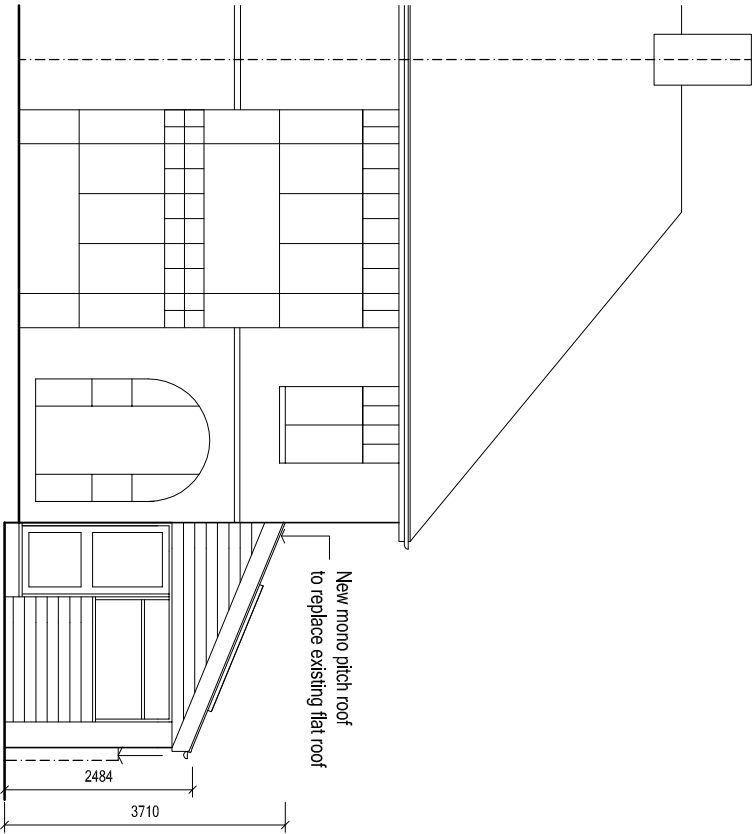

PROPOSED NORTH ELEVATION 1:100

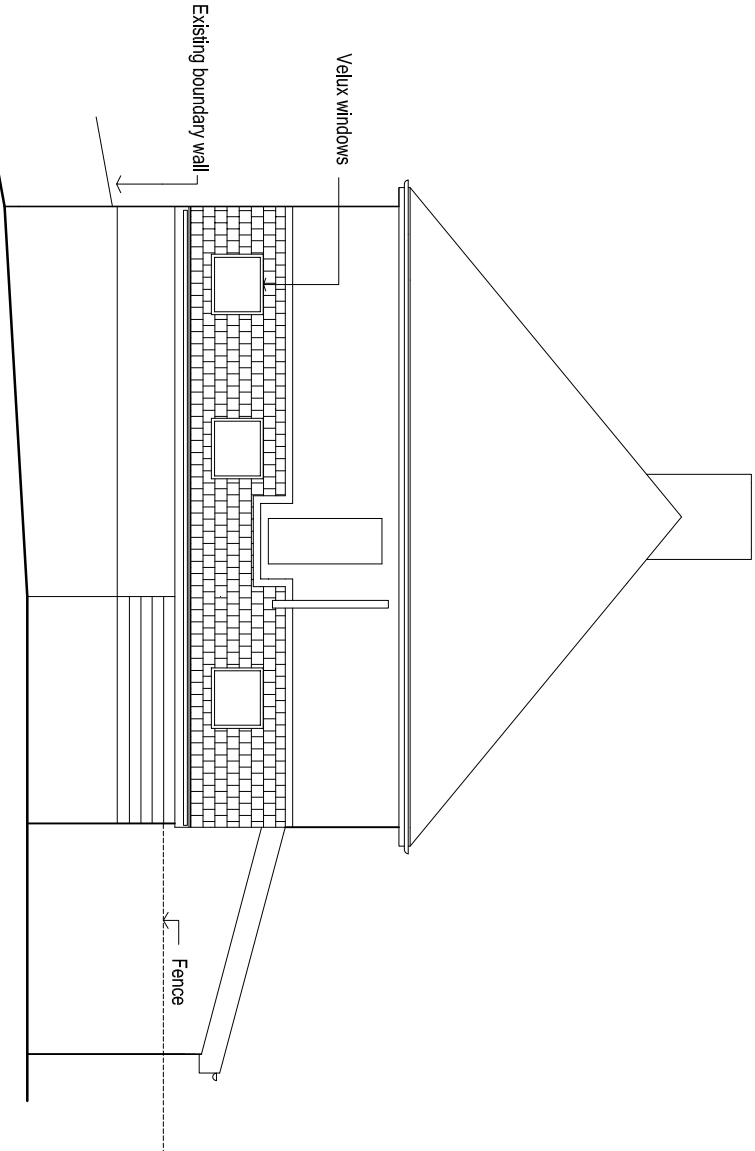

PROPOSED WEST ELEVATION 1:100

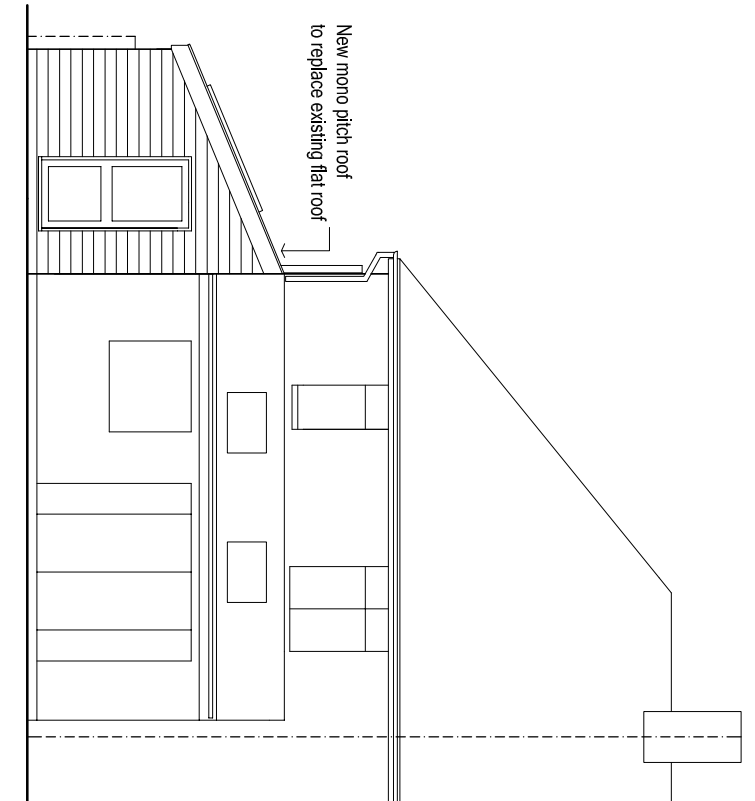

PROPOSED SOUTH ELEVATION 1:100

ARW Design	DRAWING TITLE: EXISTING & PROPOSED ELEVATIONS		LOCATION: 102, EAST STREET, LITTLEHAMPTON	SCALE: AS NOTED @ paper size A3	DRAWING NO: 4413/1
	PROJECT: PROPOSED GARAGE CONVERSION & SMALL SIDE EXTENSION				
ARW Design		CLIENT: CHRIS NORTH		REVISION:	
88 SOUTH STREET, TARBING, WORTHING, WEST SUSSEX, BN14 7ND. T: +44(0)1903234197 M: +44(0)771851222 E: arwedesign@aol.com					
THIS DRAWING REMAINS THE COPYRIGHT OF ARW Design & SHALL NOT BE COPIED IN ANY FORMAT WITHOUT SPECIFIC APPROVAL IN WRITING					