





Scale Bar 1:100

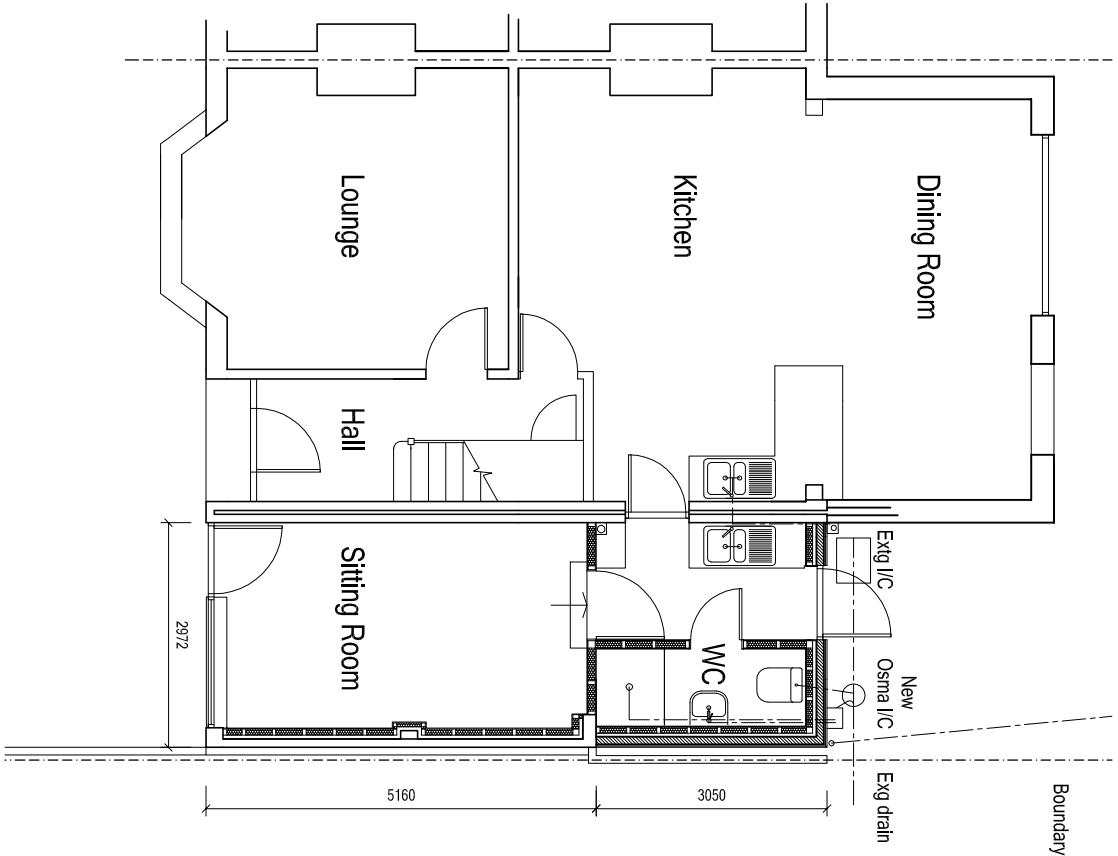

PROPOSED FLOOR PLAN 1:100

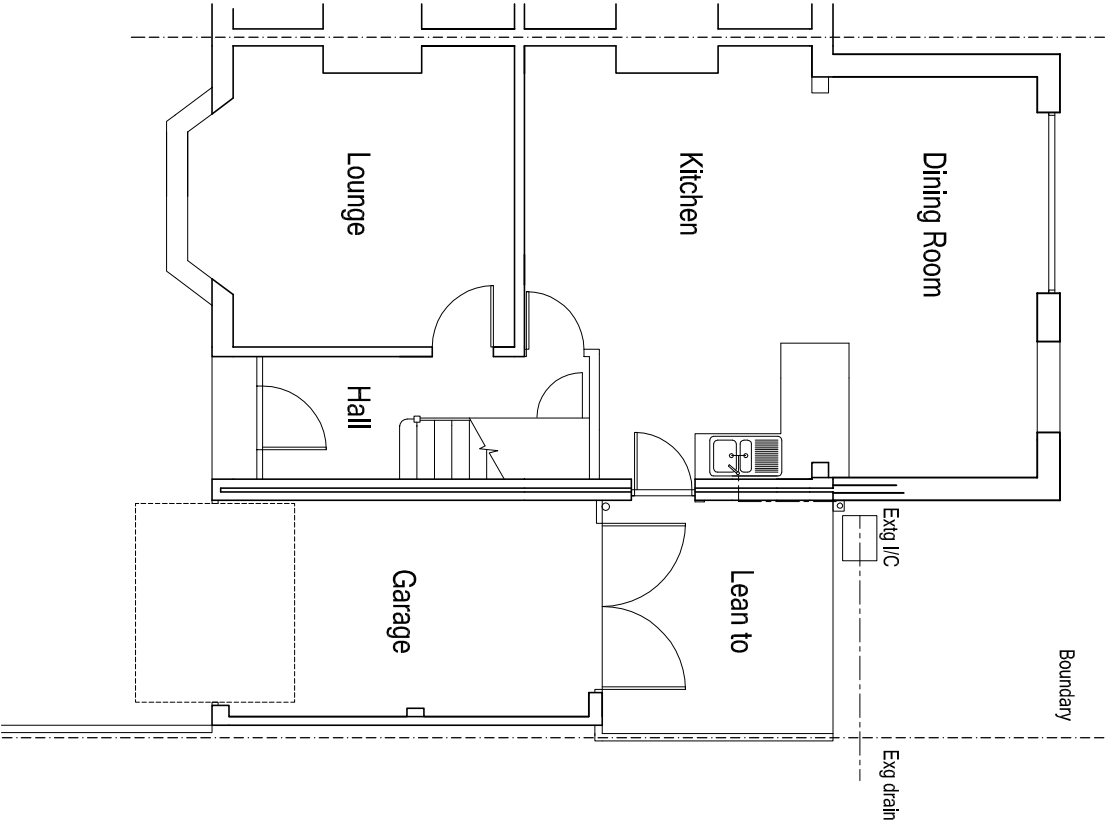

EXISTING FLOOR PLAN 1:100

ARW Design	DRAWING TITLE: EXISTING & PROPOSED FLOOR PLANS PROJECT: PROPOSED GARAGE CONVERSION & SMALL SIDE EXTENSION	LOCATION: 102, EAST STREET, LITTLEHAMPTON CLIENT: CHRIS NORTH	SCALE: AS NOTED @ paper size A3 DATE: JAN 2019	DRAWING NO: 4413/2
			DRAWN: ARW	REVISION: