


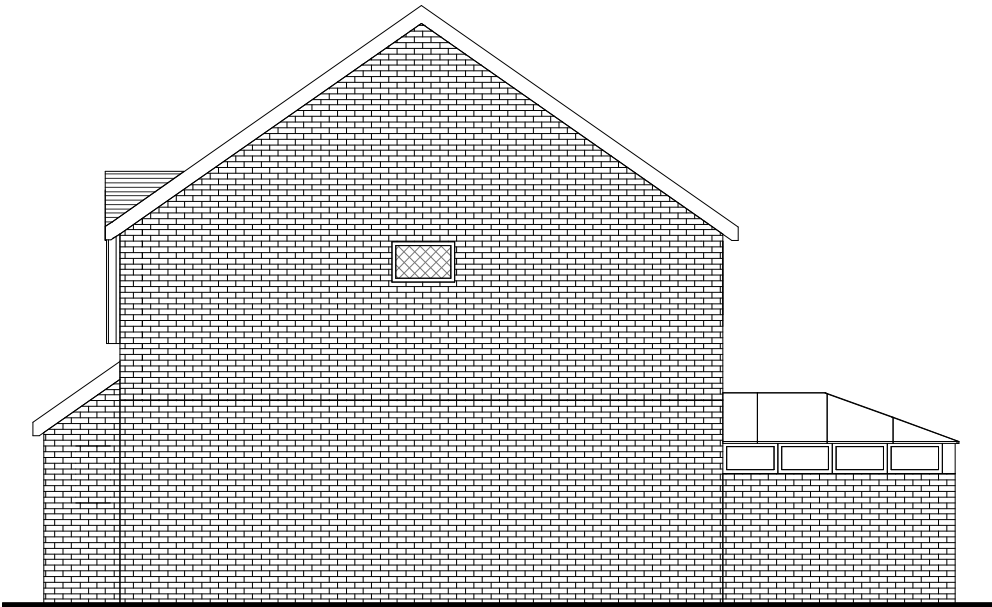


Existing East Elevation
1 : 100




Existing North Elevation
1 : 100



Existing West Elevation
1 : 100

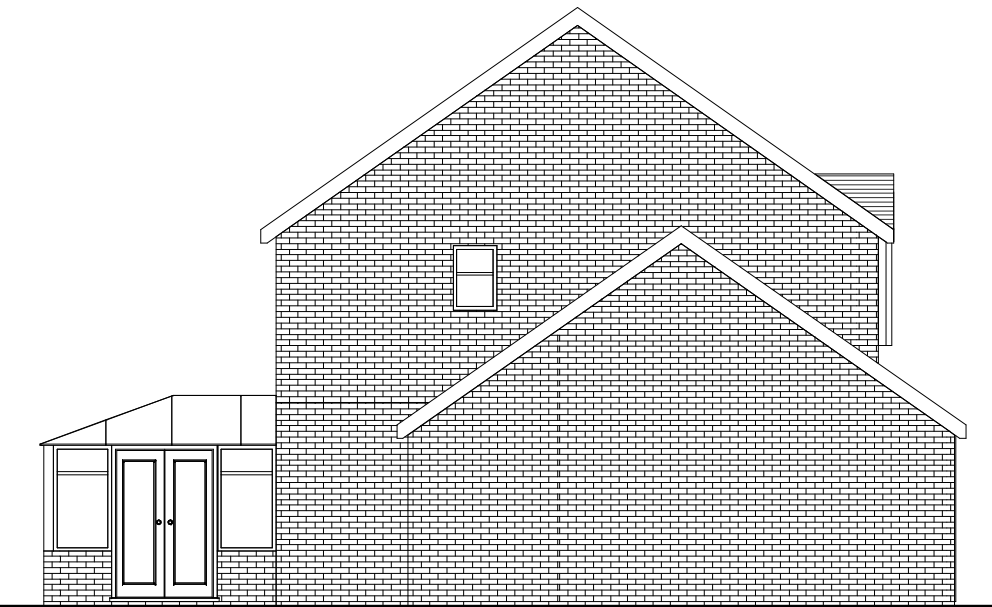

Existing South Elevation
1 : 100

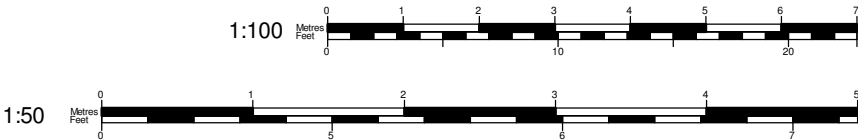

Tel: 0800 6127 664
www.yourhomeplans.co.uk

Your Home Plans



These drawings are for approval purposes. Materials and products should not be ordered based on scaling from drawings as errors may occur along existing building lines. All measurements and supporting elements are to be checked on site. Refer to Your Home Plans if any discrepancies are found.

Mr & Mrs Winchester
8 Longships
Littlehampton
West Sussex
BN17 6SL

Existing Elevations

Project number	8LON-20	A101
Date	22nd January 2020	
Drawn by	JG	
Checked by	Checker	Scale 1 : 100