


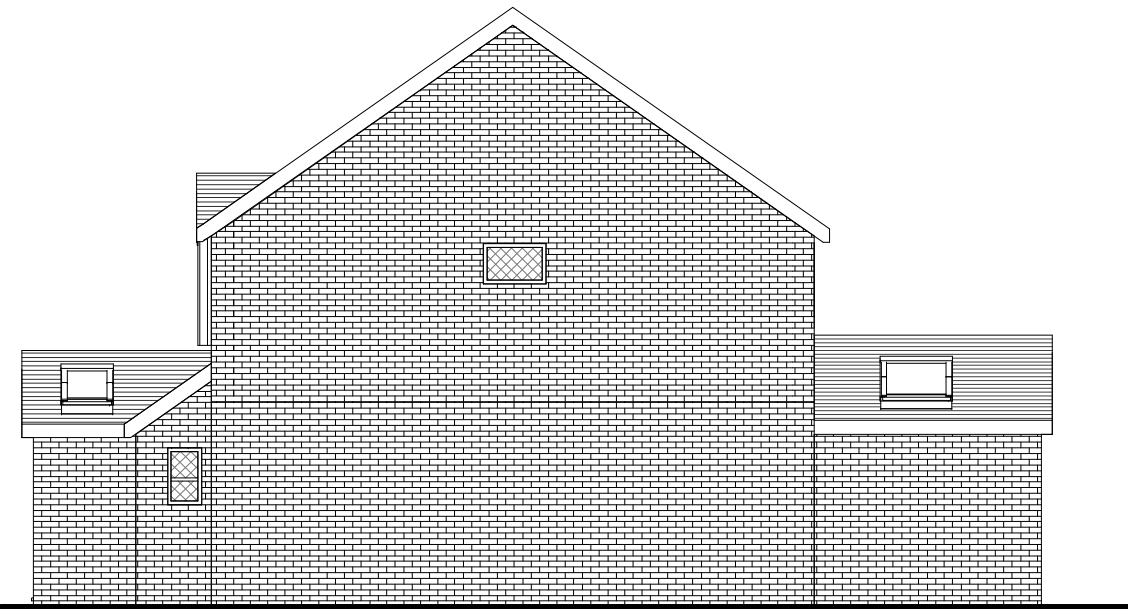

Proposed East Elevation
1 : 100


Materials to
match existing



Proposed North Elevation
1 : 100



Proposed West Elevation
1 : 100

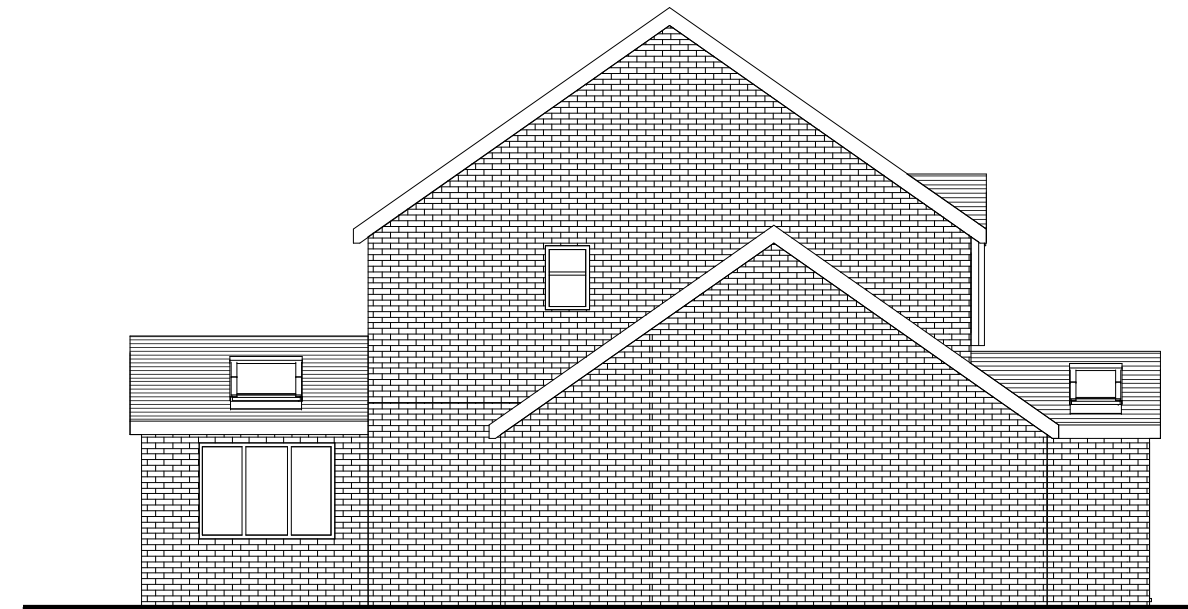

Proposed South Elevation
1 : 100



Tel: 0800 6127 664
www.yourhomeplans.co.uk

Your Home Plans



These drawings are for approval purposes. Materials and products should not be ordered based on scaling from drawings as errors may occur along existing building lines. All measurements and supporting elements are to be checked on site. Refer to Your Home Plans if any discrepancies are found.

Mr & Mrs Winchester
8 Longships
Littlehampton
West Sussex
BN17 6SL

Proposed Elevations

Project number	8LON-20	A102
Date	22nd January 2020	
Drawn by	JG	
Checked by	Checker	Scale 1 : 100