




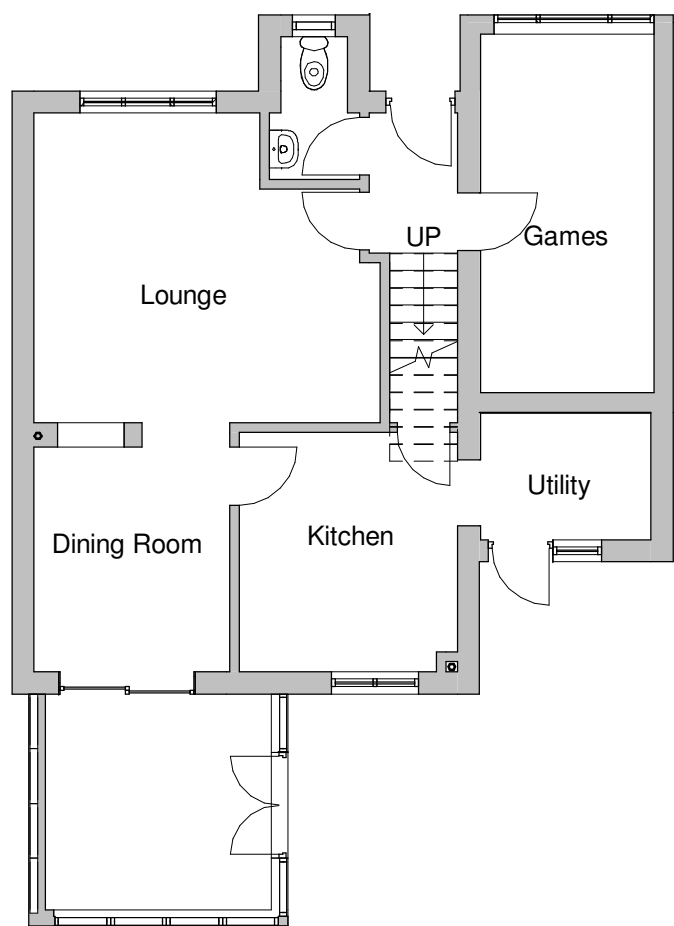



Existing Ground Floor
1 : 100

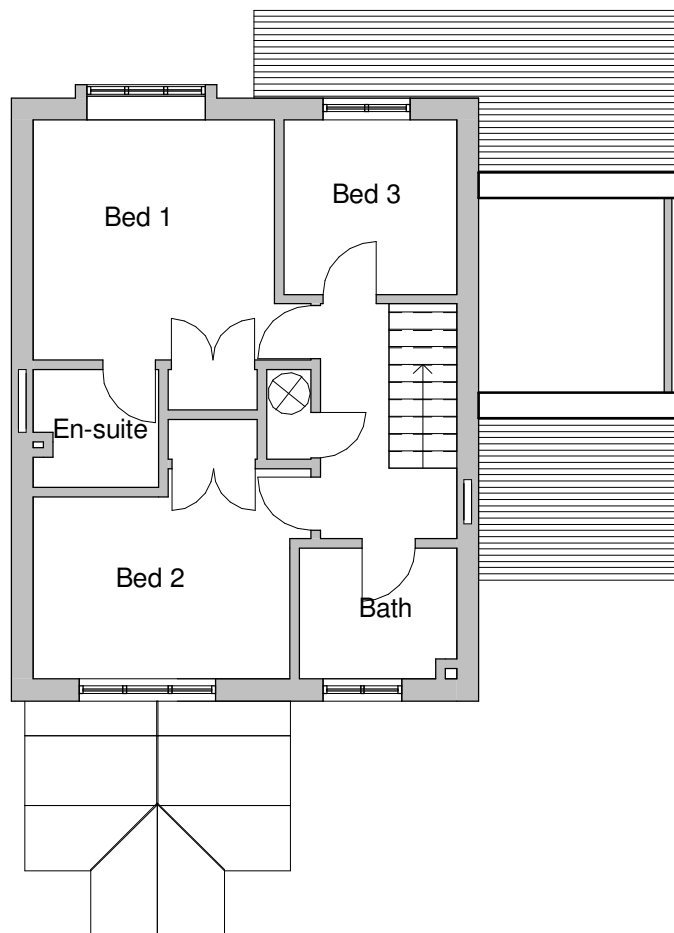

Existing First Floor
1 : 100

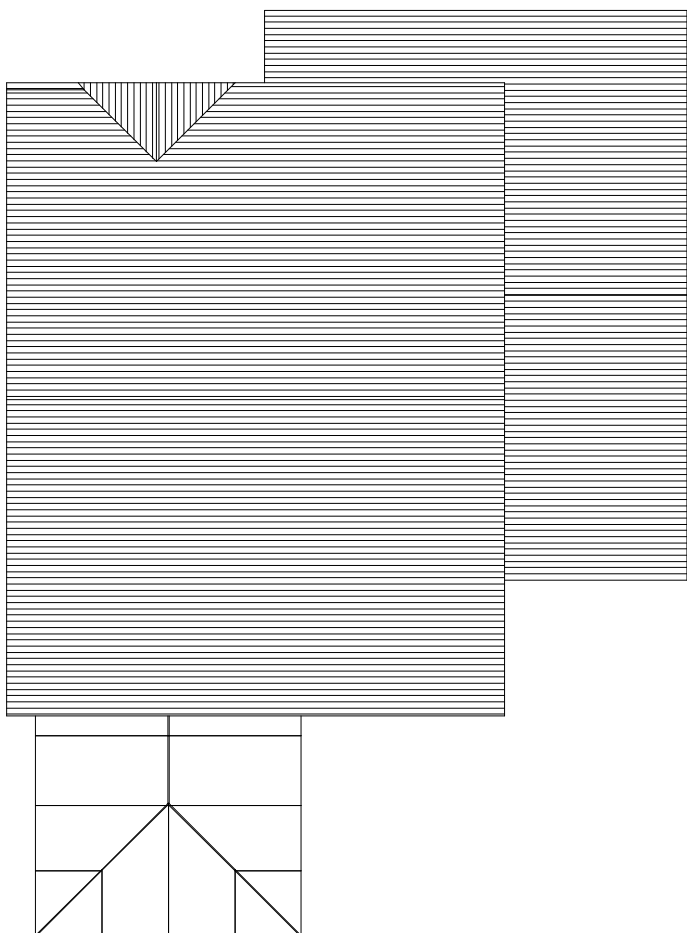

Existing Roof Plan
1 : 100

  



Tel: 0800 6127 664
www.yourhomeplans.co.uk

Your Home Plans

These drawings are for approval purposes. Materials and products should not be ordered based on scaling from drawings as errors may occur along existing building lines. All measurements and supporting elements are to be checked on site. Refer to Your Home Plans if any discrepancies are found.

Mr & Mrs Winchester
8 Longships
Littlehampton
West Sussex
BN17 6SL

Existing Floor Plans			
Project number	8LON-20	A103	Scale 1 : 100
Date	22nd January 2020		
Drawn by	JG		
Checked by	Checker		