


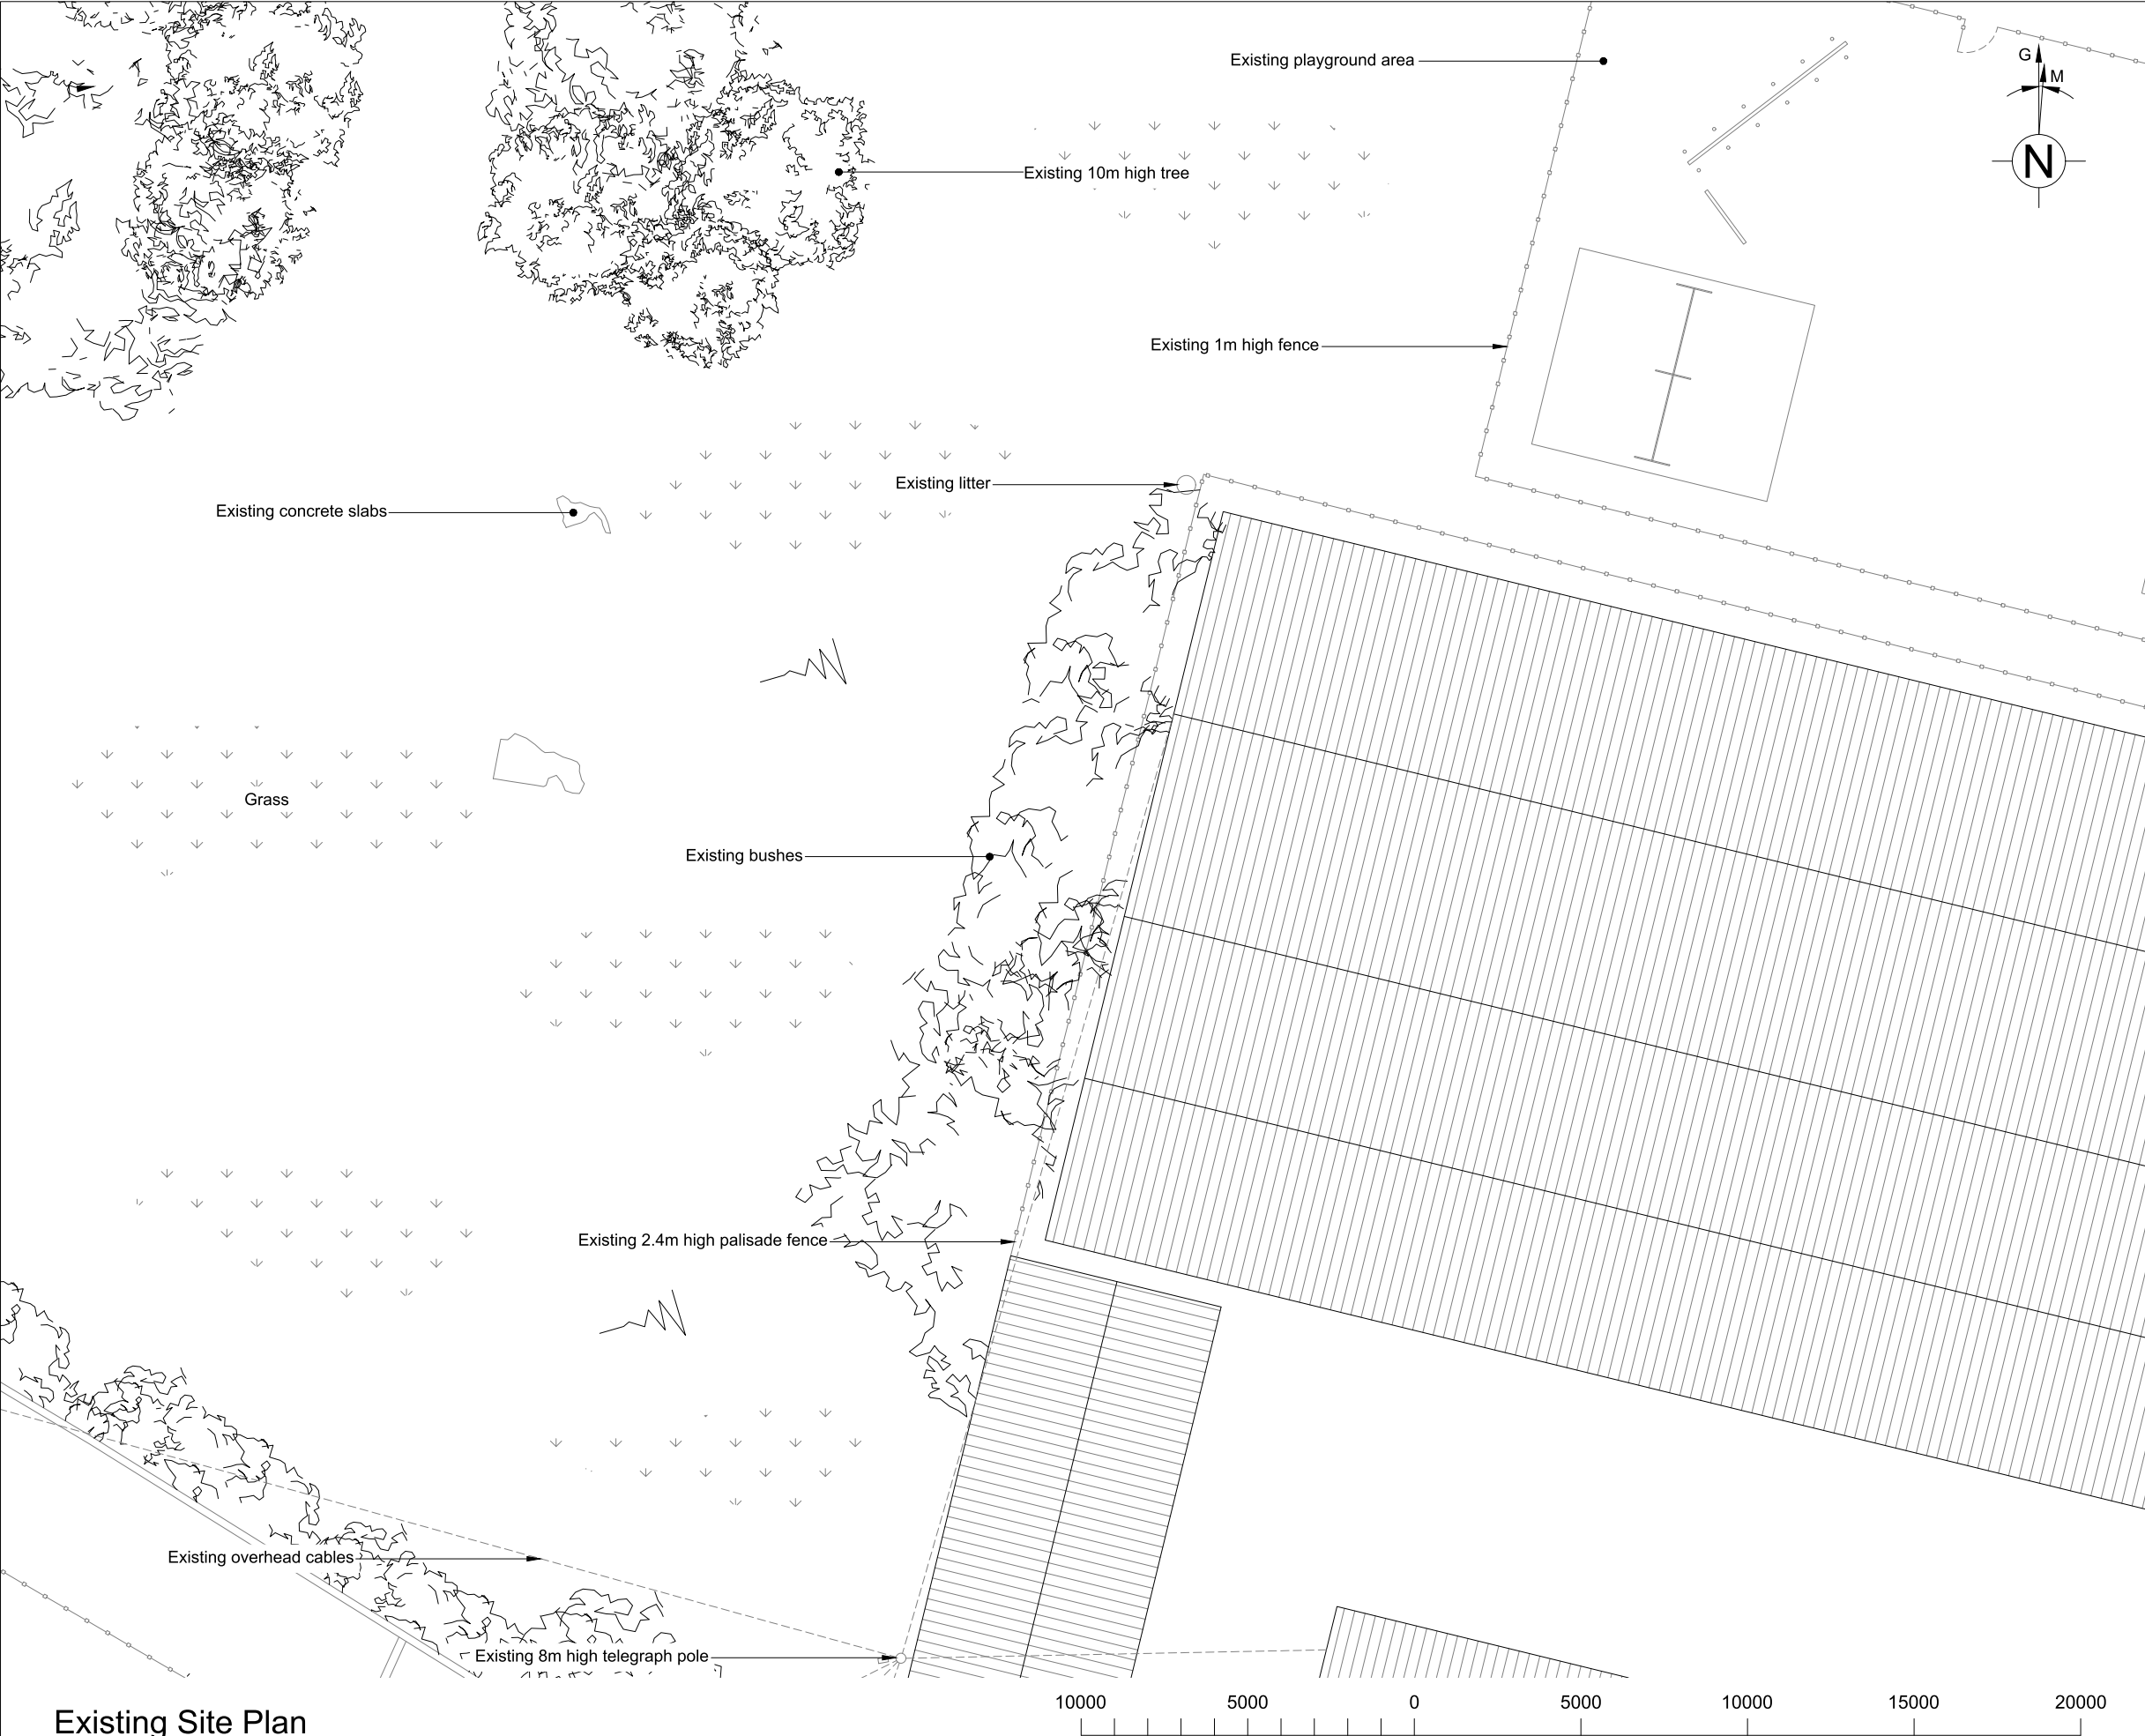

Existing Site Plan
(Scale 1:200)

ORIGINAL SCALE AT A3 - 1:200 ALL DIMENSIONS IN MILLIMETRES

- NOTES
1. This drawing to be read in conjunction with drawing series 001-009.
 2. All dimensions are in mm unless otherwise noted.

A	GENERAL ARRANGEMENT ISSUE	22.12.21	VV
REV	DESCRIPTION OF REVISION	DATE	BY



2 Charnwood House, Marsh Road, Bristol BS3 2NA
tel :0117 966 5526 web: euro-tel.design.com



15 Bedford Street, London WC2E 9HE t: 0203 5100 602 www.cityfibre.com

Drawing Title

EXISTING SITE PLAN

Site Location

GLOUCESTER RD REC
LINDEN PARK
LITTLEHAMPTON
BN17 7BS

Drawn by VV	Checked by SB	Approved by JR
Date Drawn 22.12.21	Date Checked 22.12.21	Date Approved 22.12.21
Site Code LTH1	Drawing Number P1808-232-GA-002-A	