
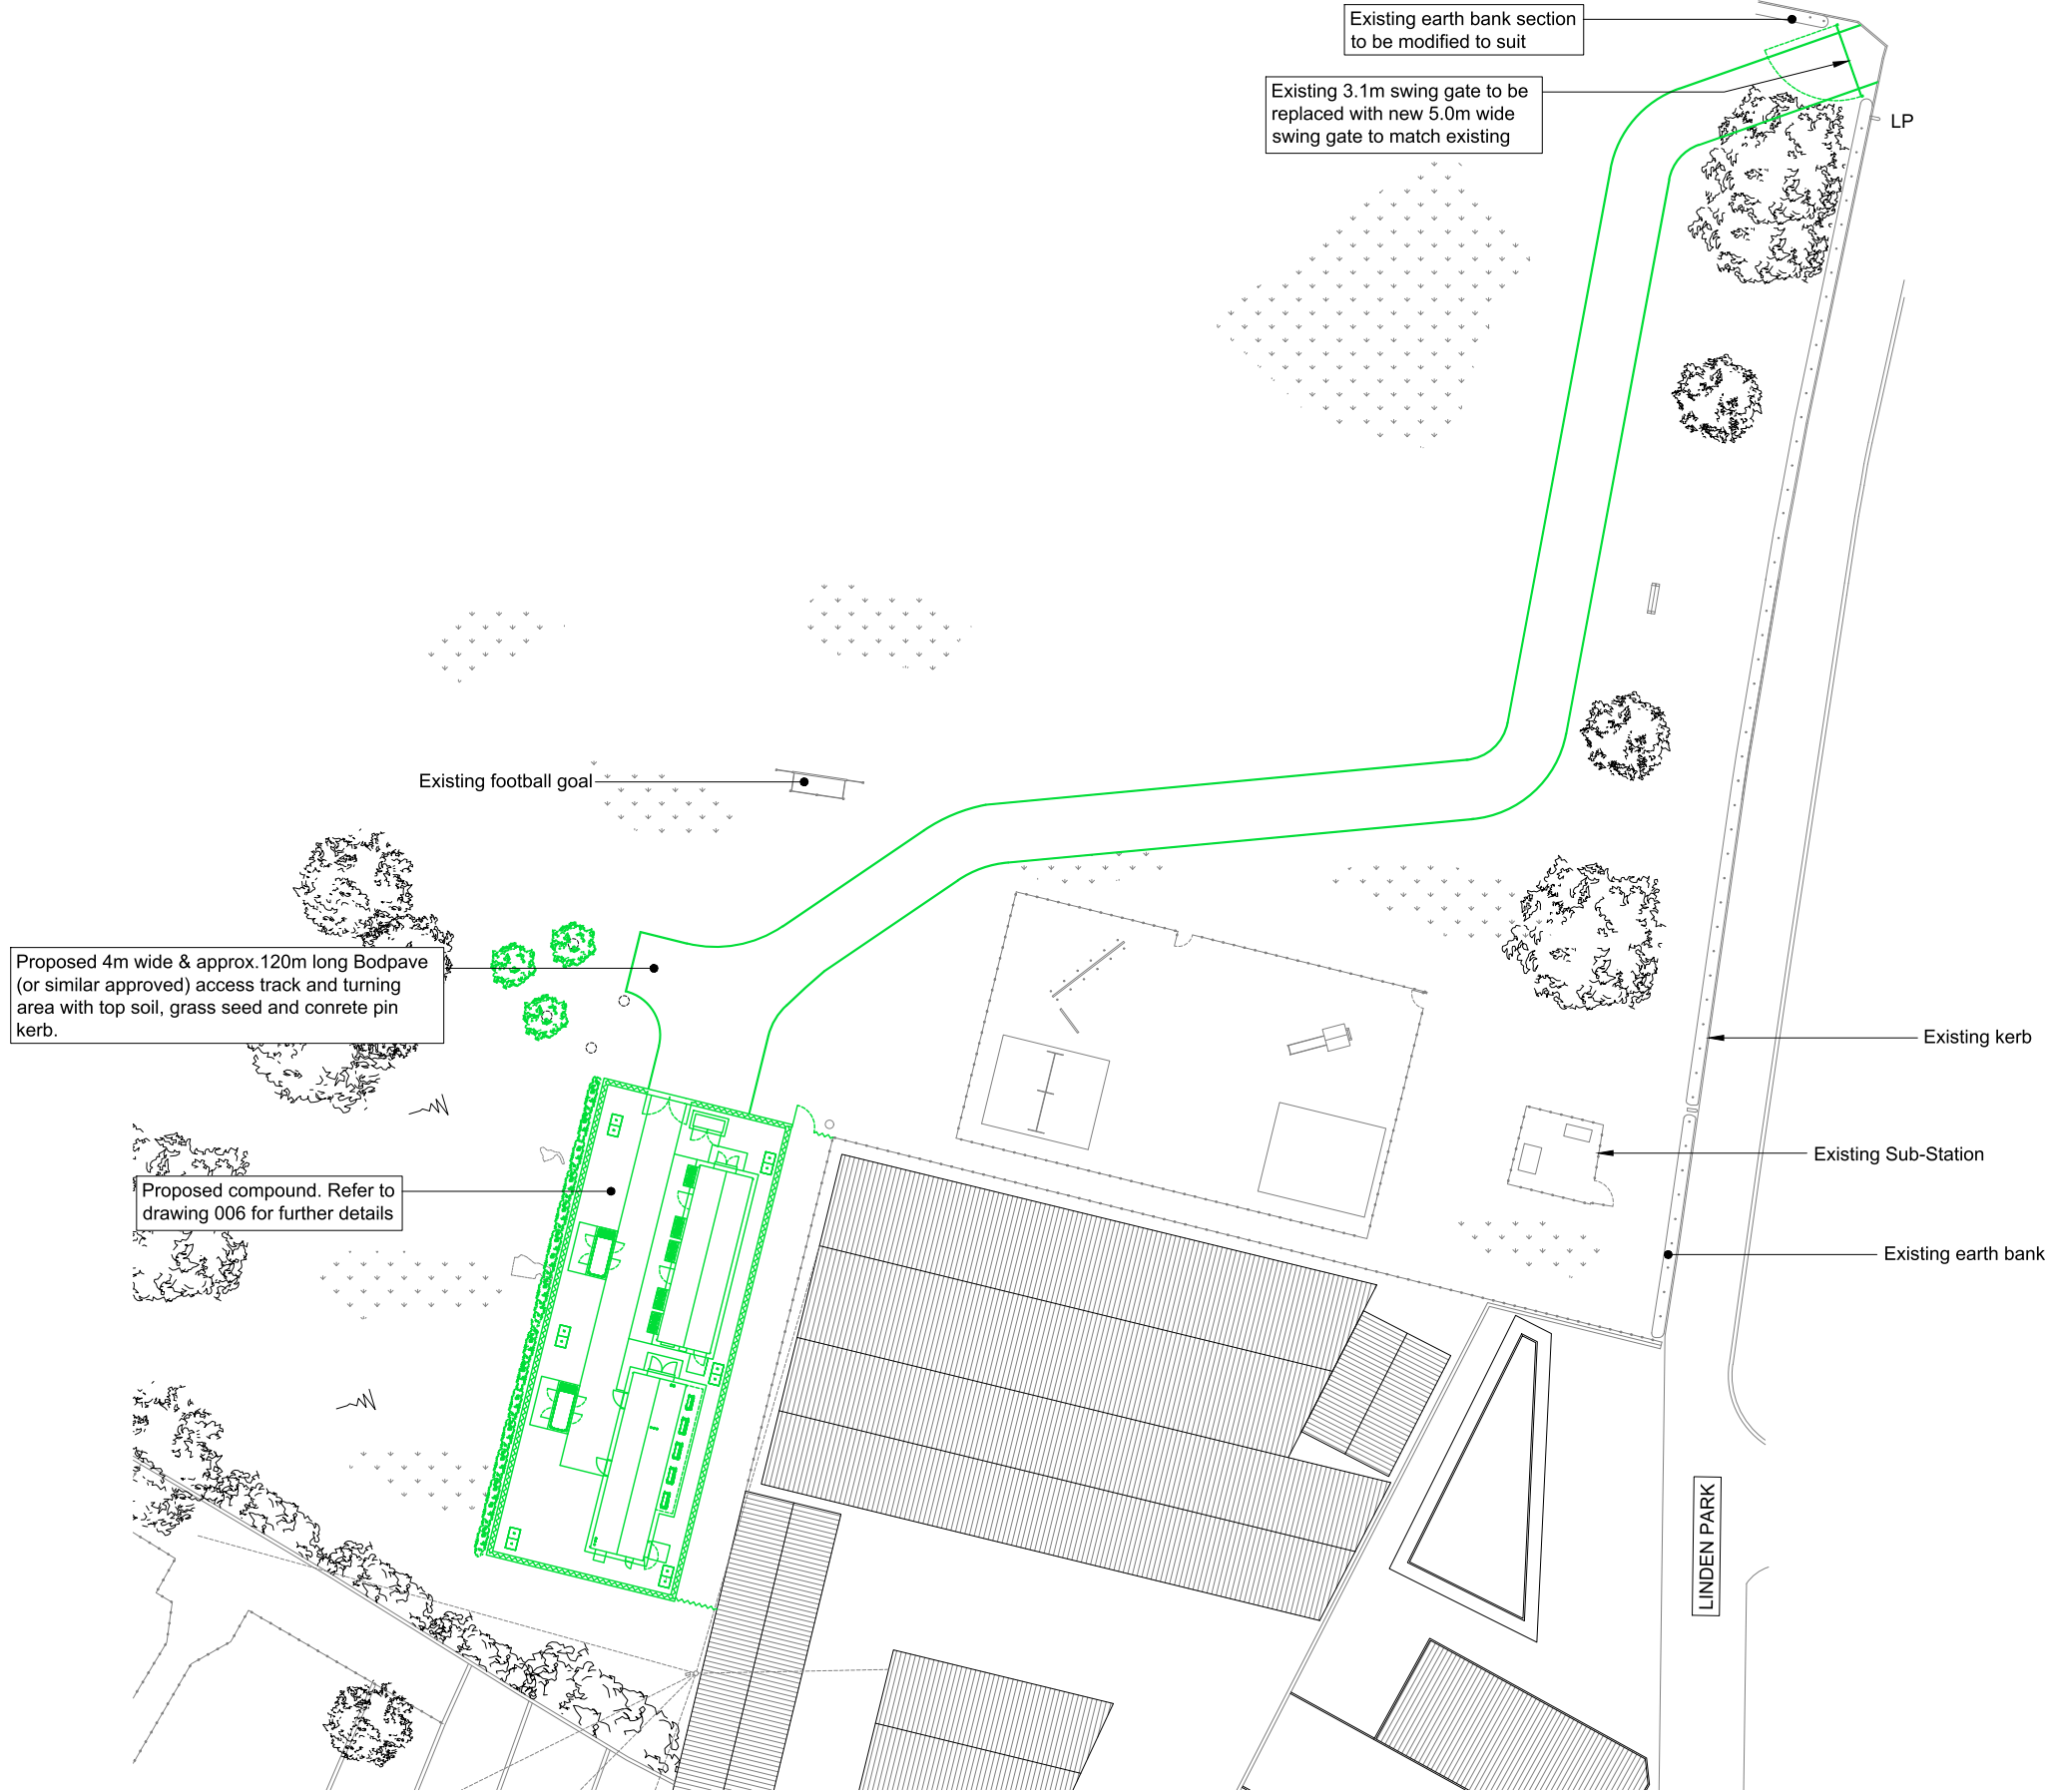


 

Proposed Site Plan @ 1:500
(Scale 1:400)

20000 10000 0 10000 20000 30000 40000 50000
ORIGINAL SCALE AT A3 - 1:500 ALL DIMENSIONS IN MILLIMETRES

- NOTES
1. This drawing to be read in conjunction with drawing series 001-009.
 2. All dimensions are in mm unless otherwise noted.

REV	DESCRIPTION OF REVISION	DATE	BY
C	ACCESS AMENDED	22.02.22	ZS
B	FENCE & CABIN AMENDMENT	21.01.22	ZS
A	GENERAL ARRANGEMENT ISSUE	22.12.21	VV



Euro-Tel Design

2 Charnwood House, Marsh Road, Bristol BS3 2NA
tel :0117 966 5526 web: euro-tel-design.com



CityFibre

15 Bedford Street, London WC2E 9HE t: 0203 5100 602 www.cityfibre.com

Drawing Title
PROPOSED SITE PLAN @ 1:500

Site Location
**GLOUCESTER RD REC
LINDEN PARK
LITTLEHAMPTON
BN17 7BS**

Drawn by VV	Checked by SB	Approved by JR
Date Drawn 22.12.21	Date Checked 22.12.21	Date Approved 22.12.21
Site Code LTH1	Drawing Number P1808-232-GA-007-C	