




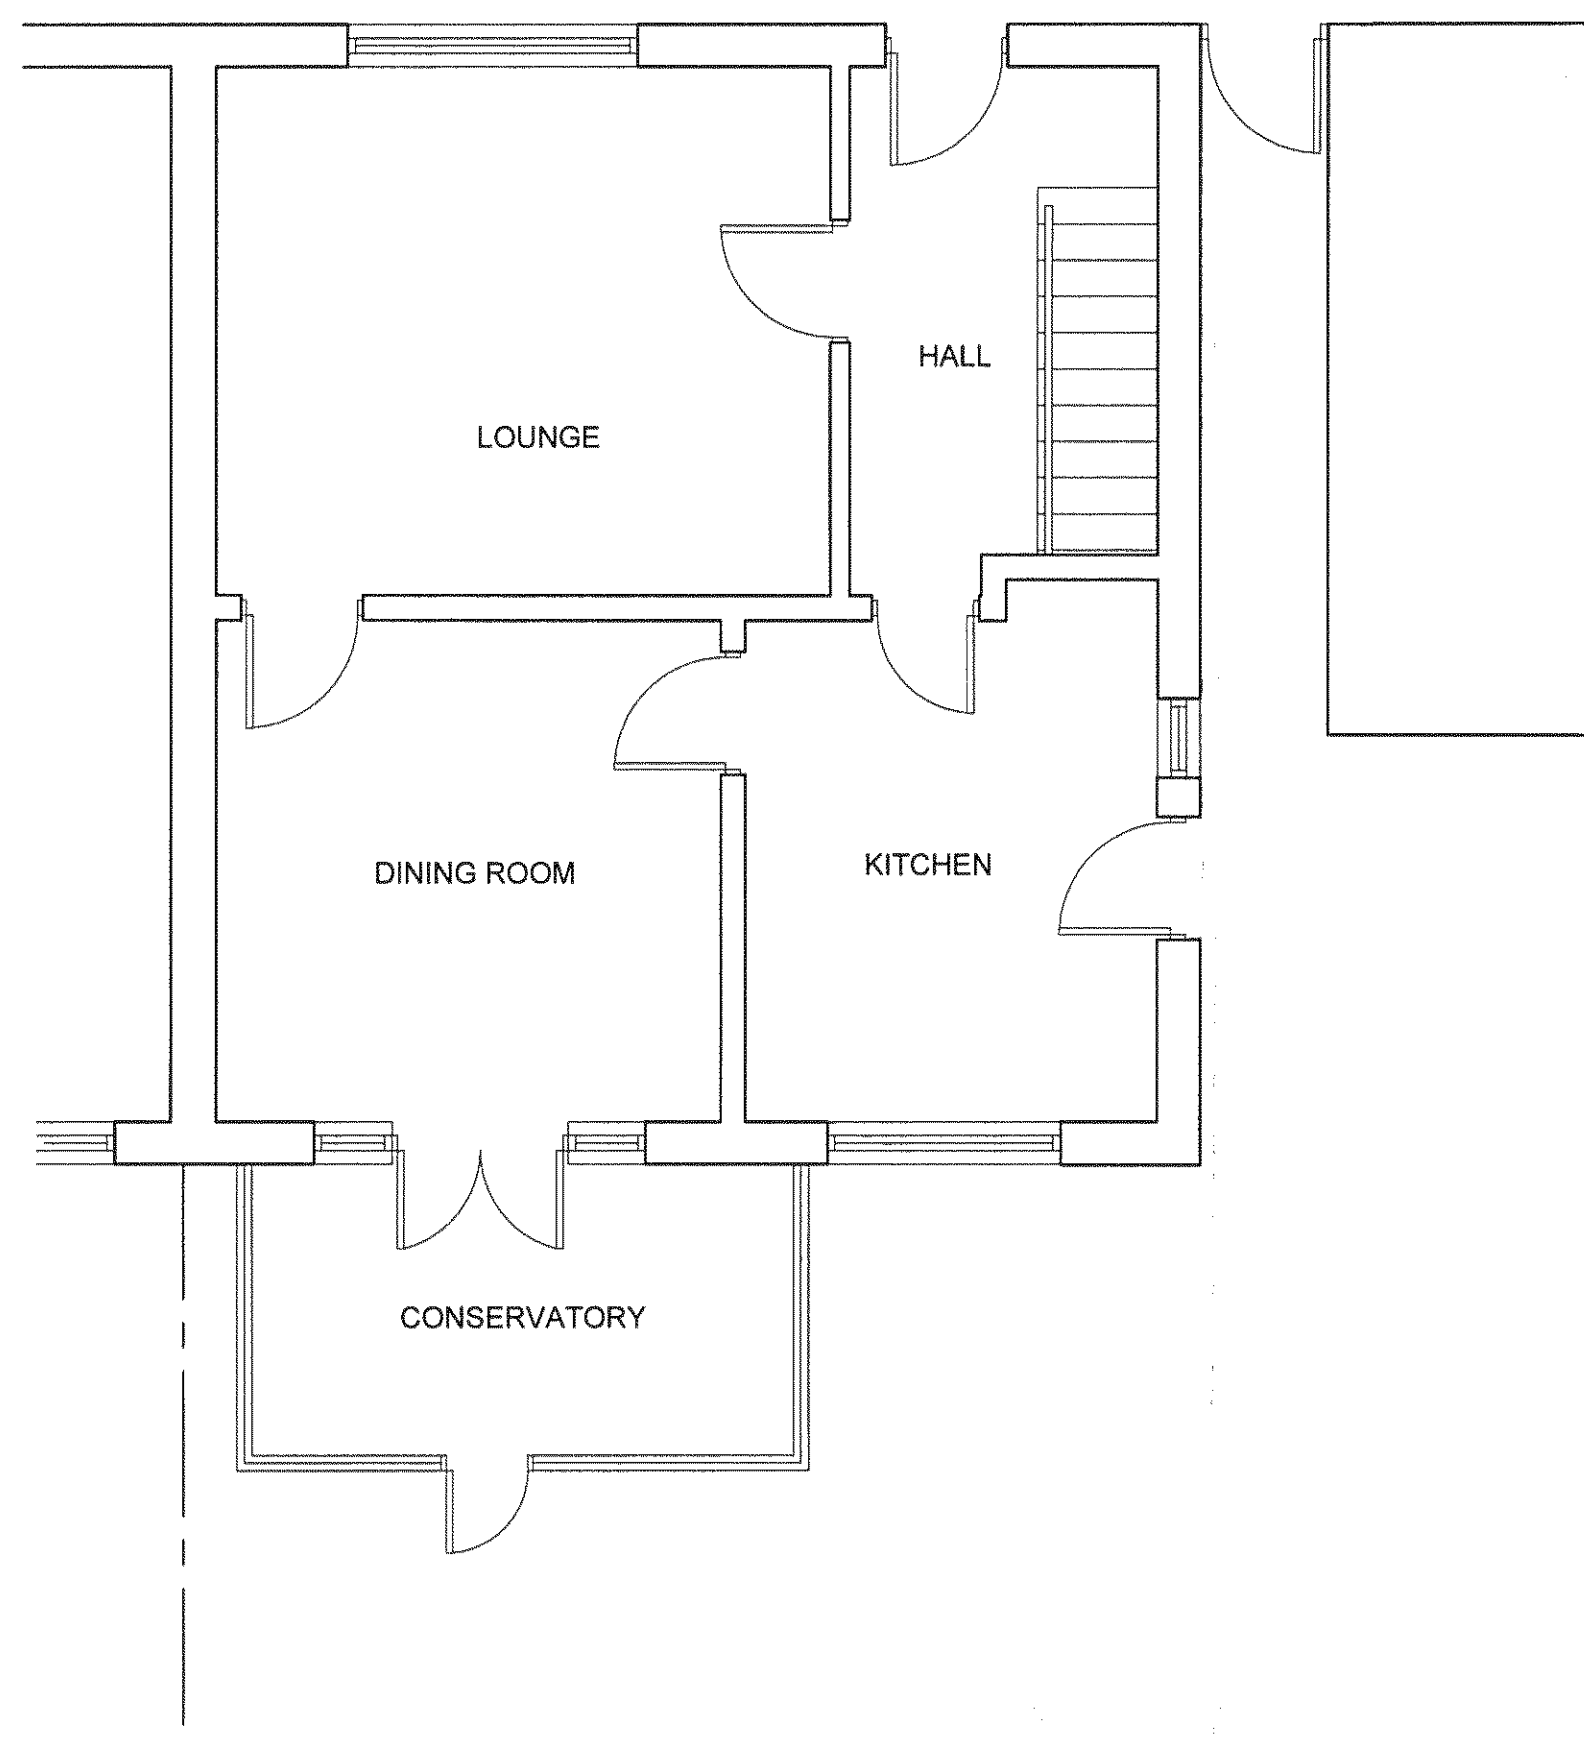


GROUND FLOOR PLAN EXISTING 1:50

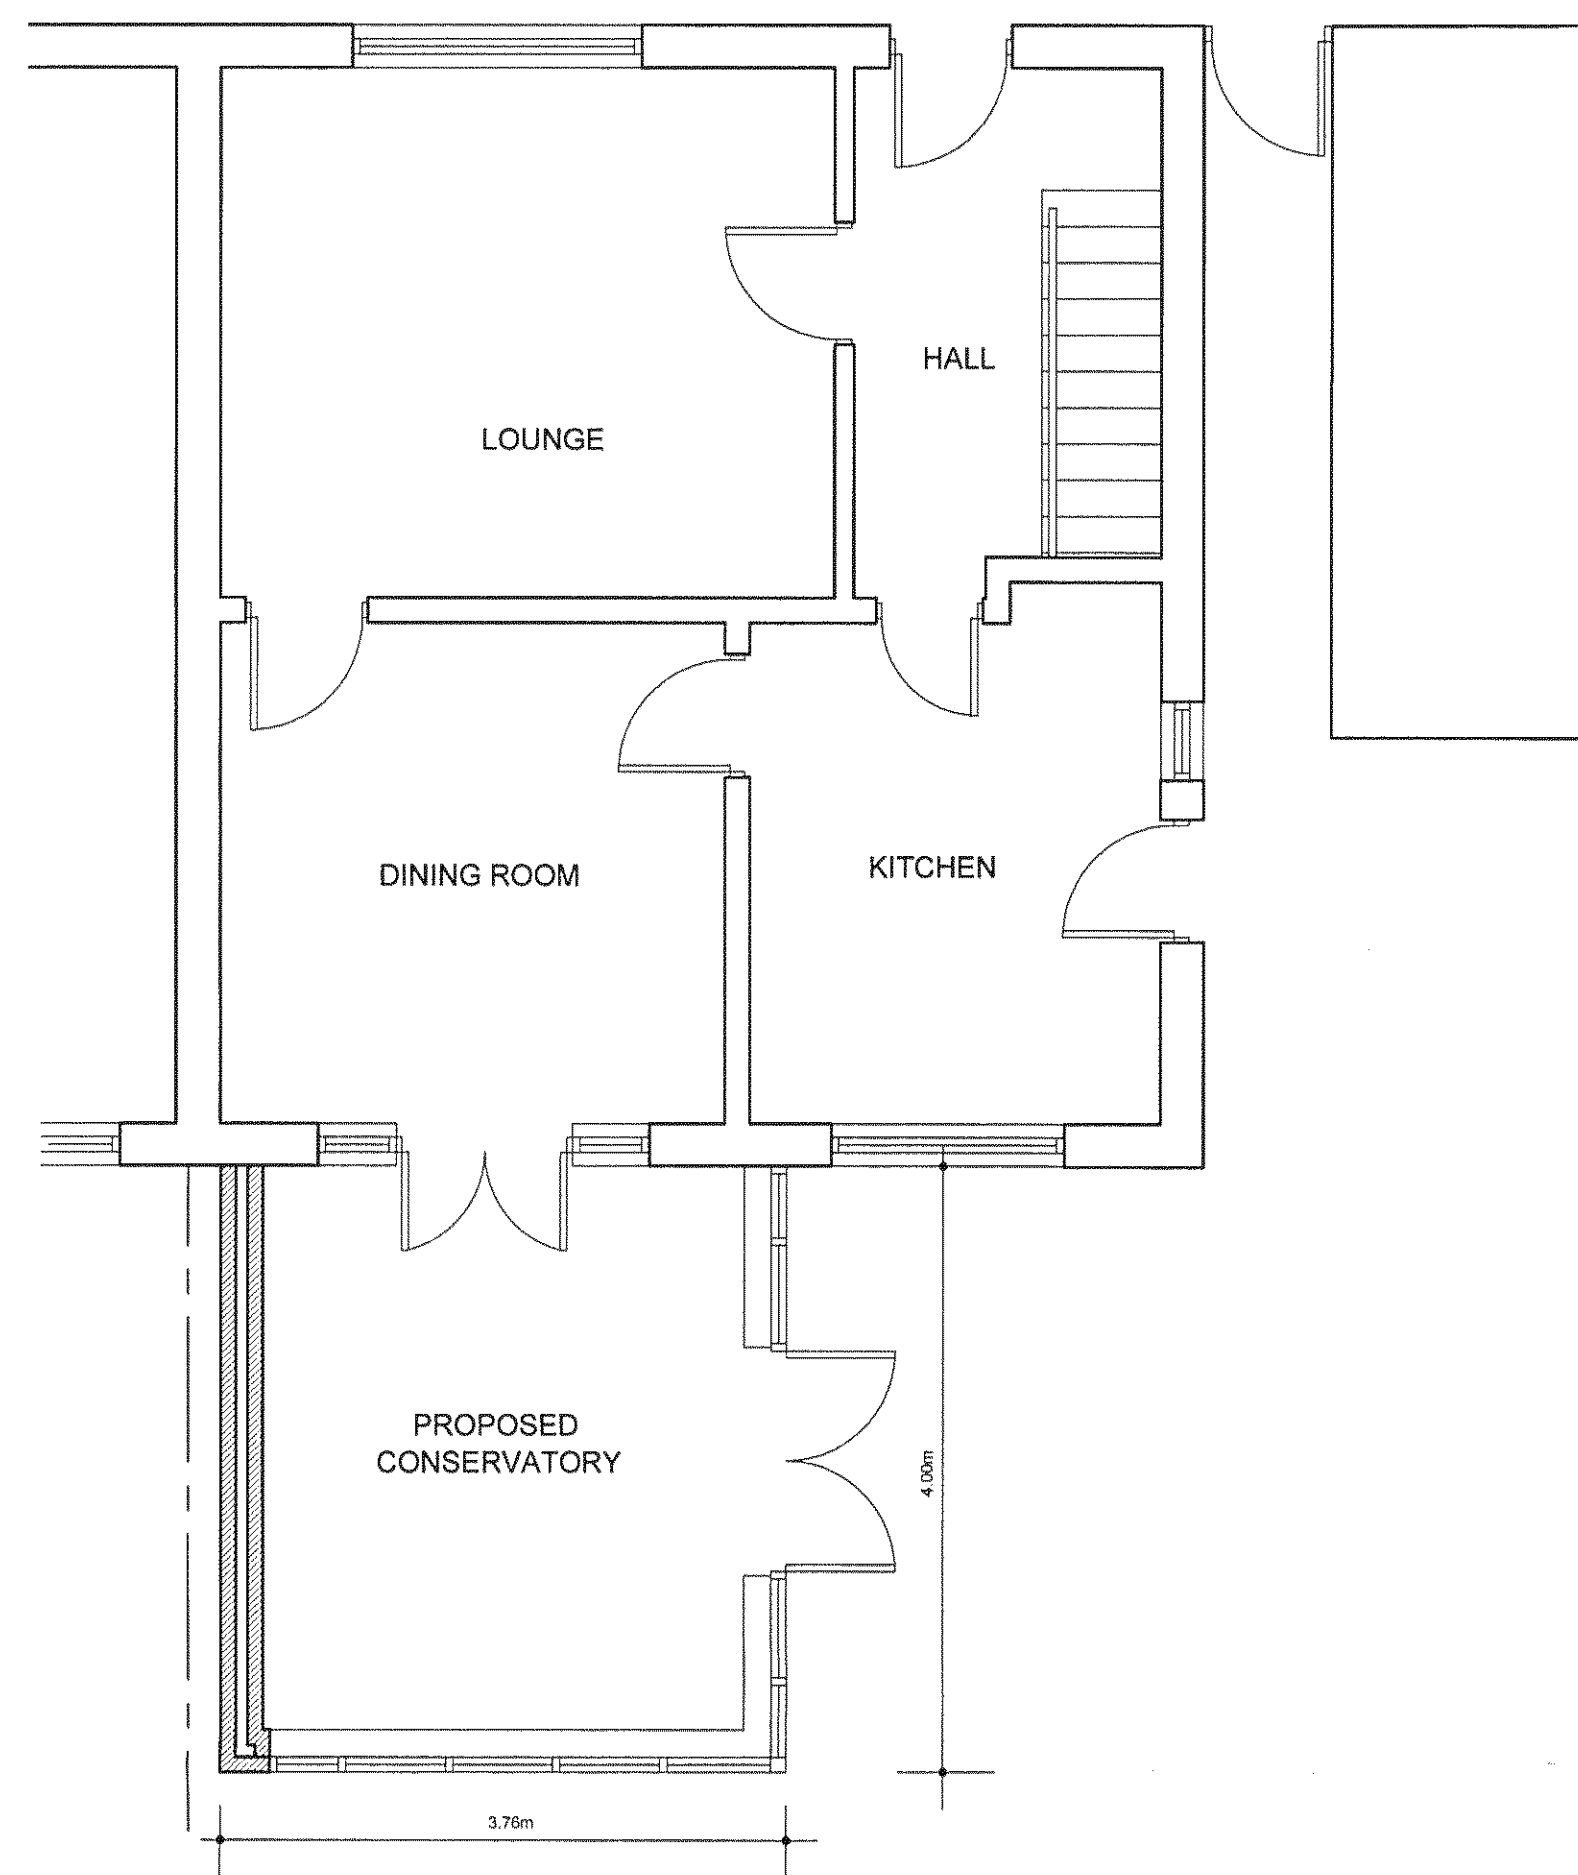


GROUND FLOOR PLAN PROPOSED 1:50

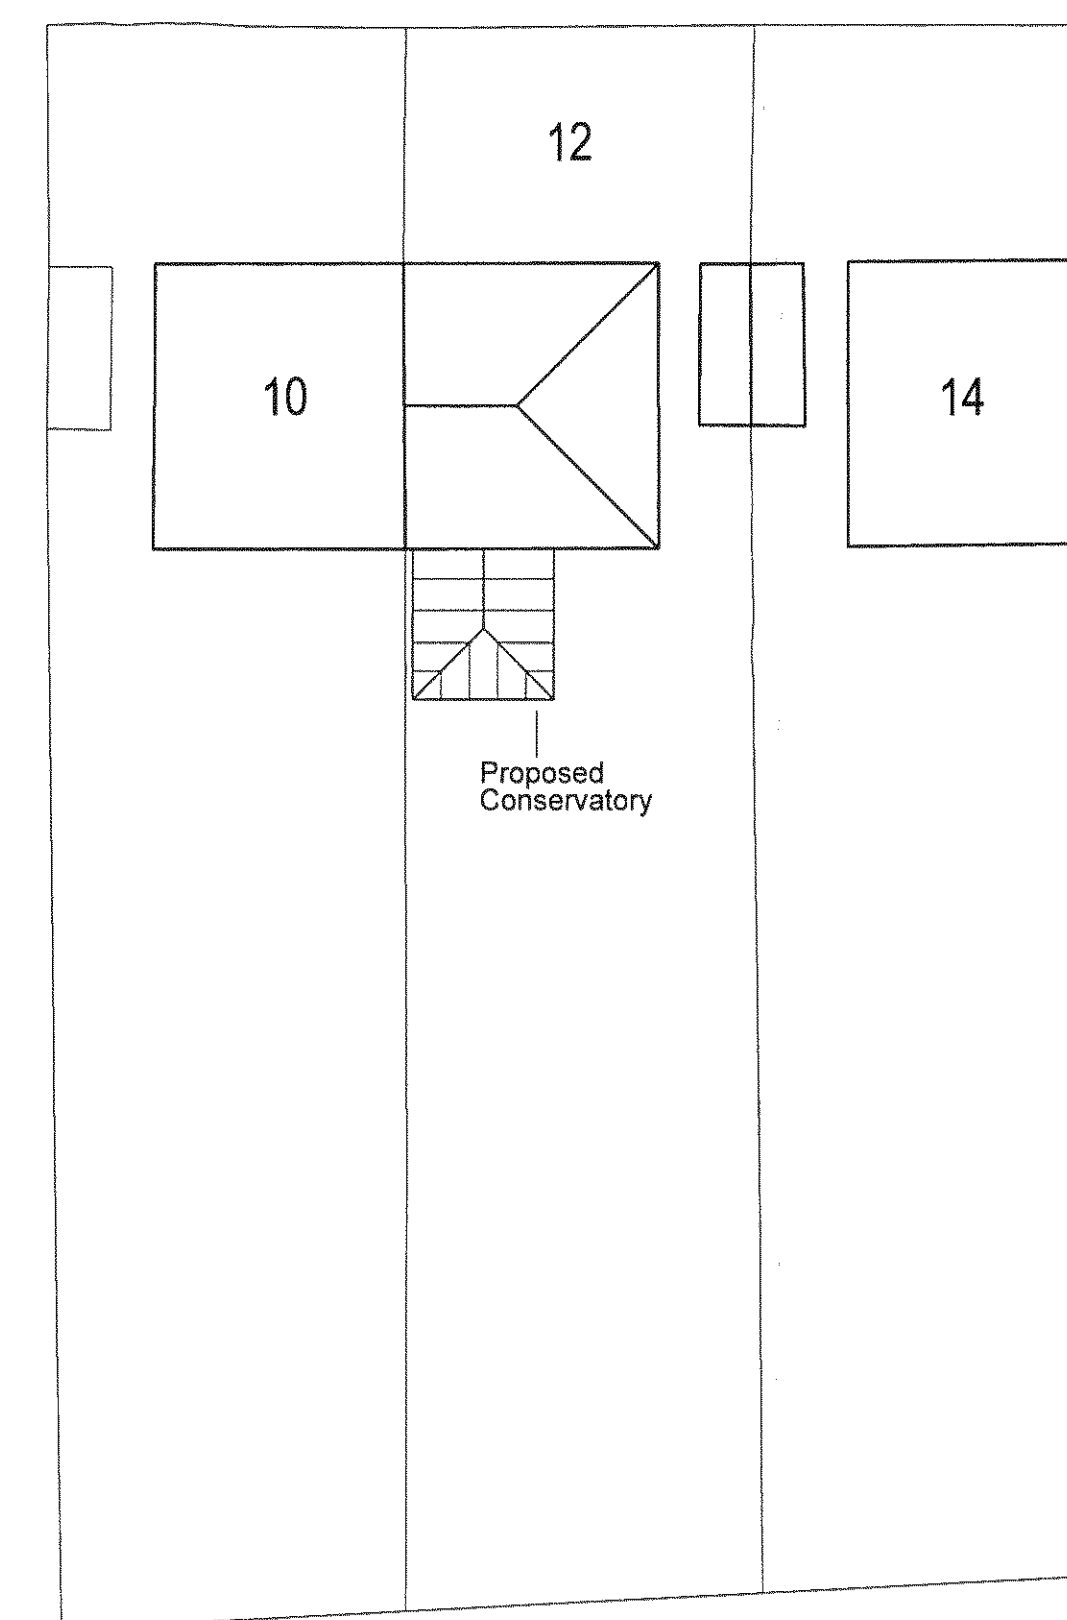


BLOCK / ROOF PLAN 1:200

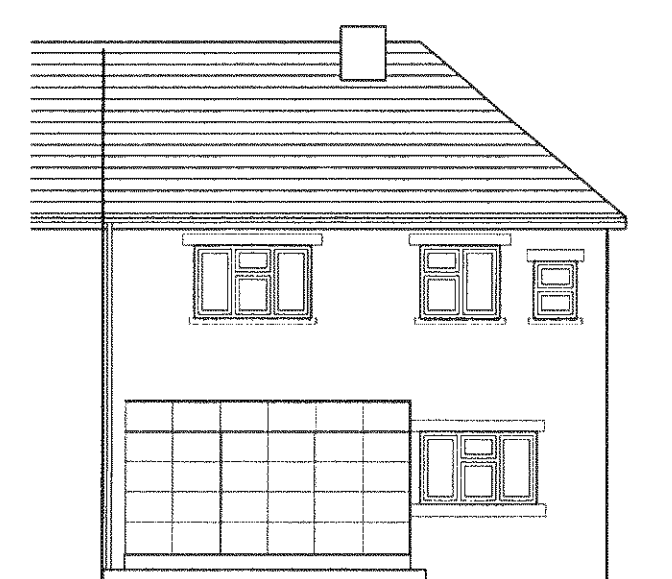


EAST ELEVATION EXISTING 1:100

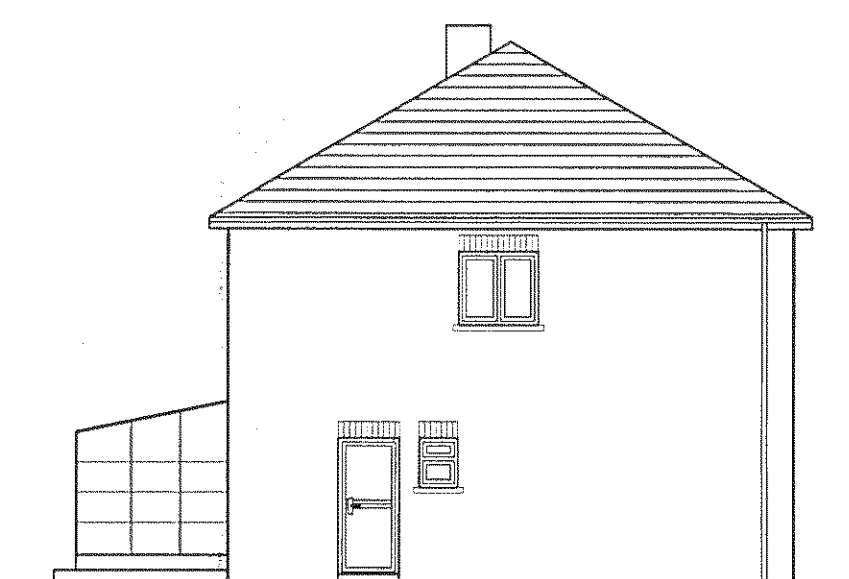

NORTH ELEVATION EXISTING 1:100

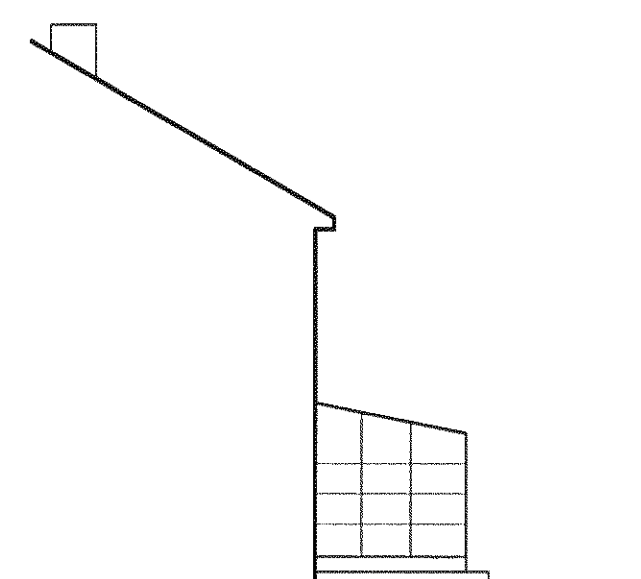


SOUTH ELEVATION EXISTING 1:100

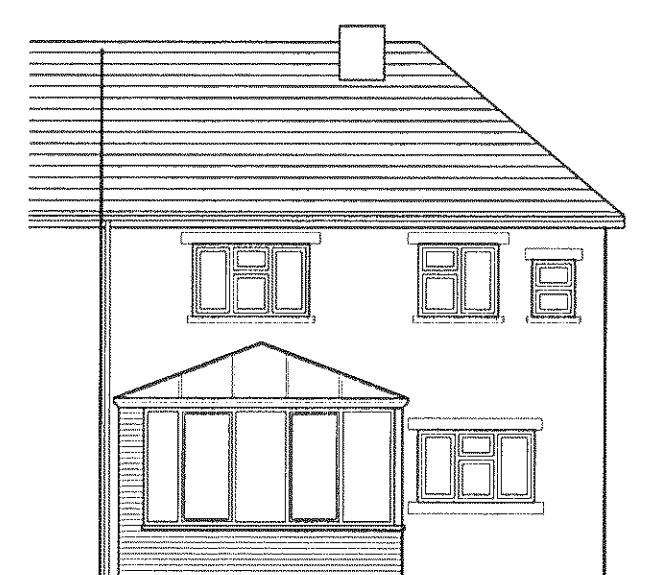

EAST ELEVATION PROPOSED 1:100




NORTH ELEVATION PROPOSED 1:100

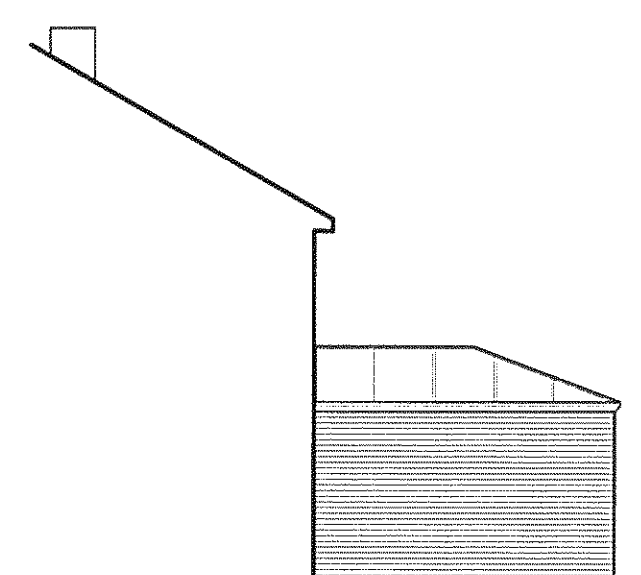

SOUTH ELEVATION PROPOSED 1:100

0 1m 2m 3m 4m 5m
ELEVATIONS SCALE 1:100 @ A1

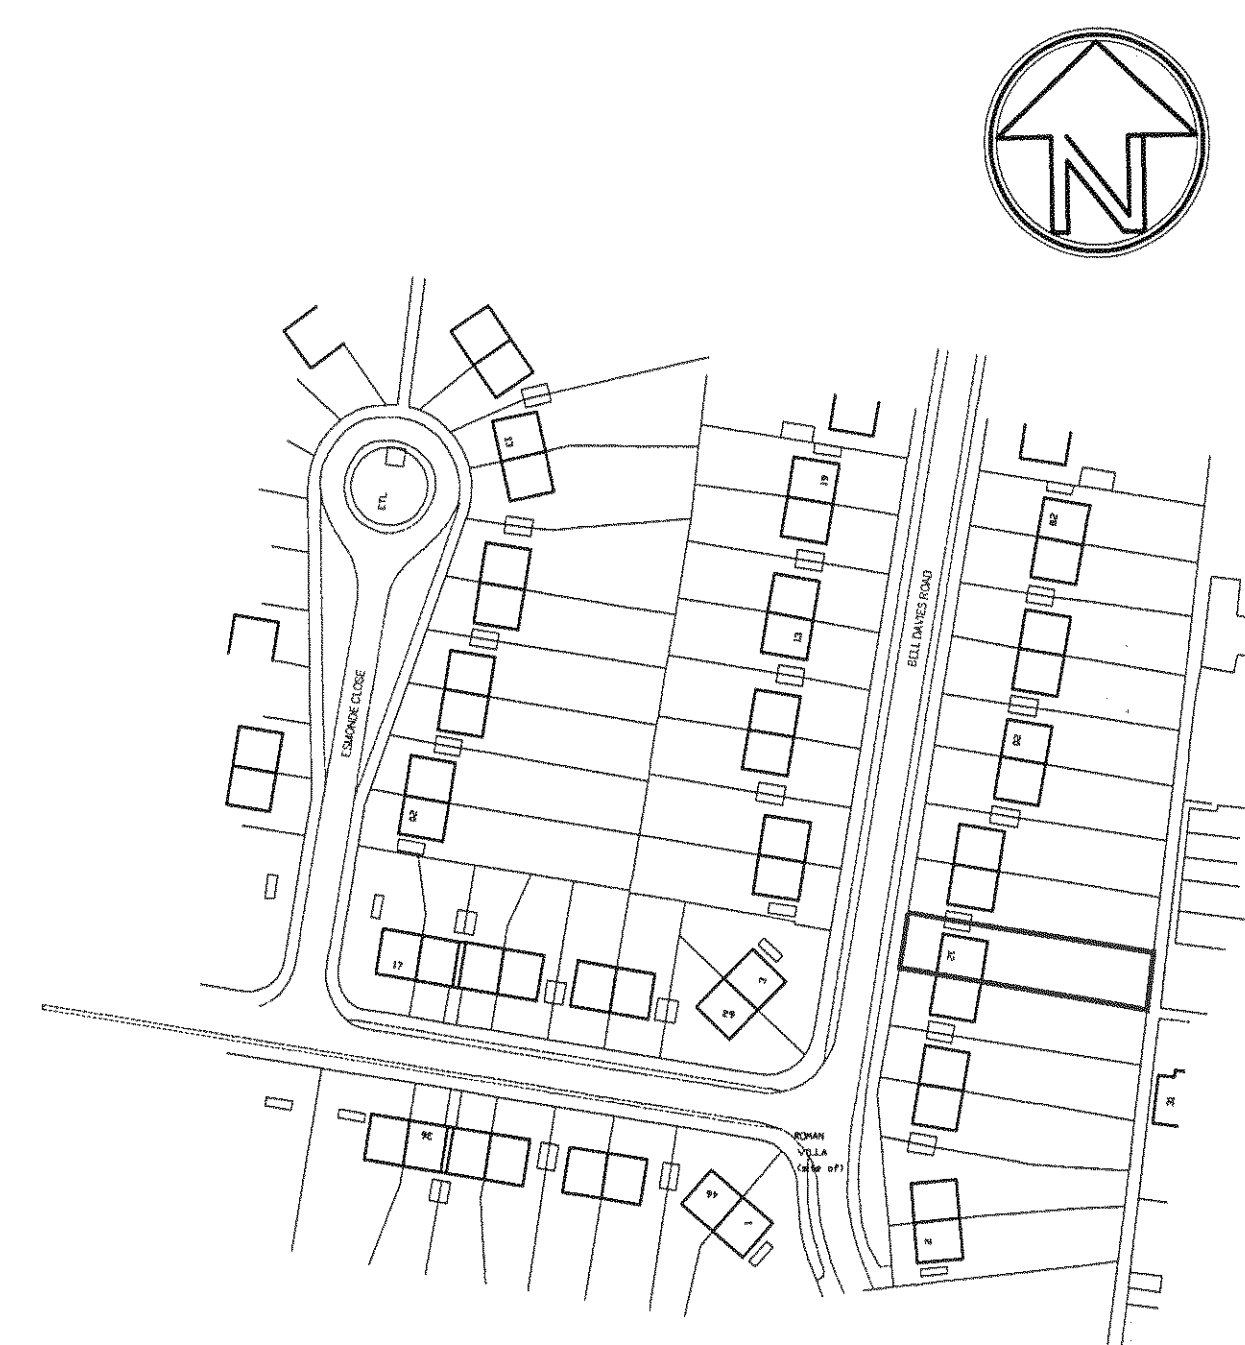

12 BELL DAVIES ROAD, LITTLEHAMPTON
LOCATION PLAN 1:1250

GENERAL
DO NOT SCALE FROM THIS DRAWING EXCEPT FOR PLANNING APPLICATION PURPOSES. ALL DIMENSIONS TO BE CHECKED ON SITE PRIOR TO COMMENCEMENT OF WORK. ALL DIMENSIONS RELATING TO SUB-CONTRACTORS OR SUPPLIERS WORK MUST BE CHECKED AND AGREED BETWEEN THE CONTRACTOR AND THE SUB-CONTRACTORS AND SUPPLIERS. ALL DIMENSIONS ARE IN MILLIMETRES. IF IN DOUBT ASK. ALL WORKS OR MATERIALS INDICATED ON THE DRAWING ARE TO BE TO THE LATEST BRITISH STANDARDS AND ARE TO BE CARRIED OUT IN ACCORDANCE WITH THE RELEVANT CODES OF PRACTICE OR RECOGNISED TRADE ASSOCIATION RECOMMENDATIONS AND PUBLICATIONS. THIS DRAWING TO BE READ IN CONJUNCTION WITH ALL RELEVANT DRAWINGS AND SPECIFICATIONS OF OTHER CONSULTANTS. ANY DISCREPANCIES TO BE BROUGHT TO THE ATTENTION OF THE PROJECT MANAGER.

ARUN DISTRICT COUNCIL			
No.	CU	62	09
RECEIVED			

REV	DRAWN	DATE	DESCRIPTION
CLIENT Mr and Mrs Ridgely			
SITE ADDRESS 12 Bell Davies Road Littlehampton BN17 6DV Tel: 01903 686086			
DRAWING TITLE Existing and Proposed Plans and Elevations and Location Plan Block / Roof Plan			
PROJECT TITLE Proposed Conservatory			
SCALE As shown			
DRAWN BY SPT			
DATE March 2009			
REFERENCE 12 Bell Davies Road			
DRAWING No. 001		REV.	