


New brick work
in facing bricks
to match
exisiting

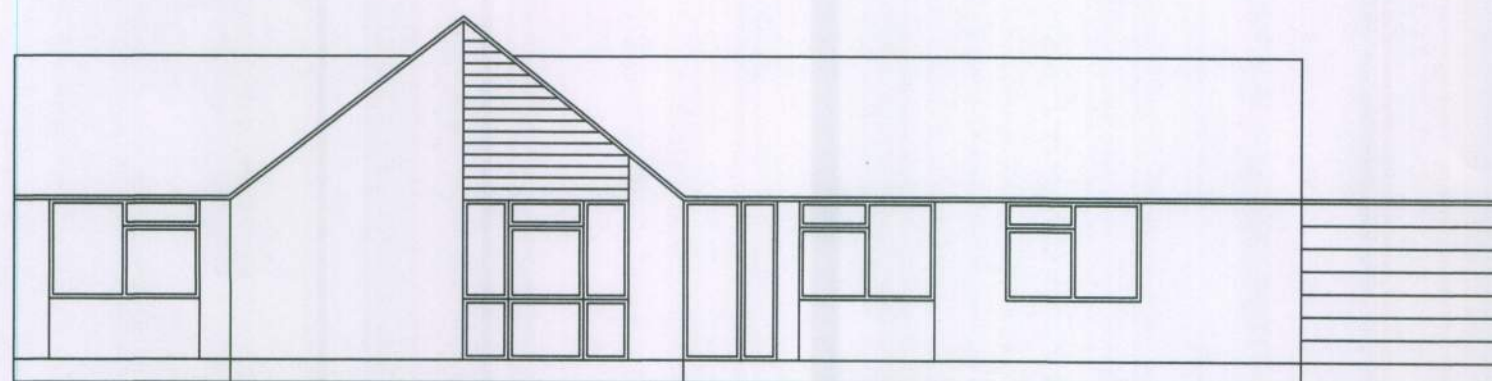

South Elevation – Existing



South Elevation – Proposed

Revision		Date
Address		
43 Holly Drive Littlehampton West Sussex		
Drawing Title		
Existing and proposed South Elevation		
Drawn		Revision
CB		
Date		Scale
March 2012		1/100
Drawing Number		
43HollyDrive/CB/01		