



New cladding, fascia, soffits and bargeboards in white PVCu to match existing

New windows and doors to be white PVCu to match existing

New brick work in facing bricks to match existing

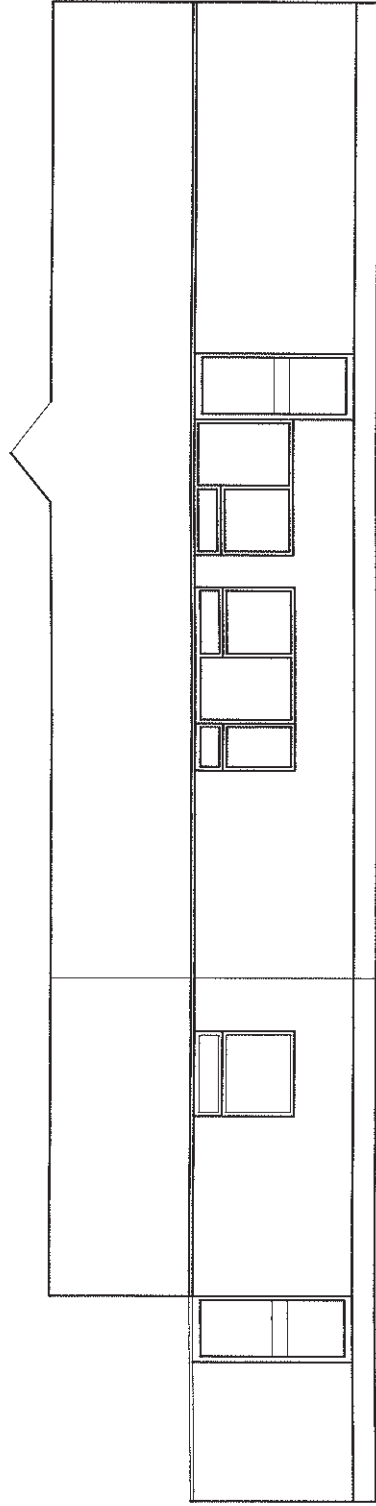

North Elevation – Existing

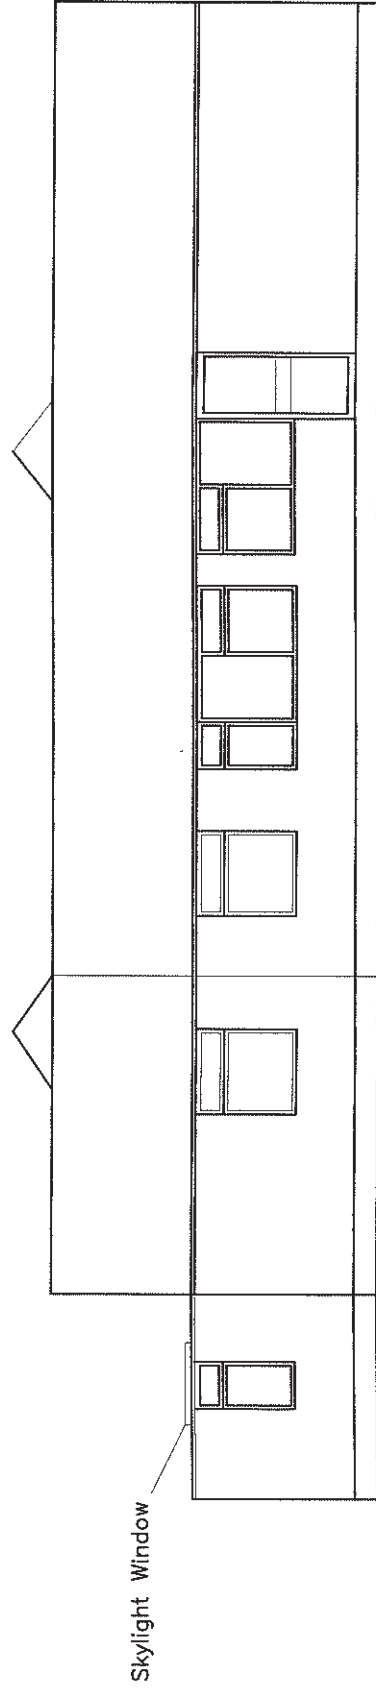

North Elevation – Proposed

Revision	Date

Address

43 Holly Drive
Littlehampton
West Sussex

Drawing Title

Existing and proposed
North Elevation

Drawn

CB

Revision

Date

March 2012

Scale

1/100

Drawing Number

43HollyDrive/CB/01