

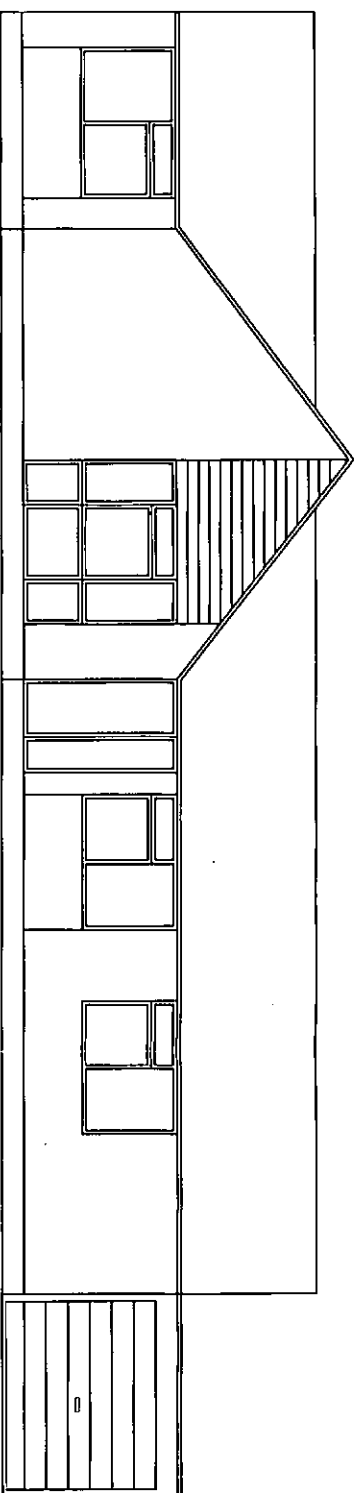


New brick work
in facing bricks
to match
existing

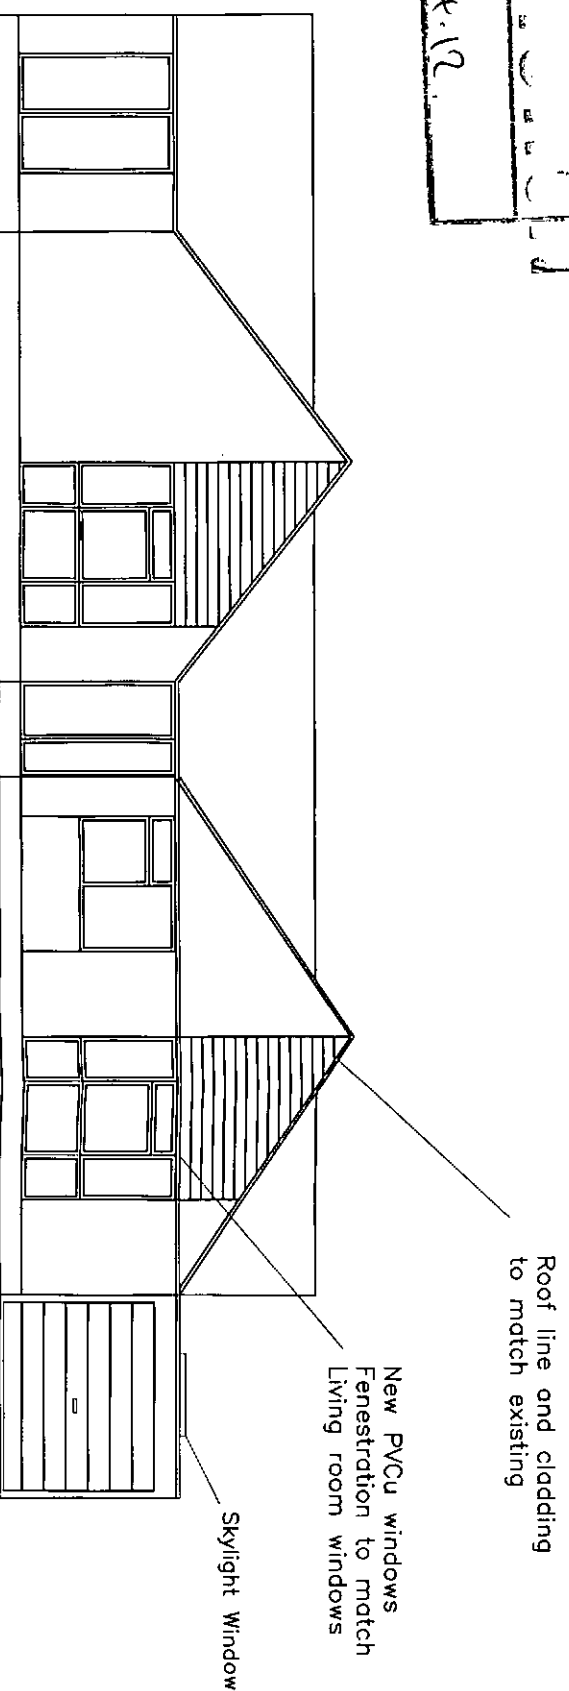

South Elevation – Existing

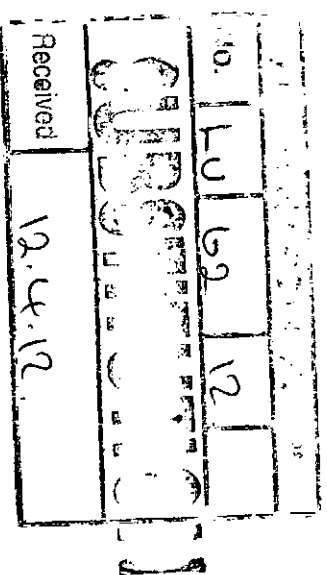

South Elevation – Proposed

[illegible]

Address

43 Holly Drive
Littlehampton
West Sussex

Drawing Title

Existing and proposed:
South Elevation

Drawn

Revision

Date _____

Scale

March 2012

$$1/100$$

Drawing Number

43HollyDrive/CB/01