



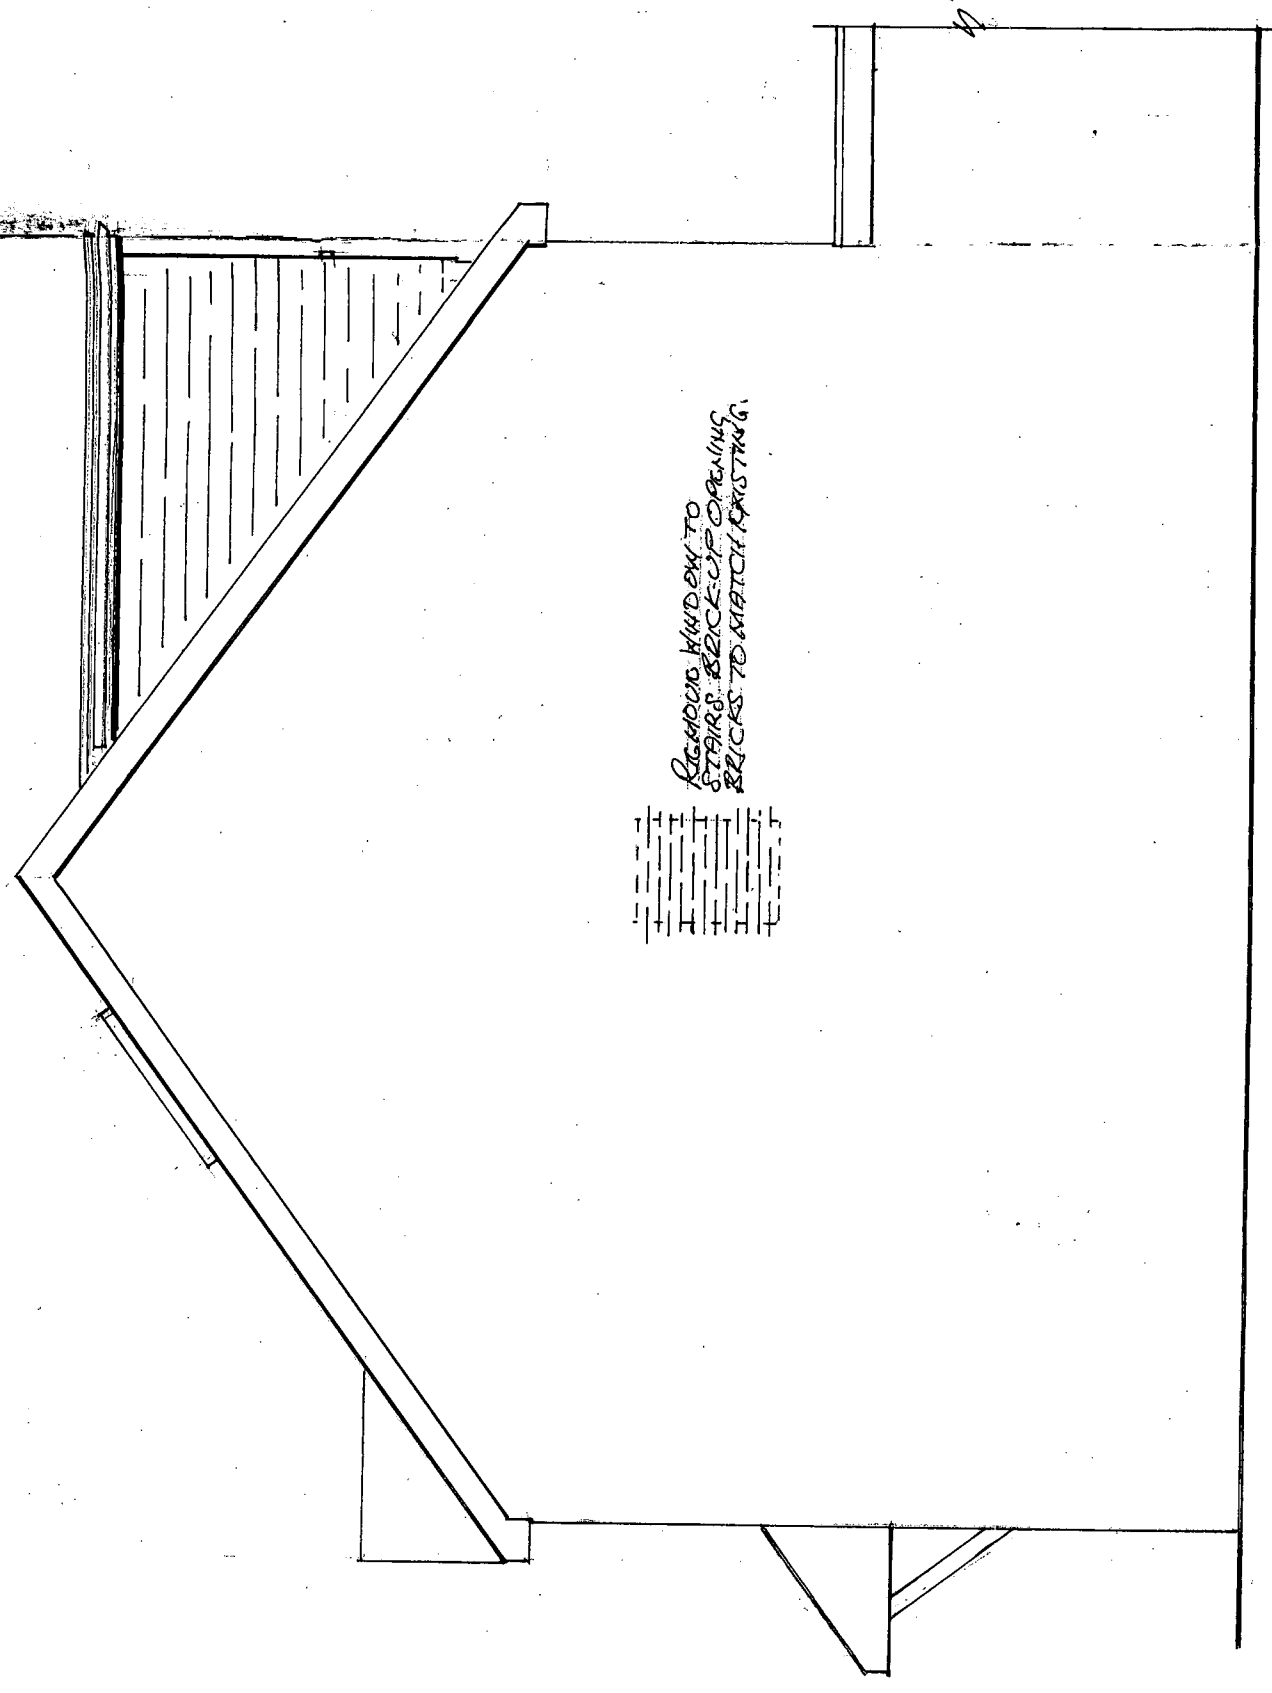

NORTH EAST ELEVATION

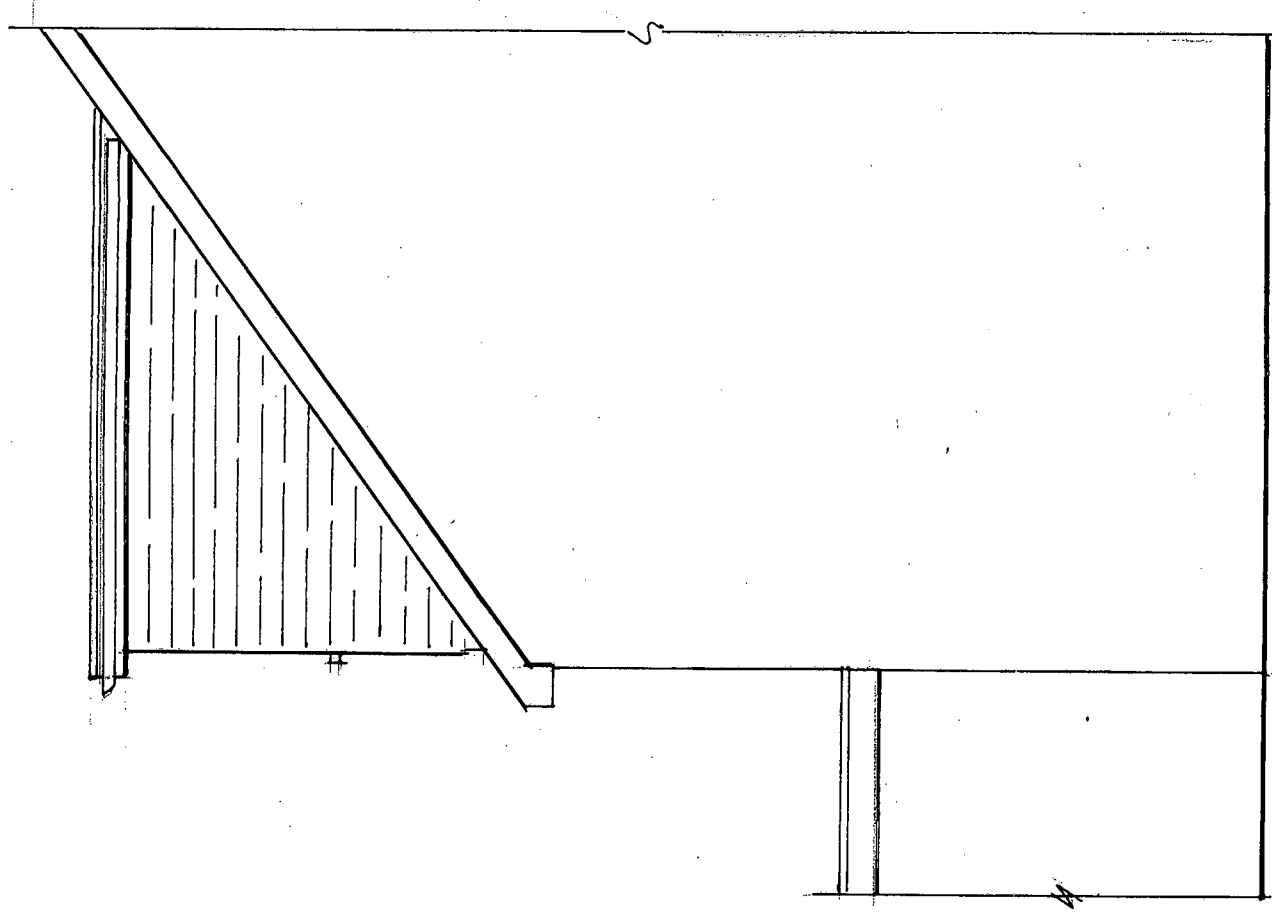

SOUTH

WEST ELEVATION

No.	LU	63	08
RECEIVED			

PROPOSED LOFT CONVERSION FOR MRS. J. HARRIS.
2 CORNISTON WAY, LITTLEHAMPTON W.SX. BN17 6SR
DRAWN BY K. T. MARSHALL 16, ARUNDEL ROAD, BRIGHTON
WEST SUSSEX BN1 6 3EH TEL NO. 01903 774188
SCALE 1:50. DATE MAR/08. DRAWING NO. 8/5/08