




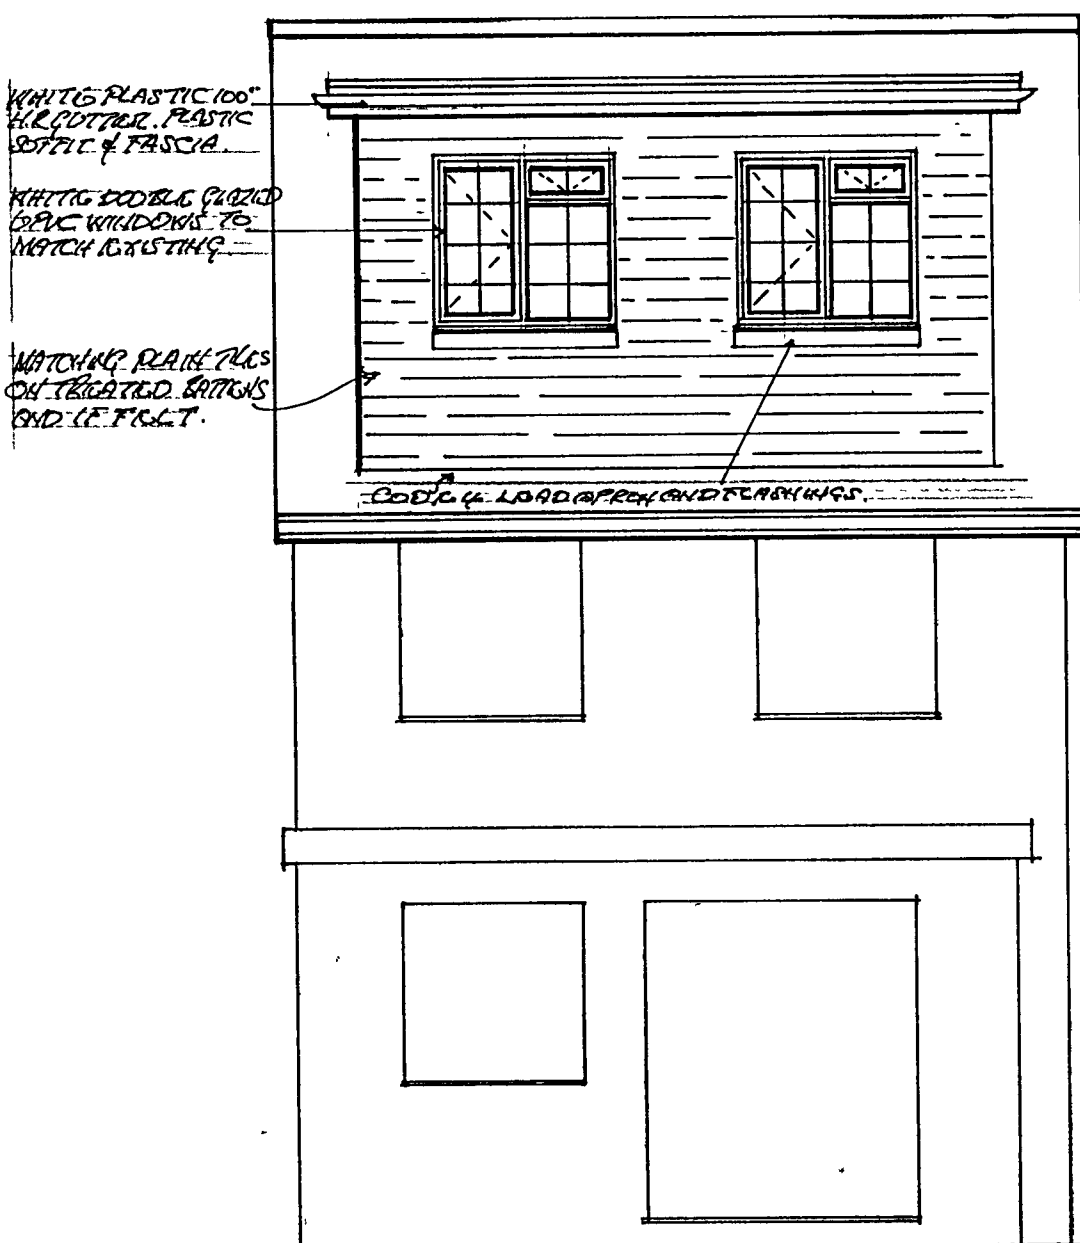


NORTH WEST ELEVATION

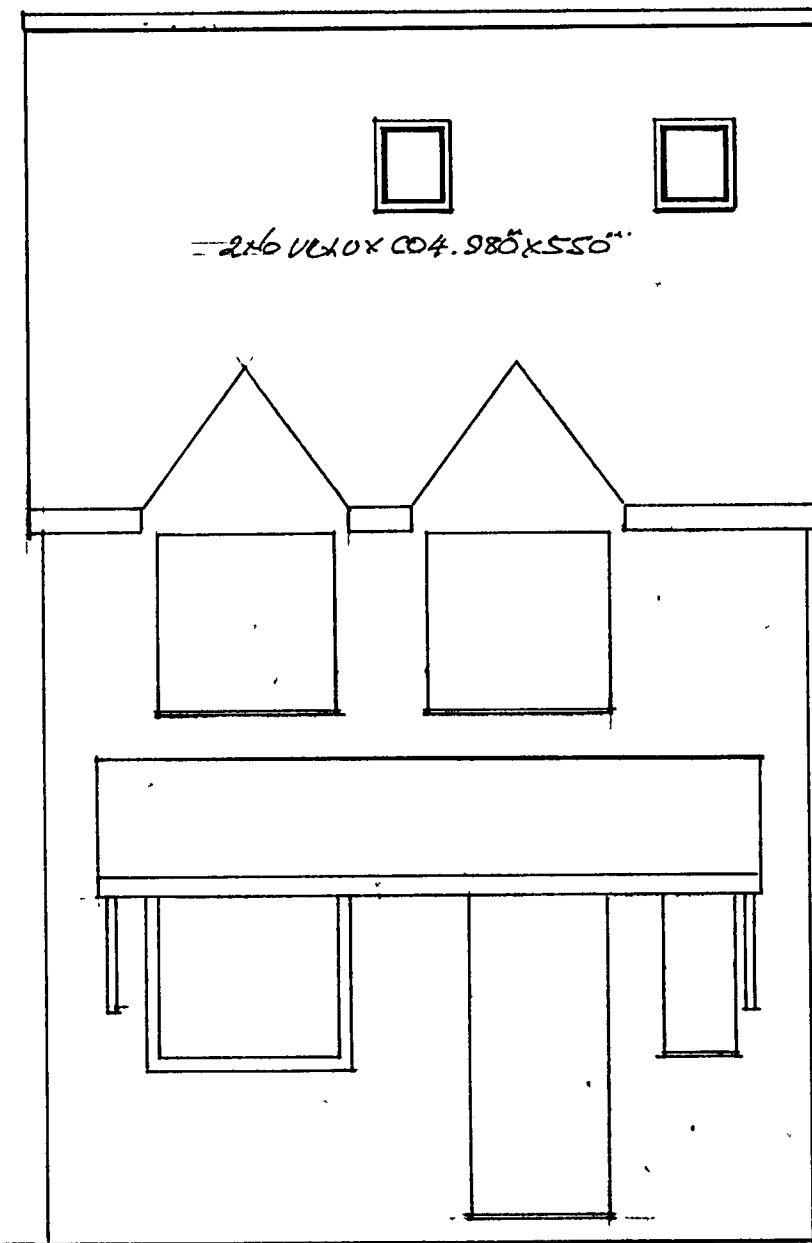


SOUTH EAST ELEVATION

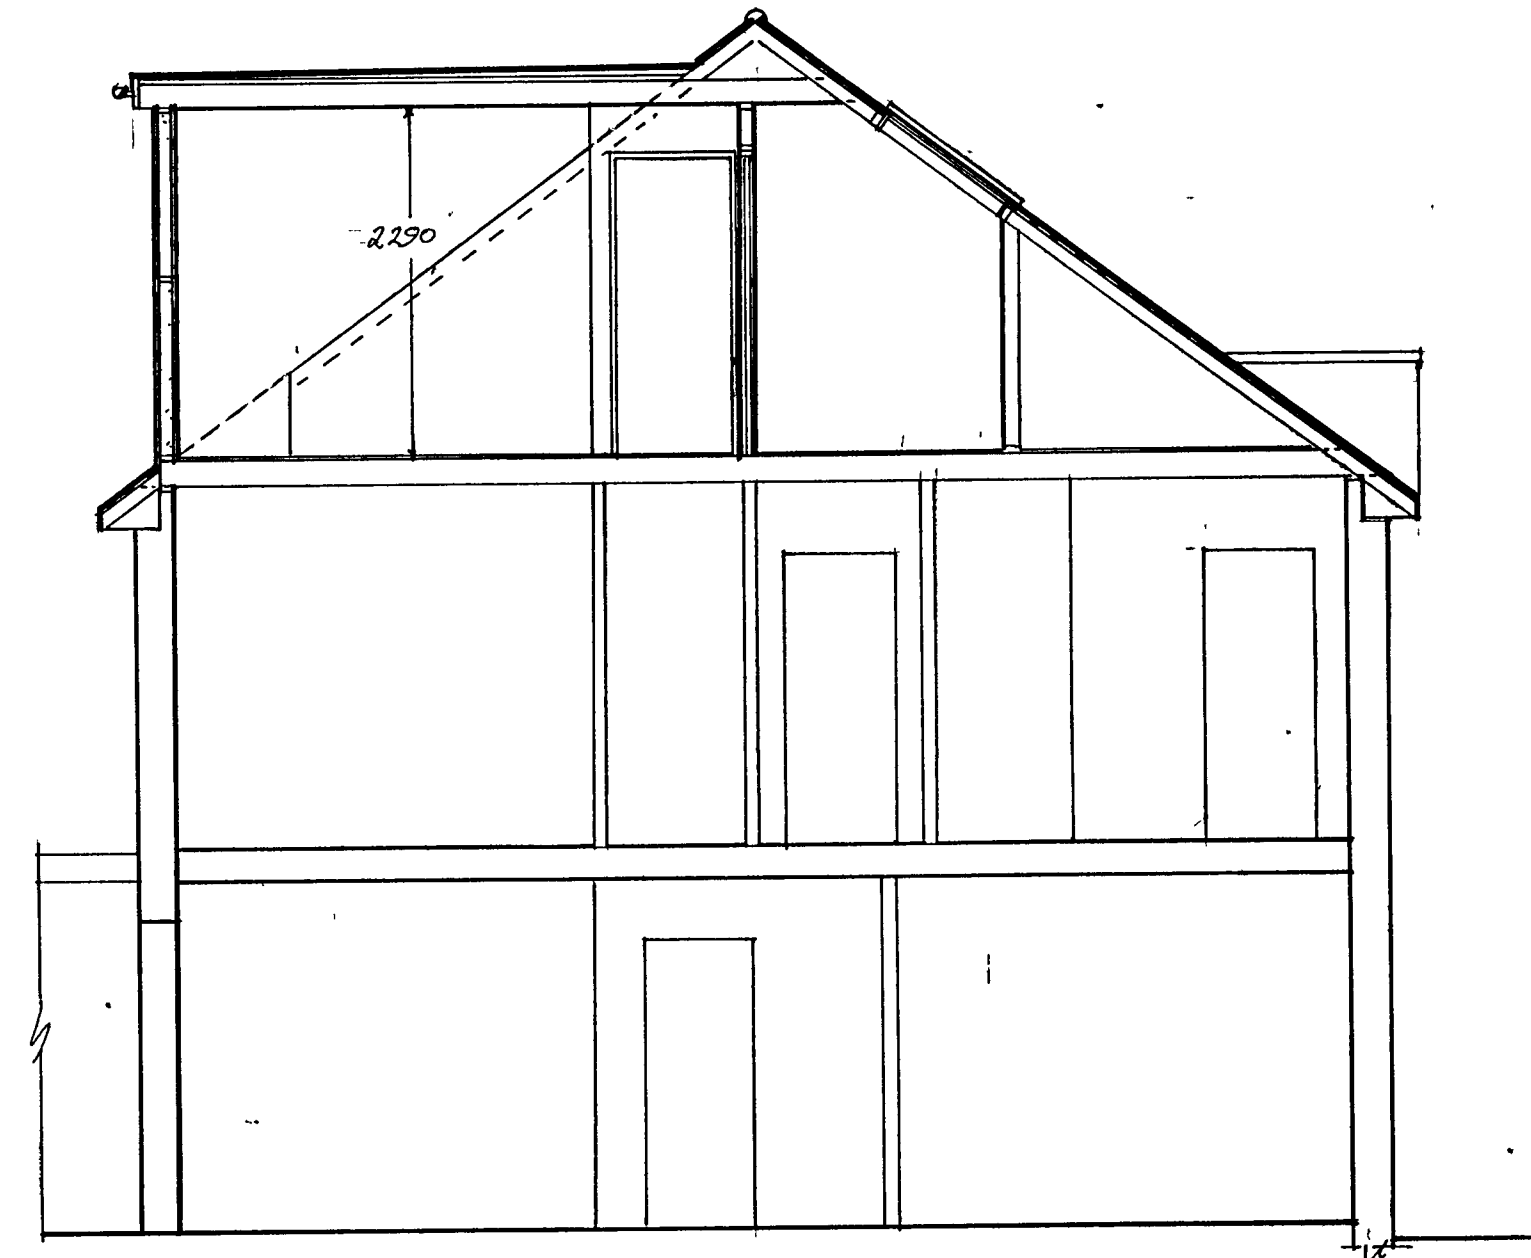


SECTION A-A

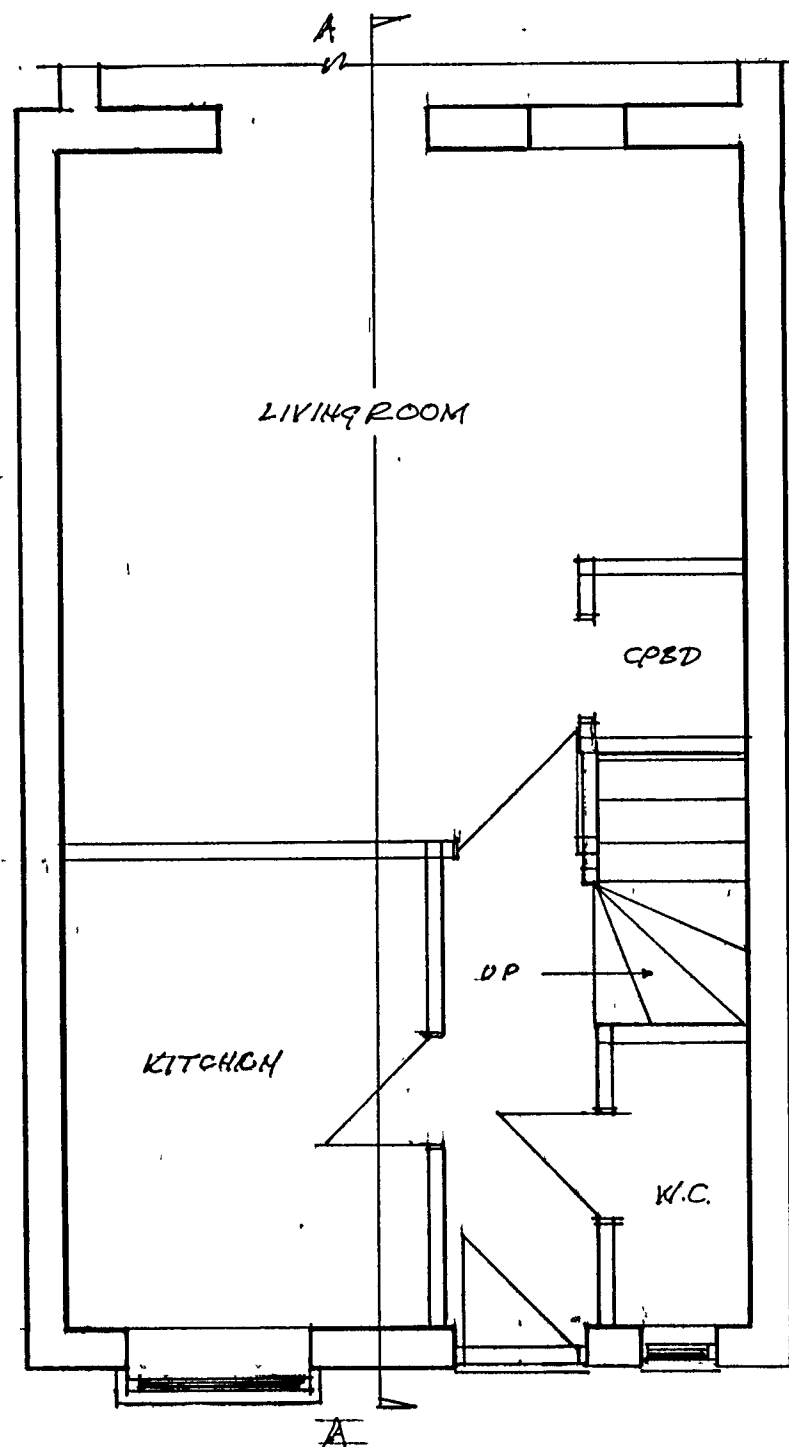


GROUND FLOOR PLAN

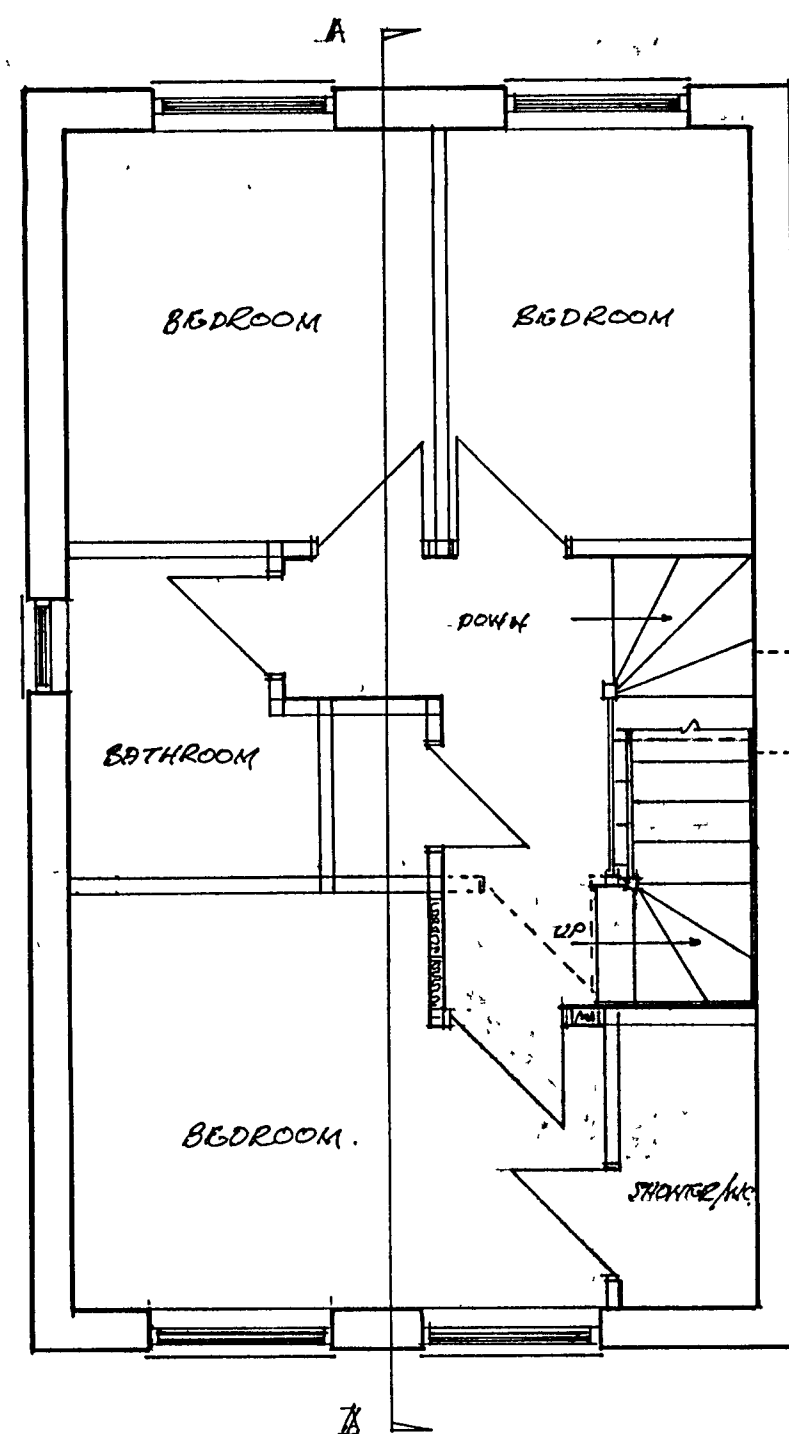

FIRST FLOOR PLAN

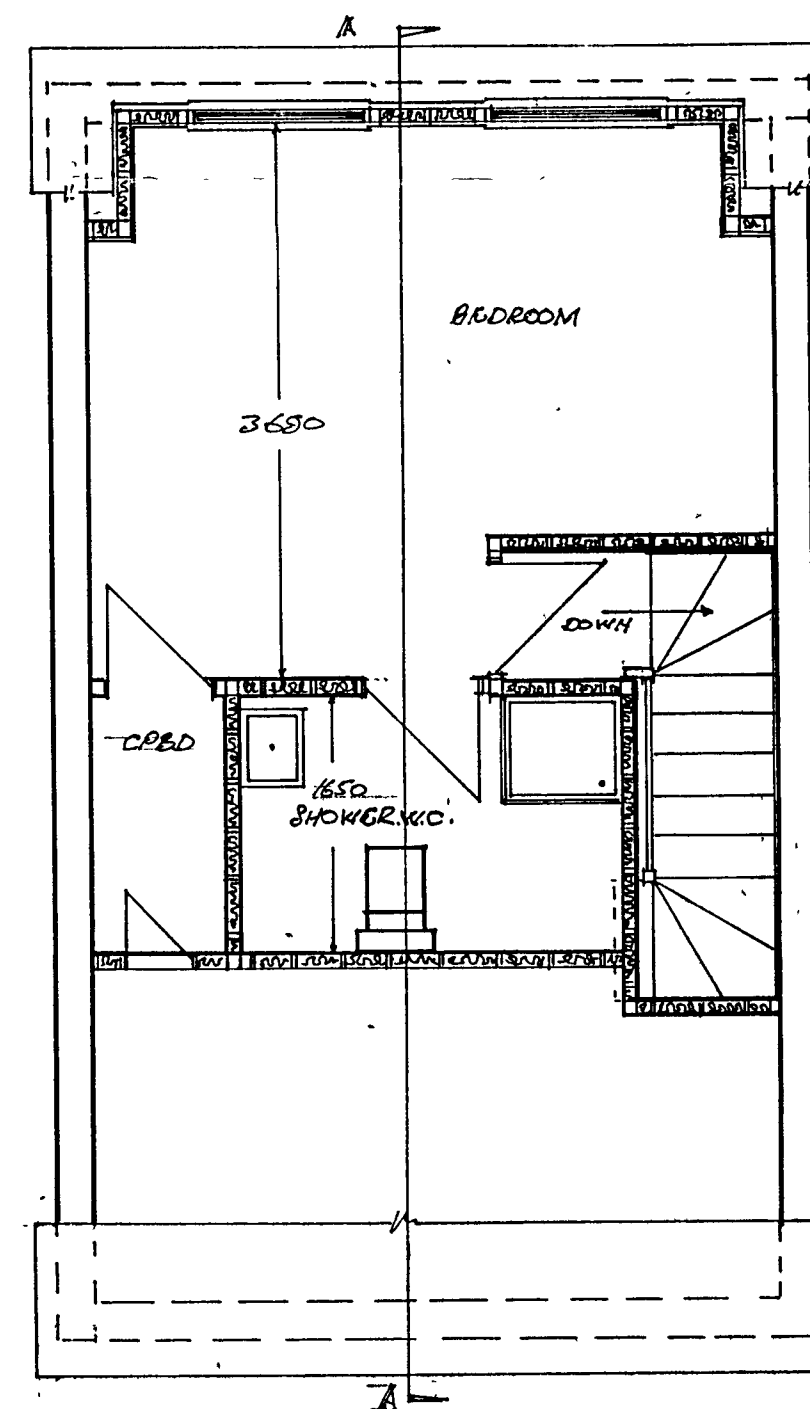

SECOND FLOOR PLAN

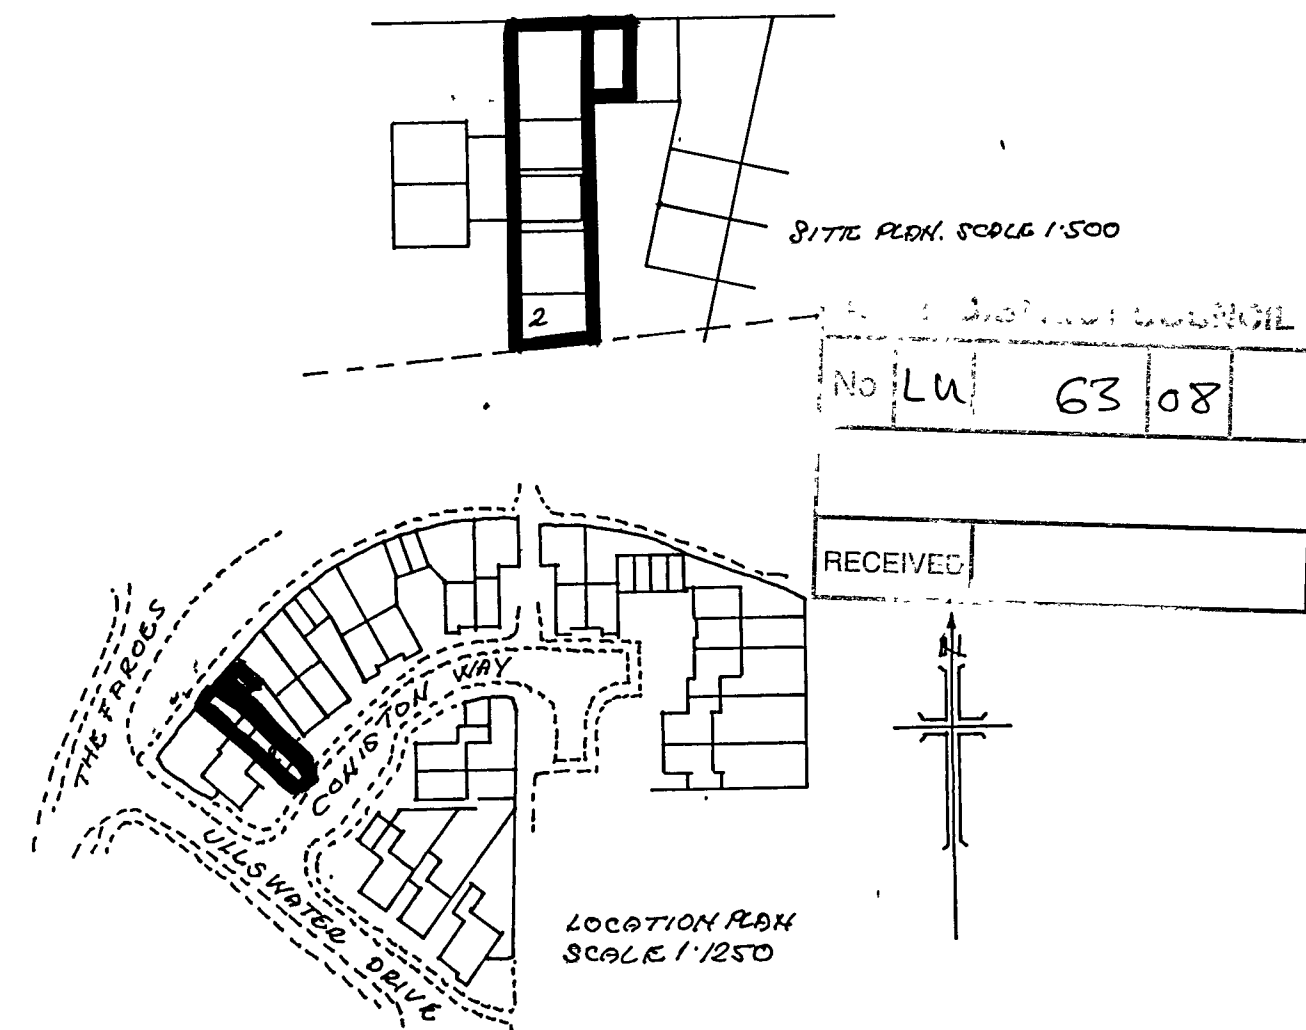

NOTE: THE DRAWINGS ARE NOT TO BE SCALED EXCEPT FOR PLANNING
PURPOSES. WORK TO SPECIFIED DIMENSIONS AND TO EXISTING WORKS
CONTRACTOR TO CHECK AND REPORT ANY DISCREPANCIES.

PROPOSED LOFT CONVERSION FOR MRS. J. WARREN
2, COXISTON WAY, LITTLEHAMPTON, W.SX BN17 6SR
DRAWN BY K.J. MARSHALL, 16, ARONDEL GARDEN
LUSTINGTON WEST SUSSEX BN16 3EH. TEL NO 090277488
SCALE 1:50 DATE MAR/08. DEFT NO A/5/08