

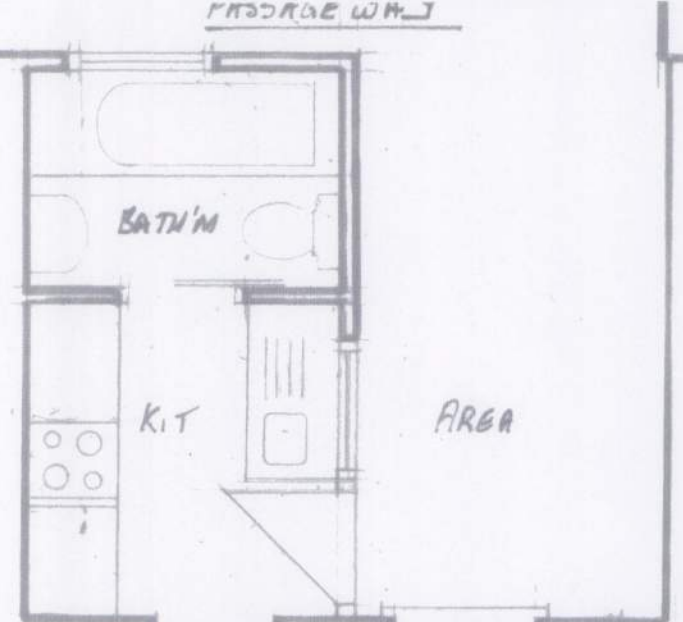


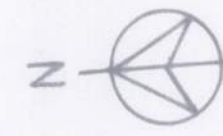

DINING

LIVING
2.430


GROUND FLOOR

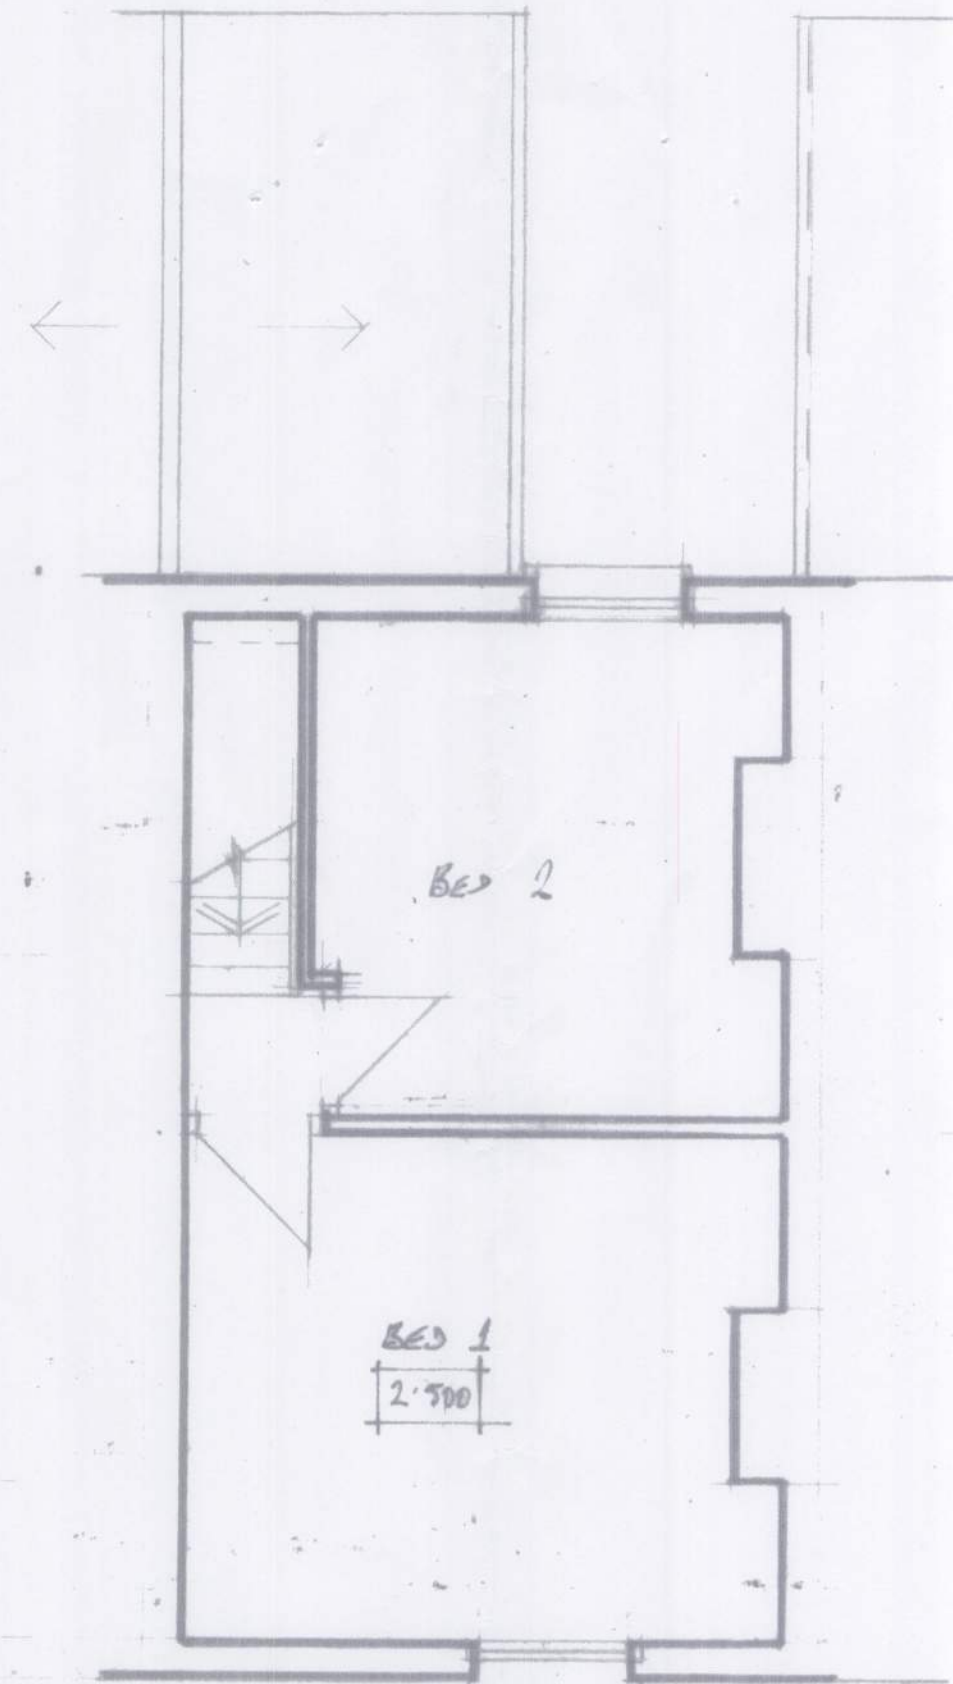

BED 2

BED 1
2.500

FIRST FLOOR

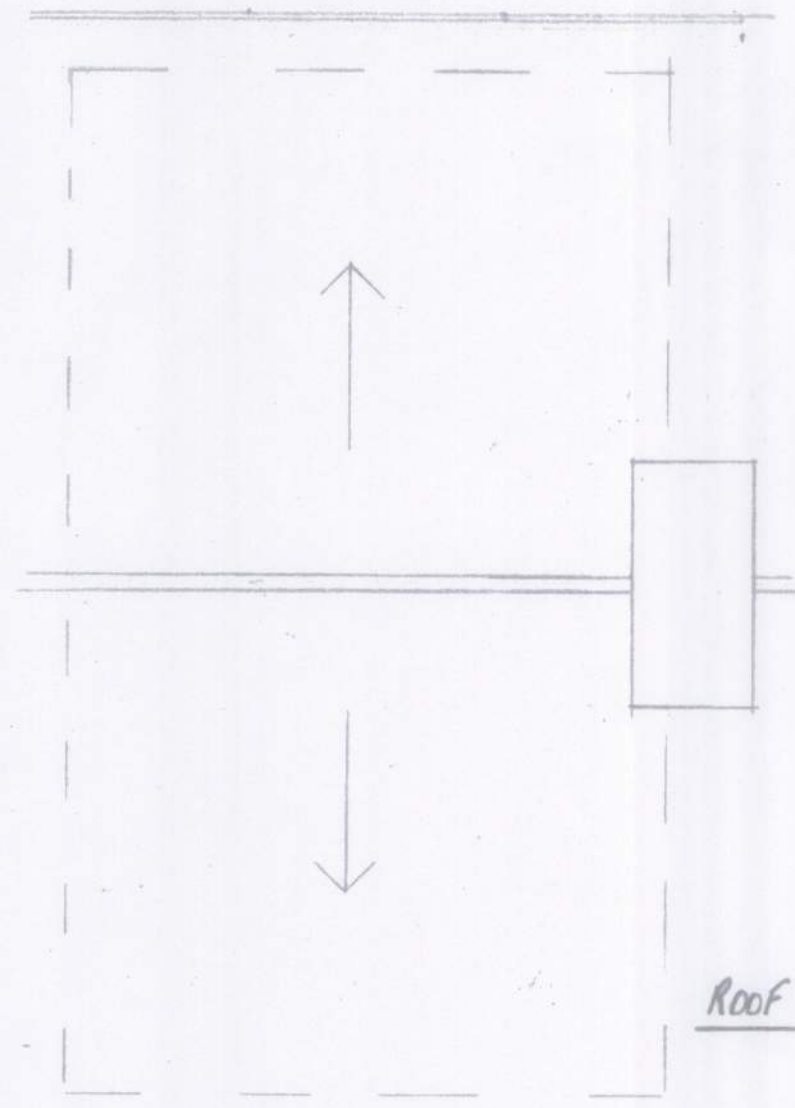

ROOF PLAN

0 ORIGINAL SHEET A3 5 10

5 SUSSEX STREET, WICK. PROPOSED EXTENSION PLANS AS EXISTING.	SCALE 1:50	DRAWING No. 1095/S/1 PHONE (0273) 607210
	DATE MAR. 2014	
	DRAWN EL	
CAMPBELL CHARLES ASSOCIATES BUILDING SURVEYORS AND DESIGNERS		