




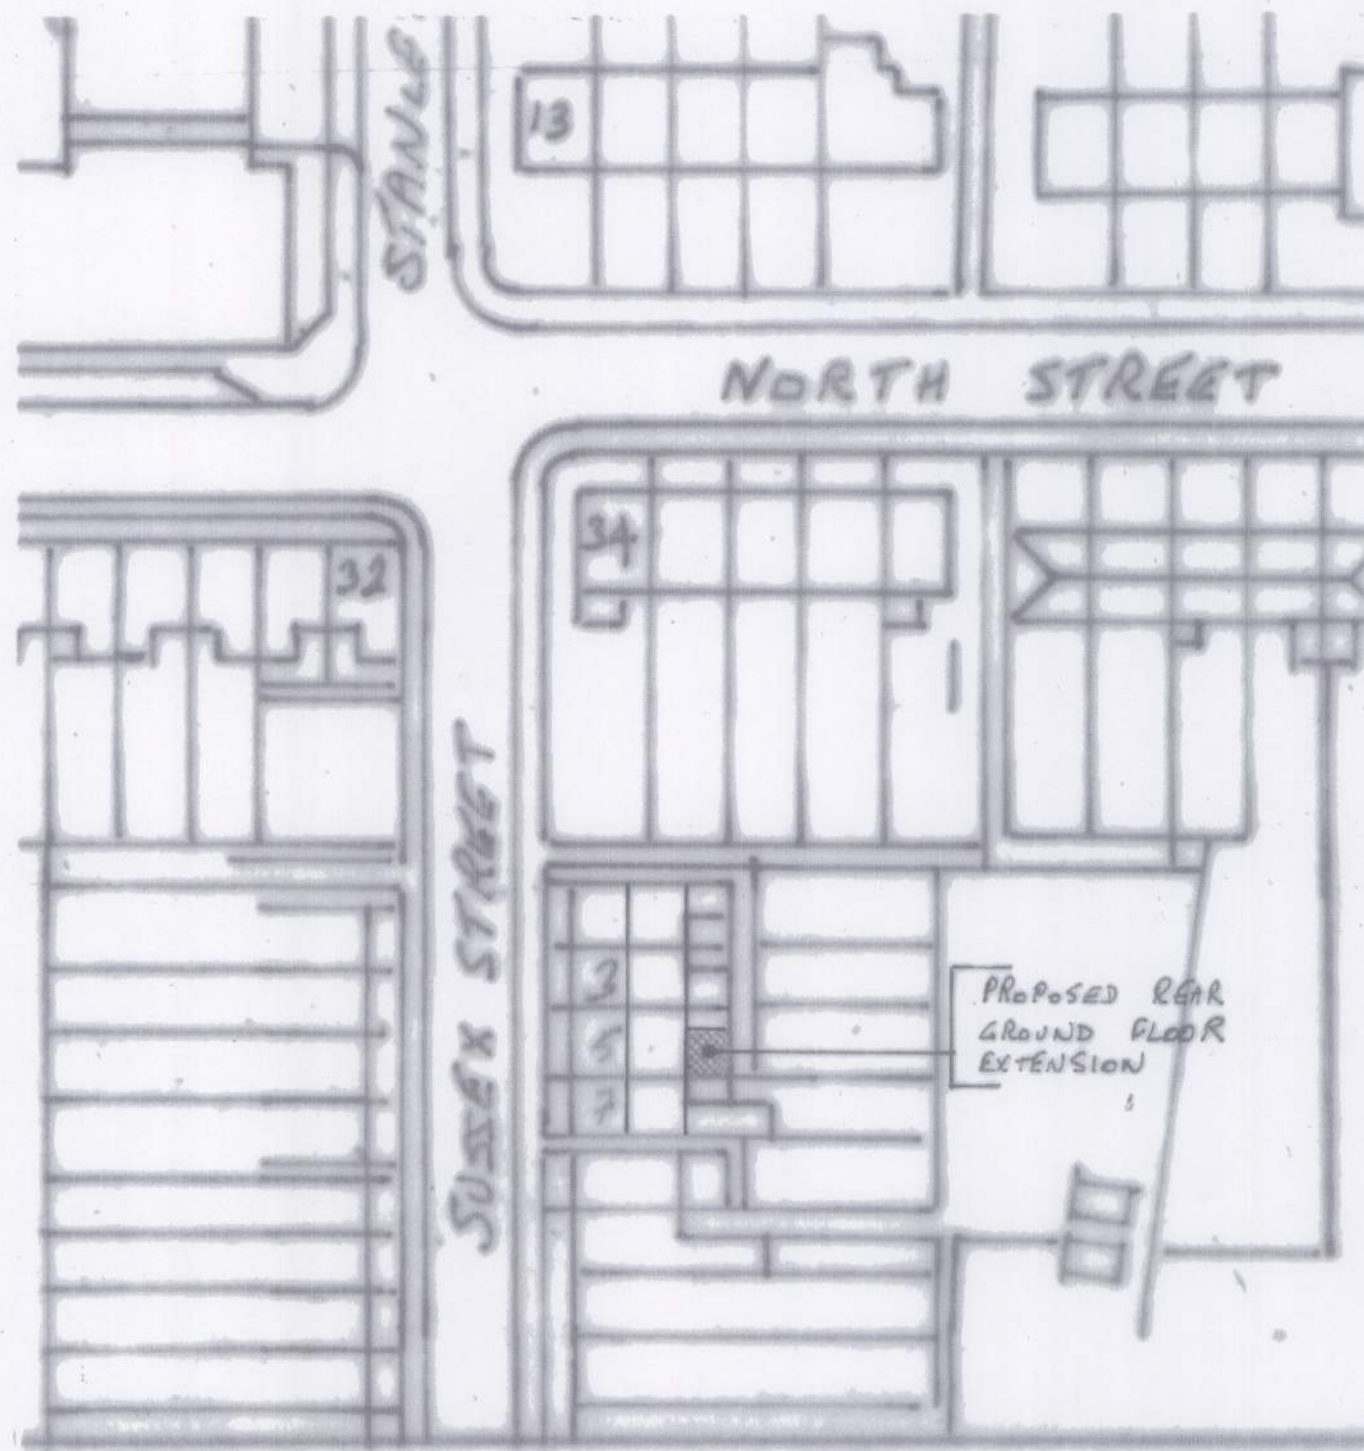


SITE PLAN 1:500

 

ORIGINAL SHEET - A3

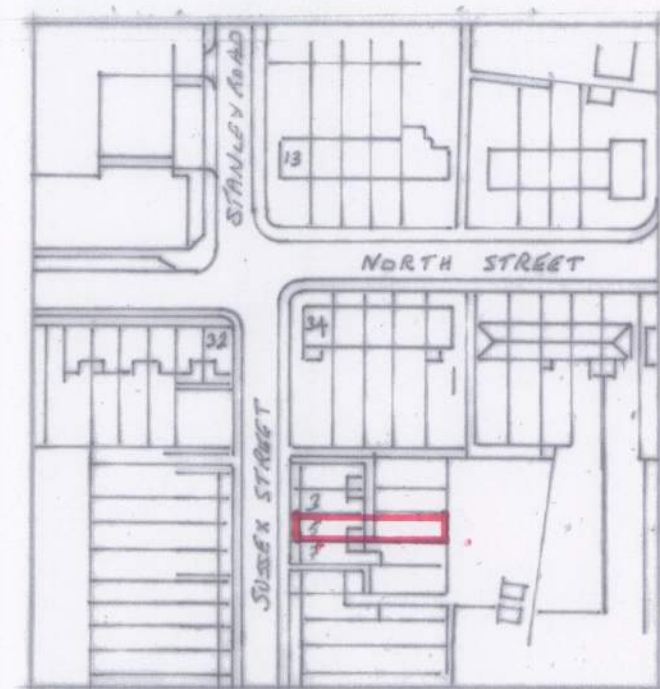

LOCATION PLAN 1:1250

 

5 SUSSEX STREET, WICK.
PROPOSED REAR EXTENSION
LOCATION + SITE PLANS.

SCALE AS SHOWN
DATE MAR 2014
DRAWN EL

DRAWING No.
1095/P/3

CAMPBELL CHARLES ASSOCIATES
BUILDING SURVEYORS AND DESIGNERS

2 SAINT MARTINS PLACE, BRIGHTON BN2 3LE