


NOTE - Responsibility is not accepted for errors made by others in scaling from this drawing. All construction information should be taken from figured dimensions only

METRES



SCALE: 1:50

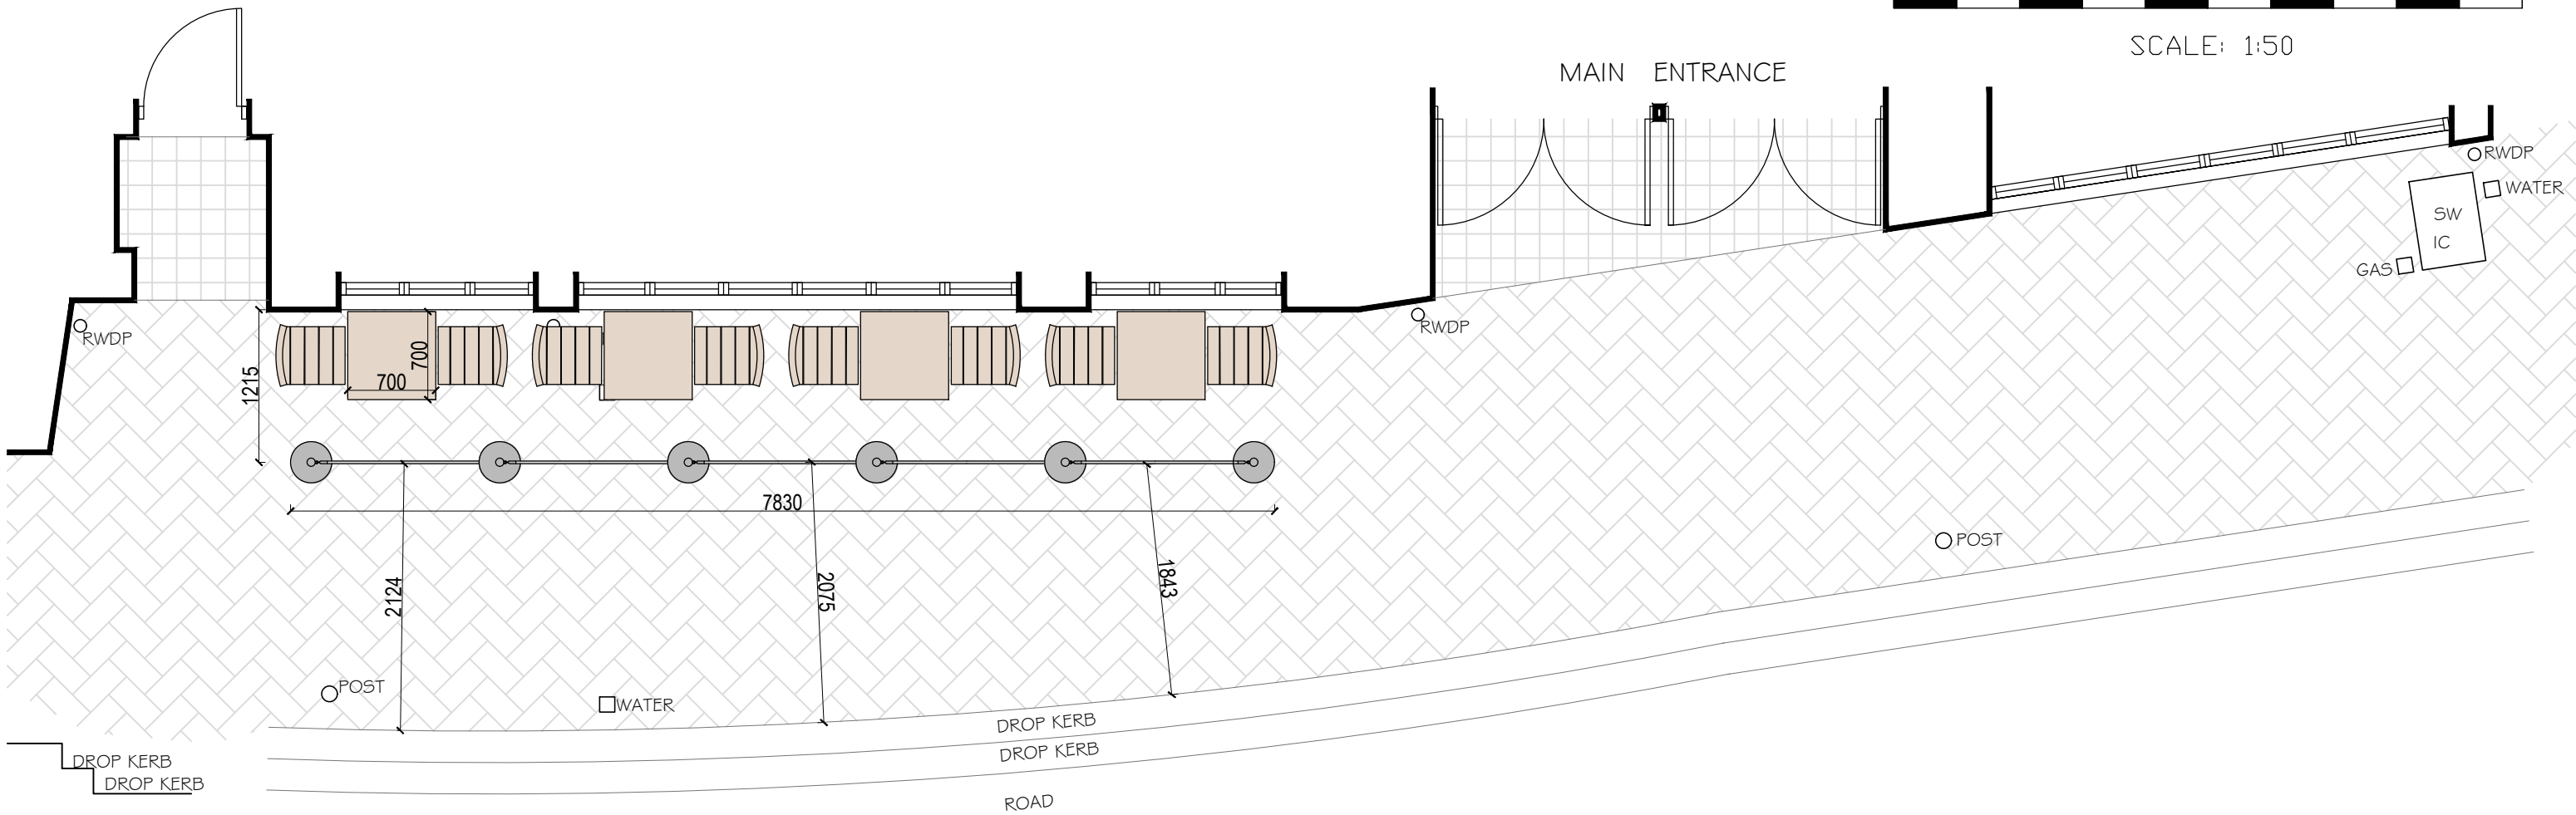

EXISTING FRONT ELEVATION



EXAMPLE OF ROPE & POLE BARRIER

REVISIONS

-

kdpa

Basepoint Business Centre, Little High Street,
Shoreham by Sea, West Sussex BN43 5EG
+44 (0)1273 467518 www.kdpaine.co.uk

CLIENT	JD WETHERSPOON PLC		
PROJECT	PUB NO: 534 THE GEORGE INN LITTLEHAMPTON		
DRAWING	PROPOSED PAVEMENT CAFE		
SCALE	A3/1:50	DATE	MAR 2018
PROJECT No	7508	DRAWING No	03
		DRAWN	ALS
		REVISION	