


NOTE - Responsibility is not accepted for errors made by others in scaling from this drawing. All construction information should be taken from figured dimensions only

METRES



SCALE: 1:50

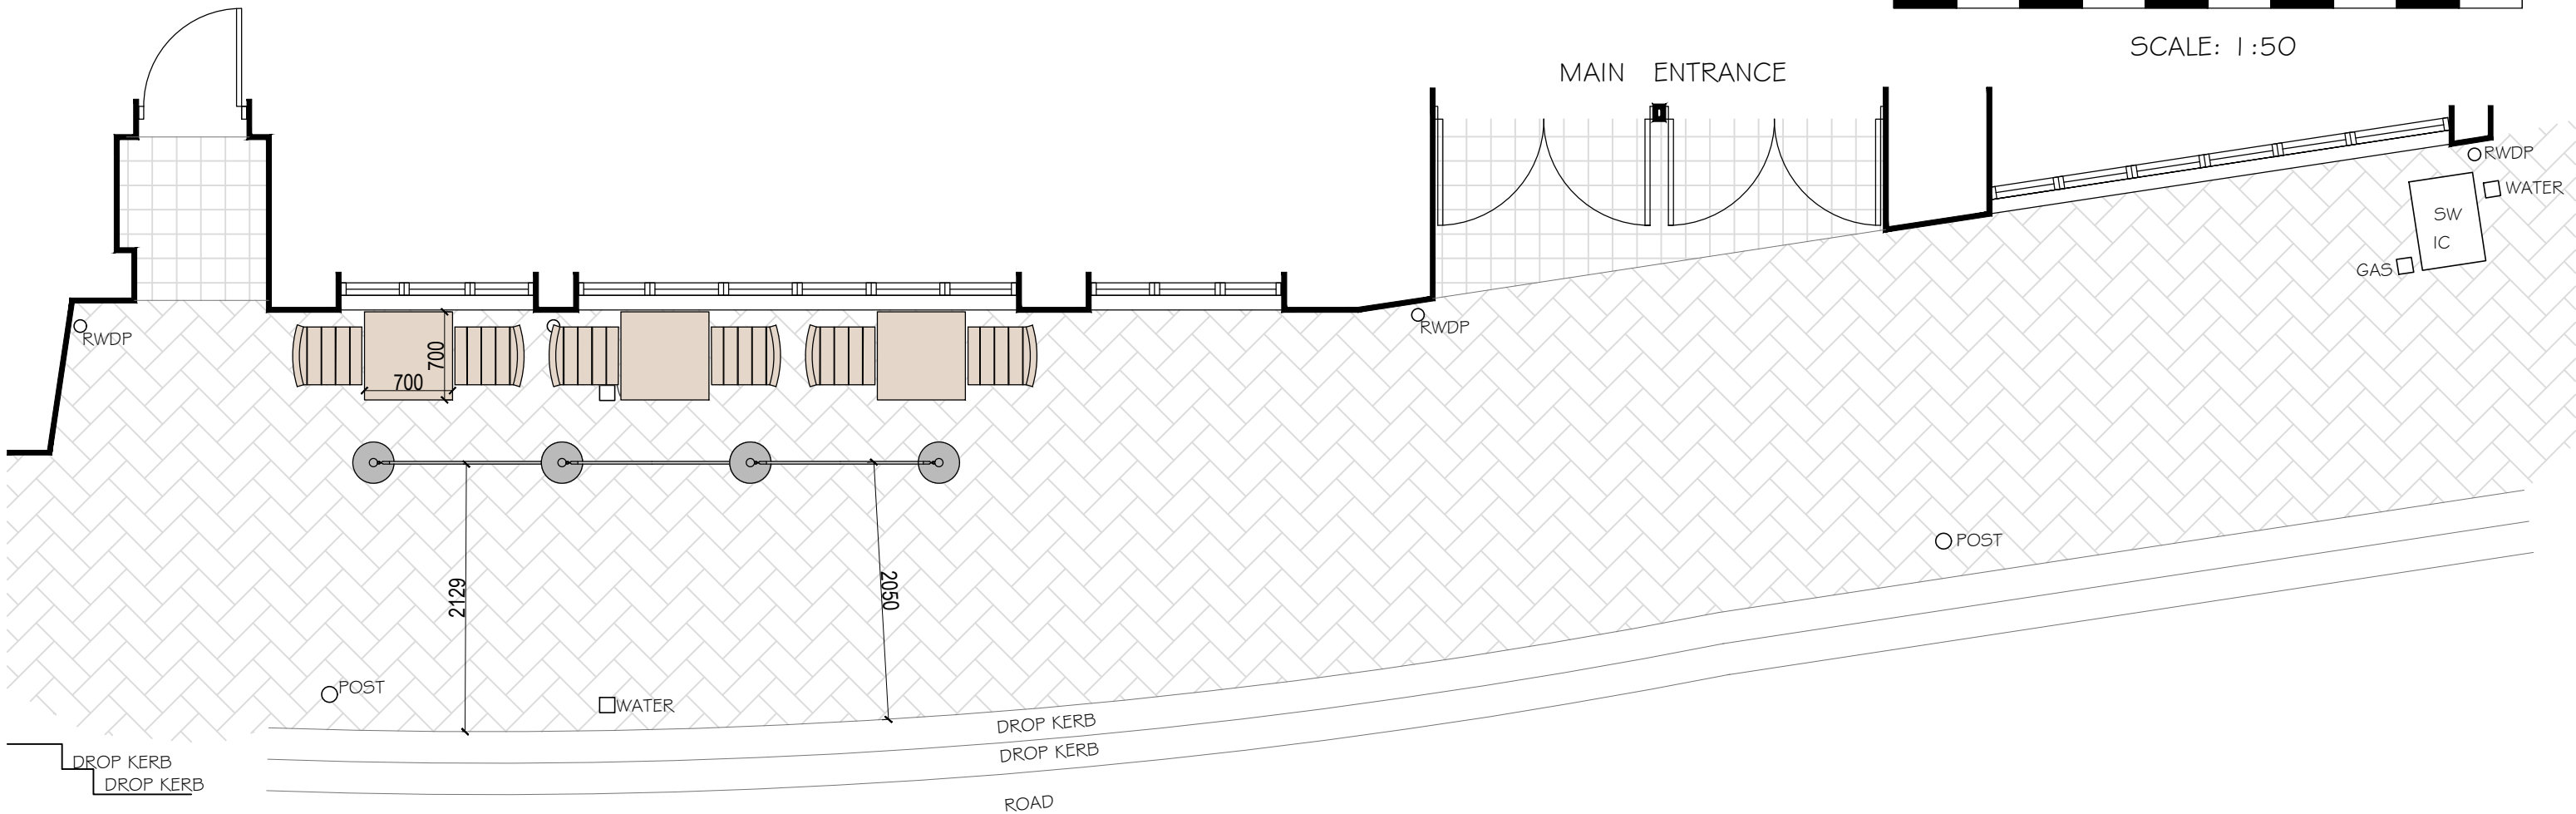

REVISIONS

REV A: PAVEMENT CAFE REDUCED IN LINE WITH HIGHWAYS REQUEST
AKS 15.05.18



EXISTING FRONT ELEVATION



EXAMPLE OF ROPE & POLE BARRIER

kdp

a

Basepoint Business Centre, Little High Street,
Shoreham by Sea, West Sussex BN43 5EG
+44 (0)1273 467518 www.kdpaine.co.uk

CLIENT

JD WETHERSPOON PLC

PROJECT

PUB NO: 534
THE GEORGE INN
LITTLEHAMPTON

DRAWING

PROPOSED PAVEMENT CAFE

SCALE

A3/1:50

DATE

MAR 2018

DRAWN

ALS

PROJECT No

7508

DRAWING No

03

REVISION

A

ARUN DISTRICT COUNCIL LU6718/PL