


NOTE - Responsibility is not accepted for errors made by others in scaling from this drawing. All construction information should be taken from figured dimensions only

METRES



SCALE: 1:50

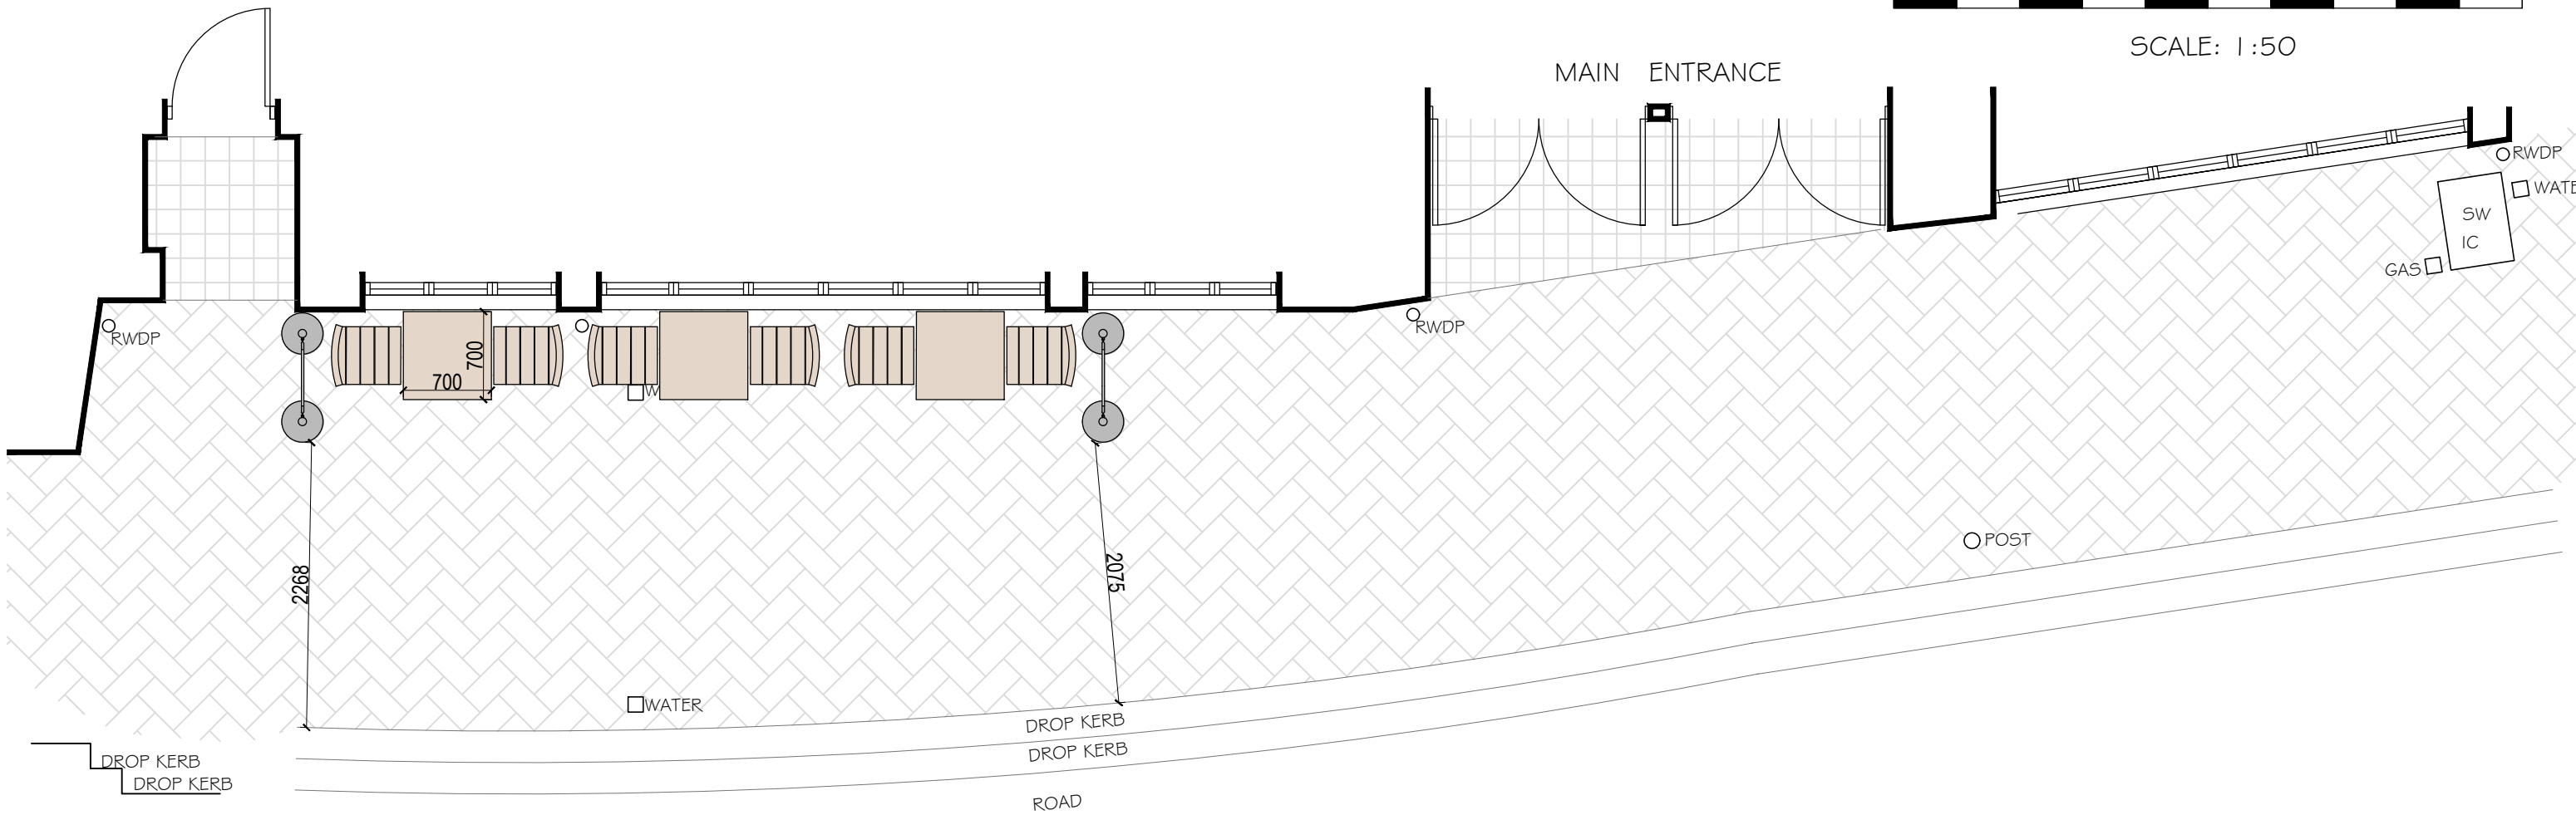

REVISIONS

REV A: PAVEMENT CAFE REDUCED IN LINE WITH HIGHWAYS REQUEST AKS 15.05.18
REV B: BARRIERS AMENDED TO PROVIDE CLEAR 2M FOR PEDESTRIANS AKS 01.06.18



EXISTING FRONT ELEVATION



EXAMPLE OF ROPE & POLE BARRIER

kdpa

Basepoint Business Centre, Little High Street,
Shoreham by Sea, West Sussex BN43 5EG
+44 (0)1273 467518 www.kdpaine.co.uk

CLIENT	JD WETHERSPOON PLC		
PROJECT	PUB NO: 534 THE GEORGE INN LITTLEHAMPTON		
DRAWING	PROPOSED PAVEMENT CAFE		
SCALE	DATE	DRAWN	
A3/1:50	MAR 2018	ALS	
PROJECT No	DRAWING No	REVISION	
7508	03	B	