


General Notes:

Do not scale dimensions from this drawing, unless for Planning purposes.

The Contractor is responsible for checking all dimensions on site prior to commencement of the works.



This drawing is to be read in conjunction with the specification.

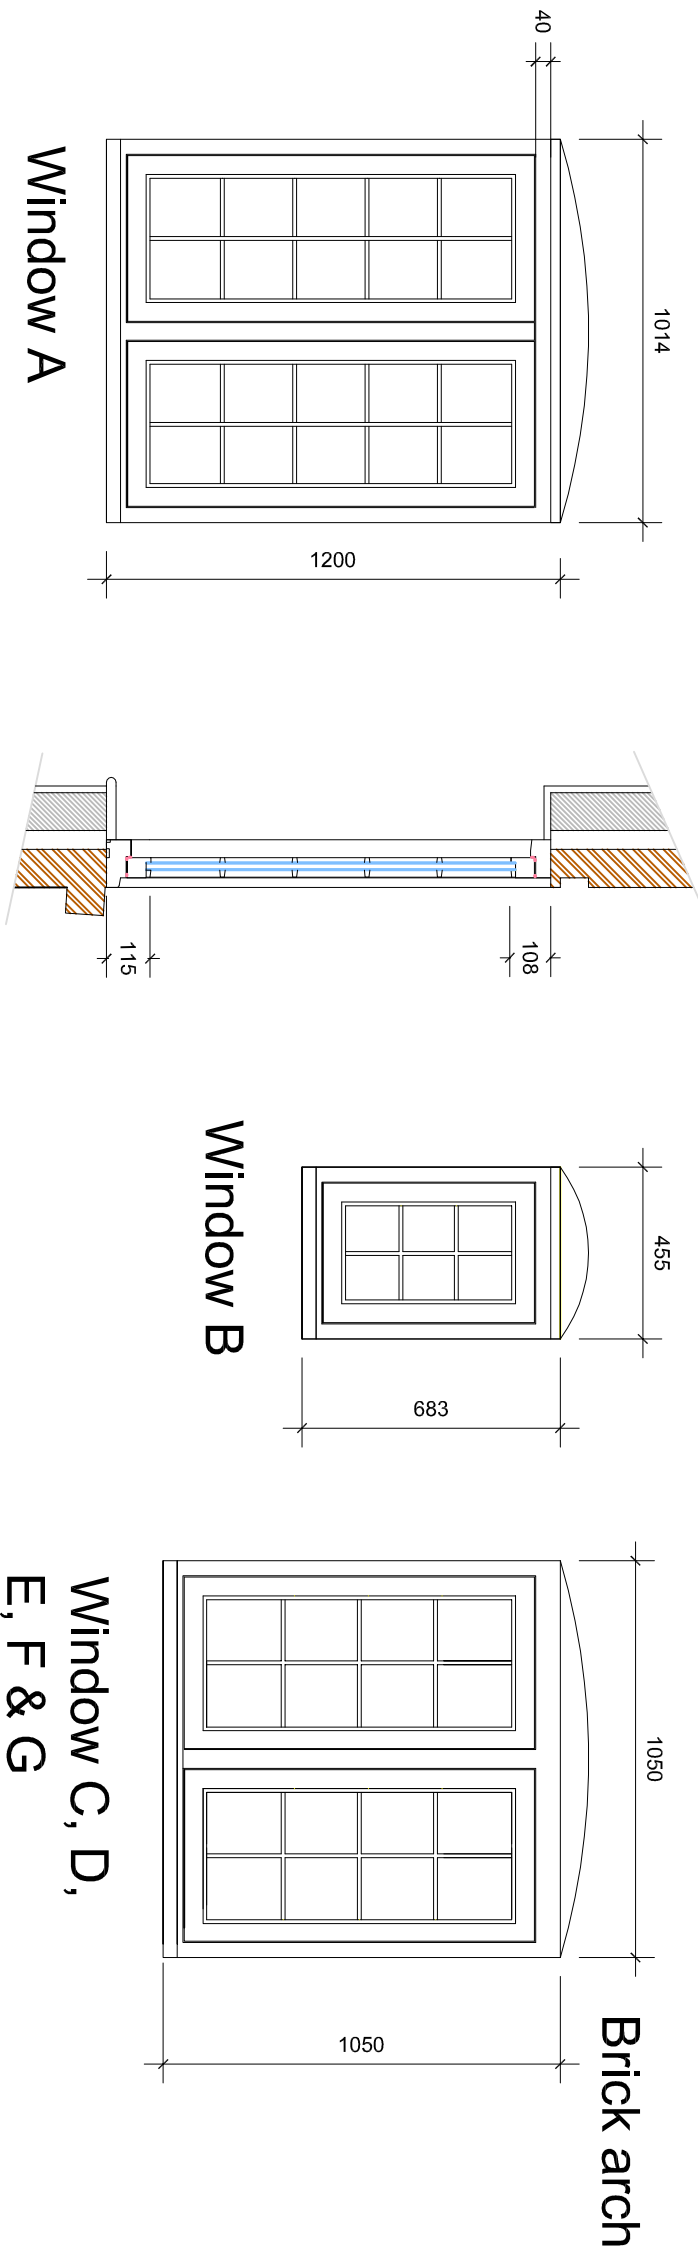

EXISTING TIMBER WINDOWS

Window H & I
Set in Dormer

Window J & K
Rear elevation

 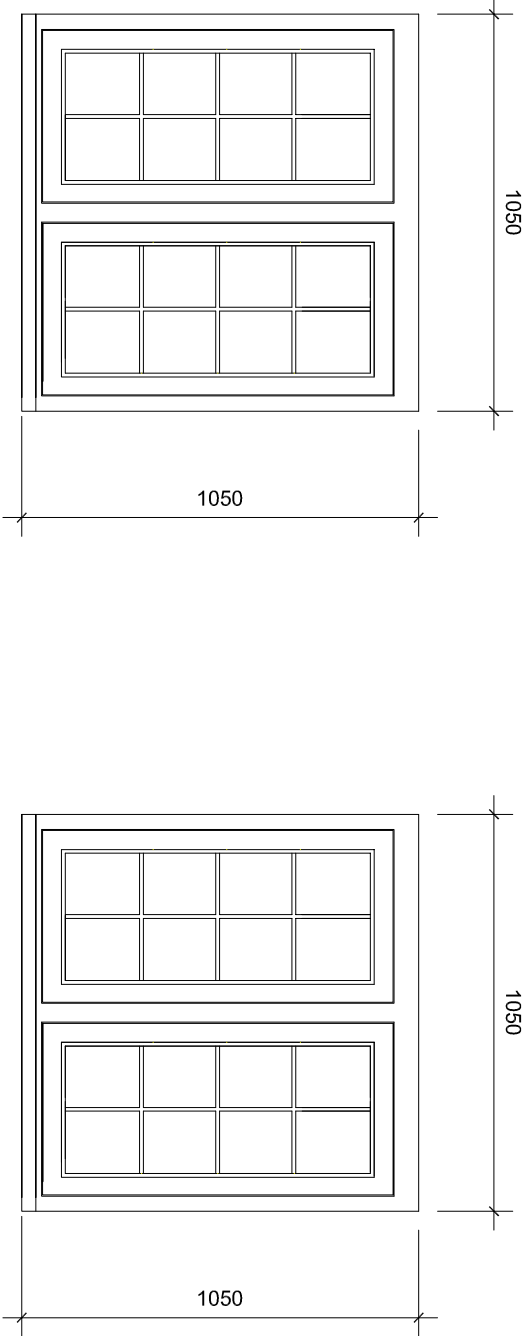

Brian Elstone Surveying Services Ltd
Brian Elstone, MCIOSB, MCABE
Building Surveyor and Architectural Consultant
CDM Consultant
6 Canterbury Road, Rustington,
West Sussex, BN16 3JA
Phone: 01903 784884, Mobile: 07710 593021.
Email: brian@elstone.biz

Client: Mrs S. Baker, 5 The Old Warehouse Mews, Littlehampton BN17 5GE		Revision	Date	Description
Project: Window Replacement		Scale:	Date:	Drawn By:
Drawing Title: Existing Windows		1:20	-	BE
		Drawing Number:	1733/003	Revision: -