



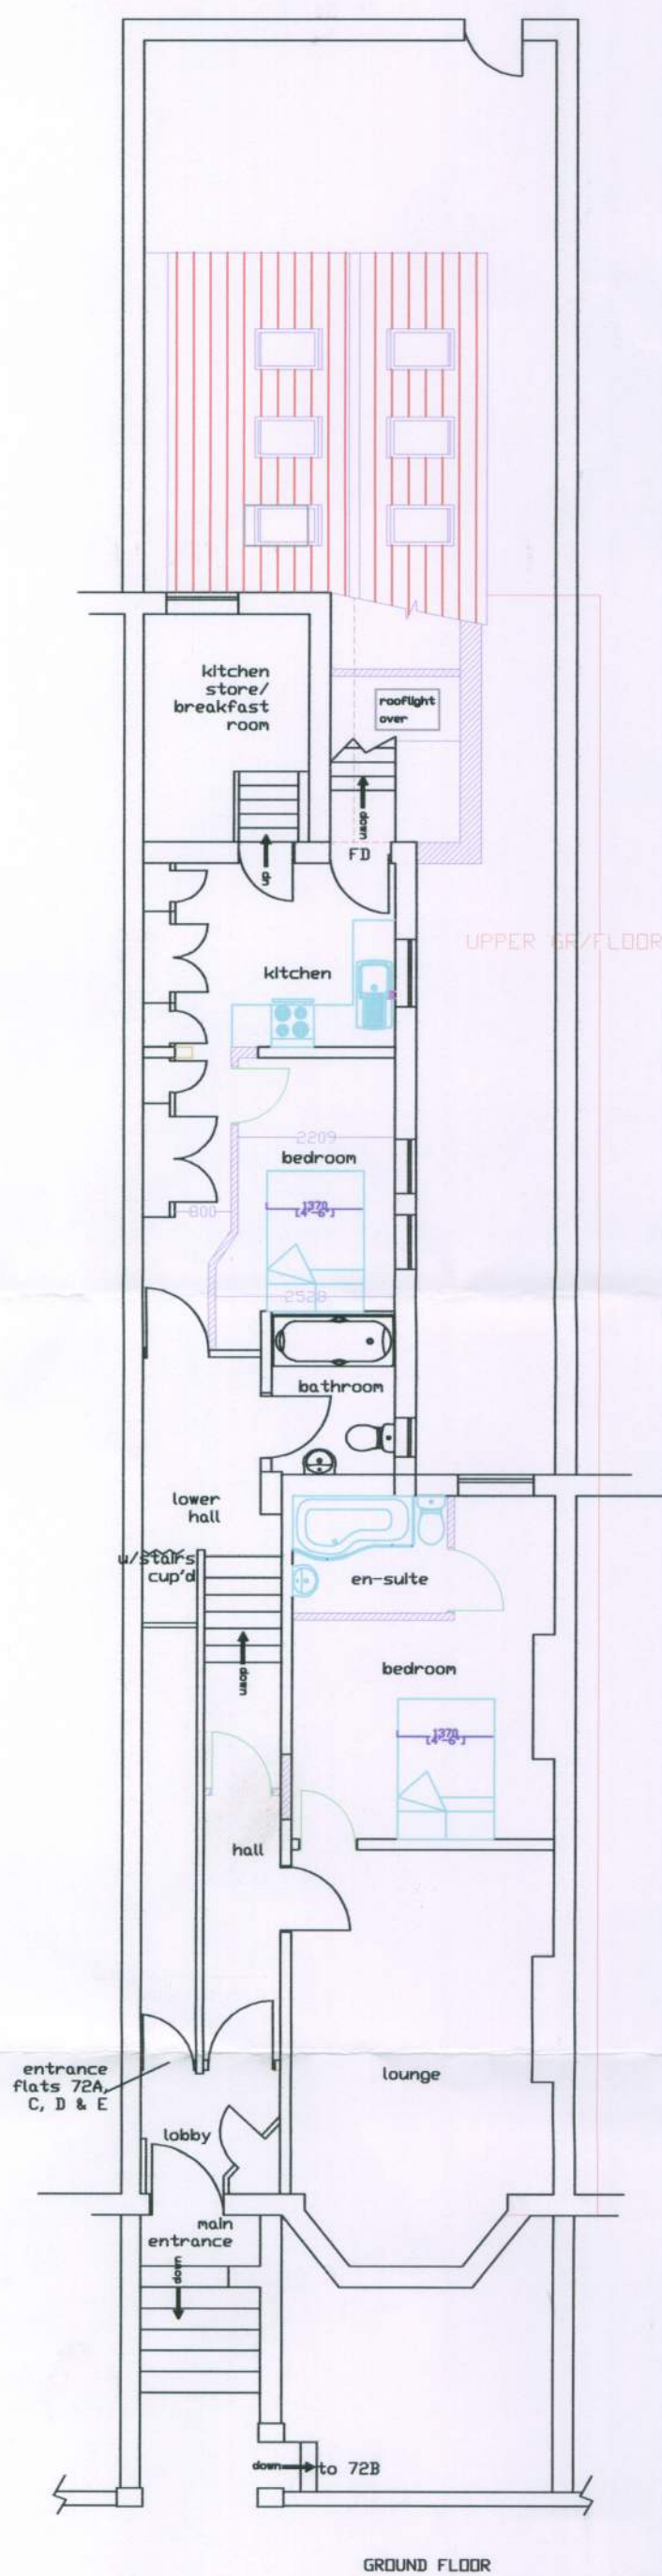

GROUND FLOOR


PROPOSED FLOORPLANS 1:100

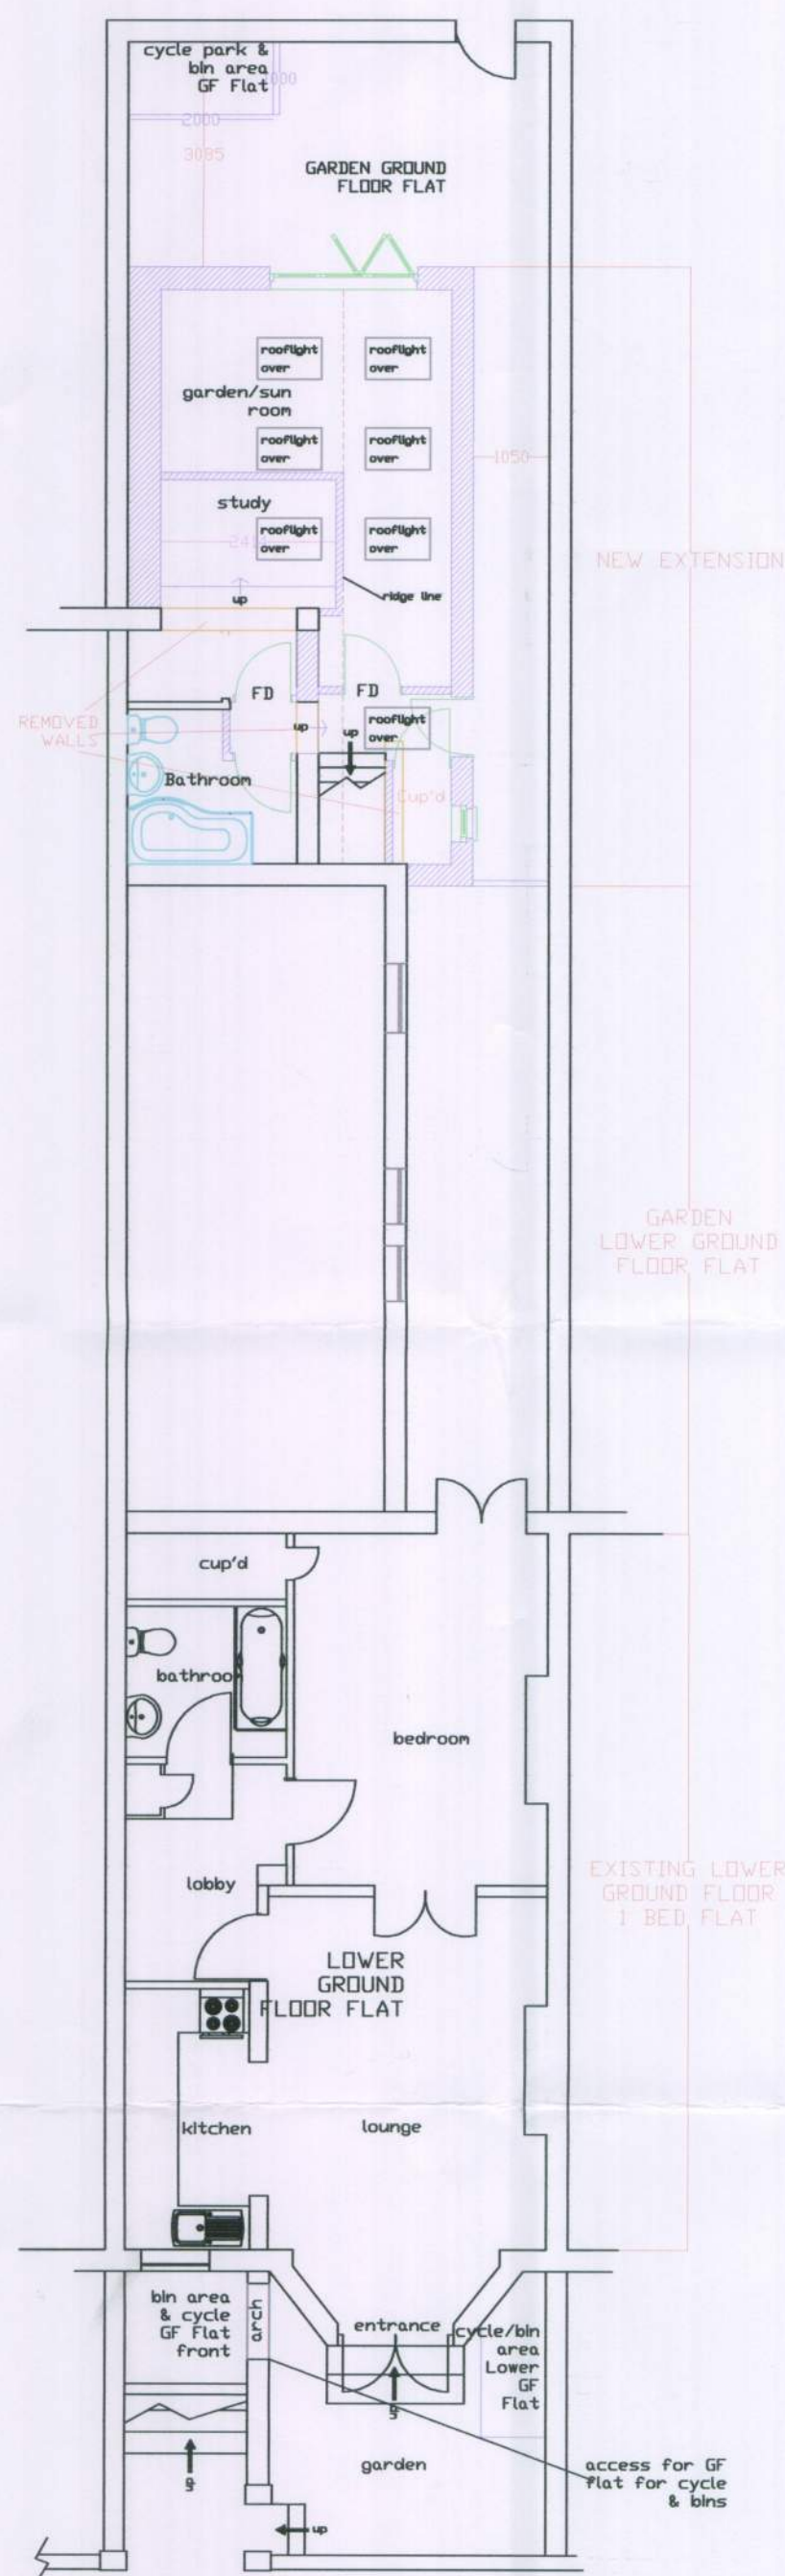

LOWER GROUND FLOOR




Rear Elevation (north)

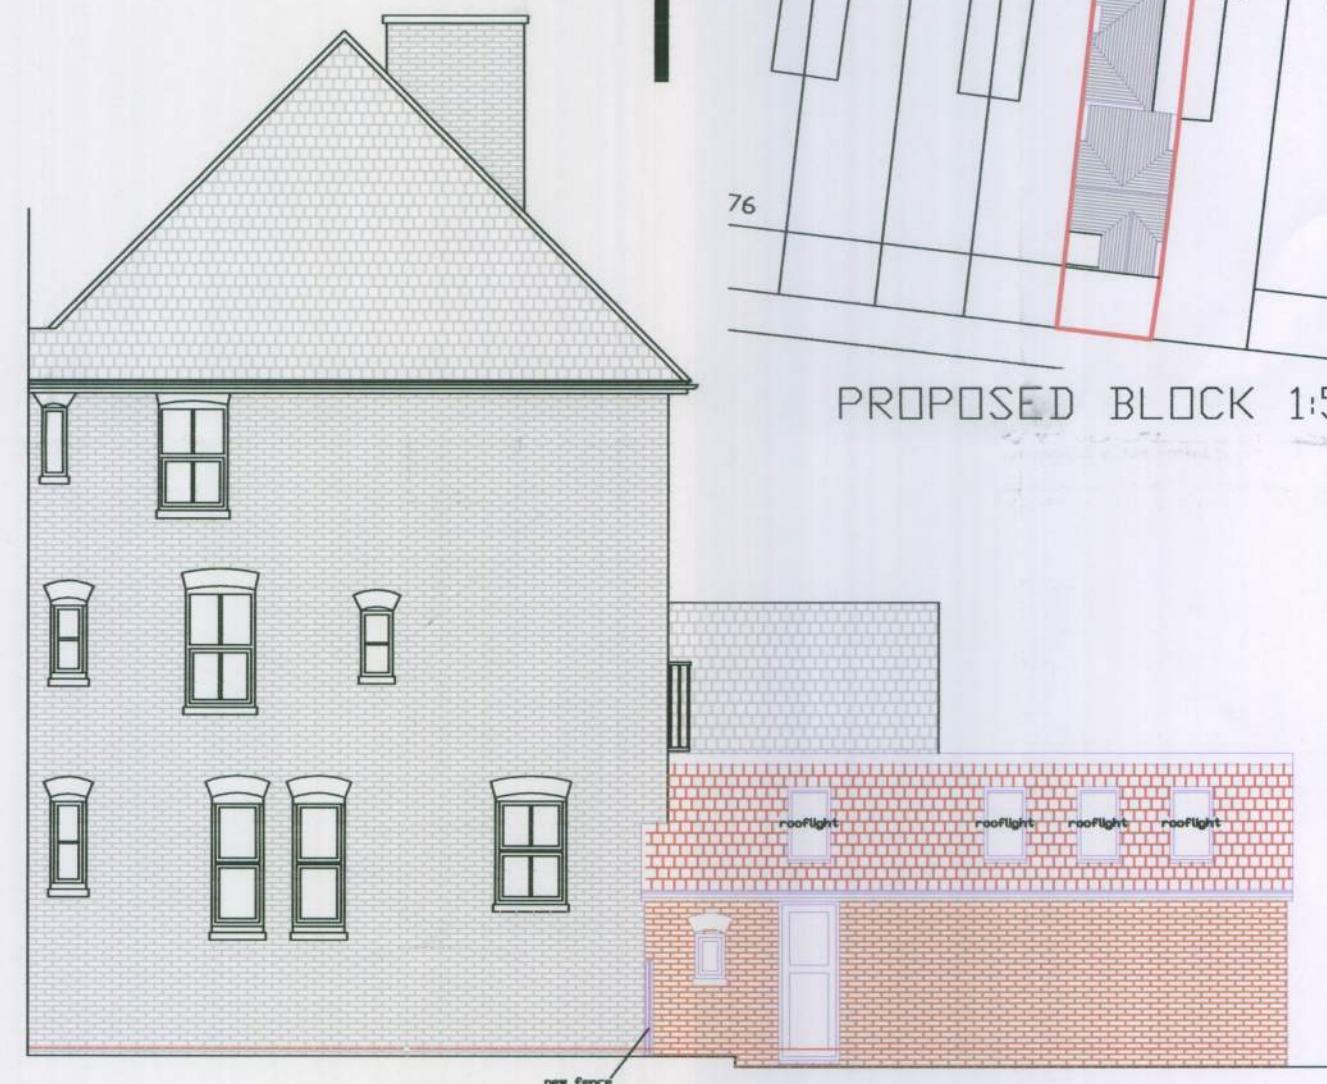


Side Elevation (east)

PROPOSED ELEVATIONS 1:100

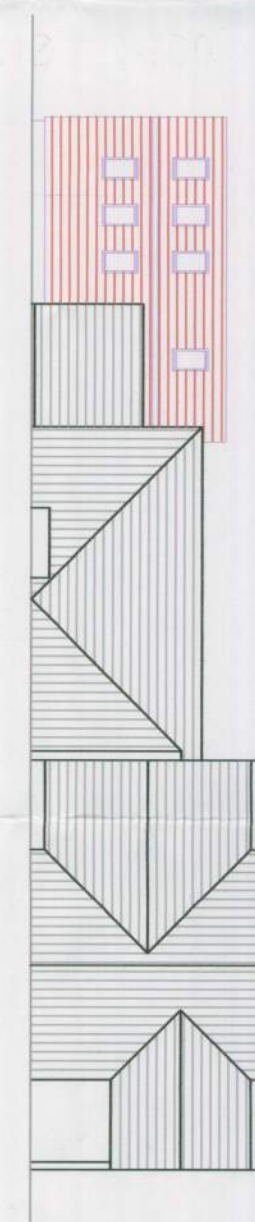

PROPOSED ROOFPLAN 1:200

SCHEME:
LOWER GROUND FLOOR
EXTENSION TO UPPER
GROUND FLOOR FLAT

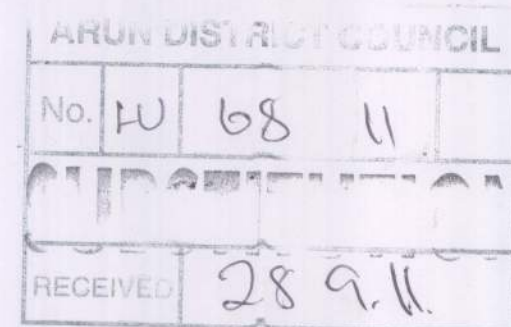

REVISED R1 - ISSUED FOR
PLANNING 06/09/11



PROPOSED BLOCK 1:500

WORKS

THE WORK IS TO BE CARRIED OUT IN ACCORDANCE WITH THE APPROVAL OF LOCAL AUTHORITY ADMINISTERED BY THE BUILDING CONTROL OFFICER. NO WORK IS TO BE CARRIED OUT PRIOR TO THE RECEIPT OF PLANNING PERMISSION, IF REQUIRED.

ALL WORKS TO BE CARRIED OUT IN STRICT ACCORDANCE WITH RELEVANT PARTS OF BUILDING REGULATIONS ACT 1984 & 1985 AND ALL SUBSEQUENT REVISIONS TO THE APPROVED DOCUMENT 2000 AND SUBSEQUENT AMENDMENTS.

ALL EXTERNAL FINISHES TO MATCH EXISTING.

NO PART OF NEW BUILDING TO EXCEED BOUNDARY.

All dimensions to be checked on site prior to commencement of work, except for planning purposes.

This drawing is the copyright of
CALDOTEC LTD
and may not be copied, altered or reproduced in any way without written authority.

CALDOTEC LTD
41 WILLOWHAYNE AVE
EAST PRESTON
WEST SUSSEX
BN16 1PL
Telephone
01903 859176

PROPOSED FLOORPLANS, ELEVATIONS,
ROOF PLAN & BLOCK
Address

72 South Terrace
Littlehampton

CLIENT Mr Hoskin

R1	Delete division of flats	EG	06/09/11
Issue	Details	By	Date
SCALE	AS SHOWN on A2		
DATE	29/8/11		
DRAWING NUMBER	10097/02A		