



1/100 scale

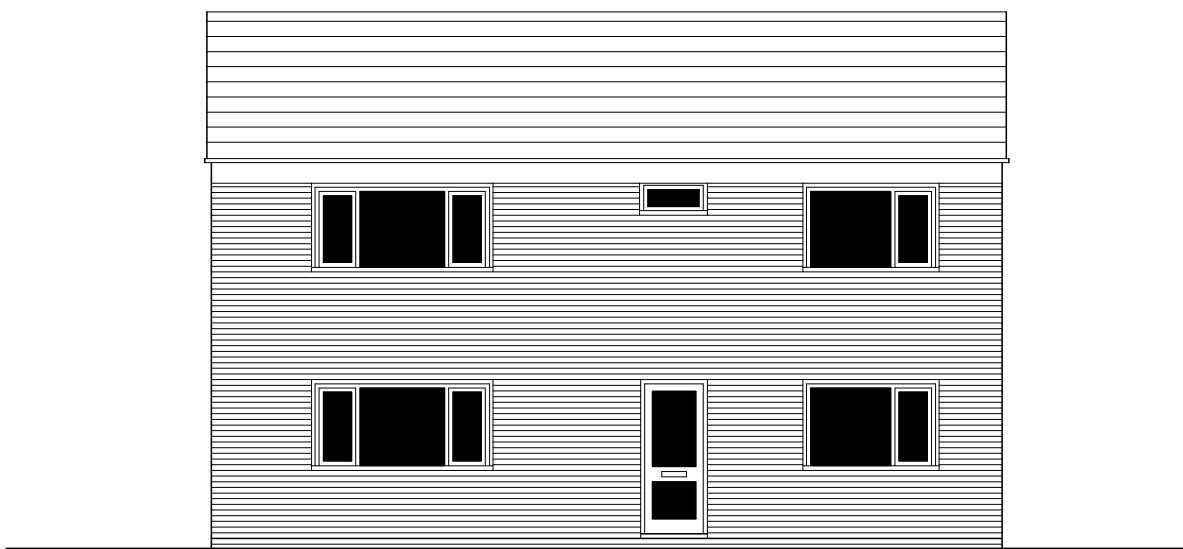


SOUTH ELEVATION




EAST ELEVATION

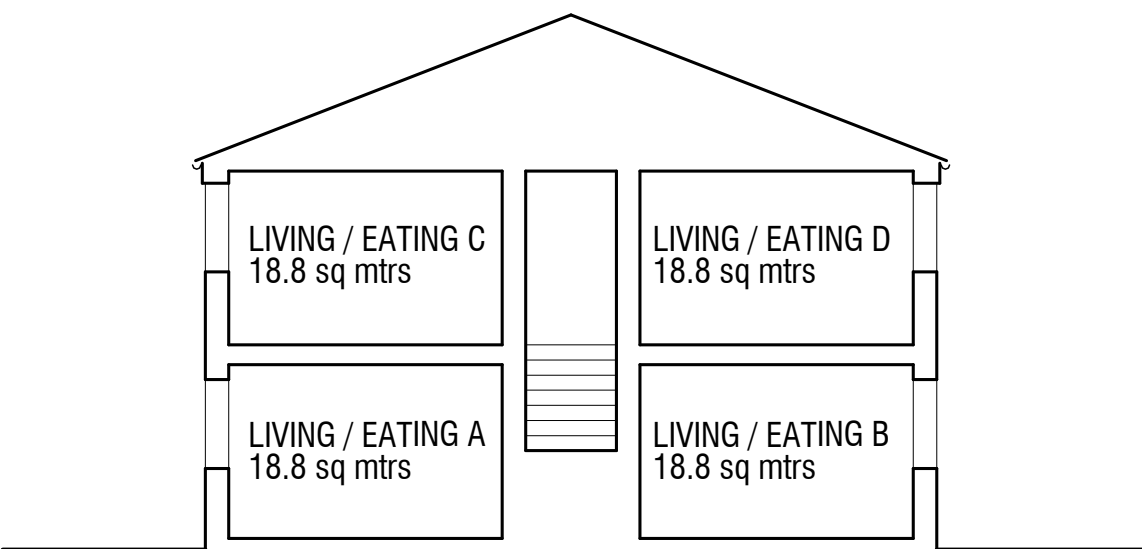



SECTION facing North

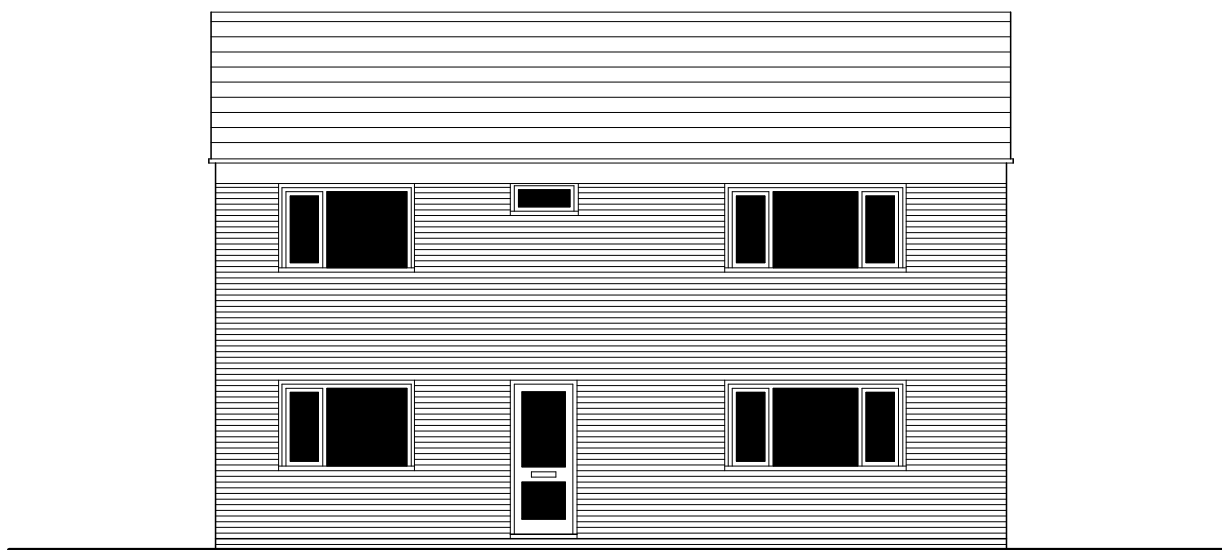


WEST ELEVATION

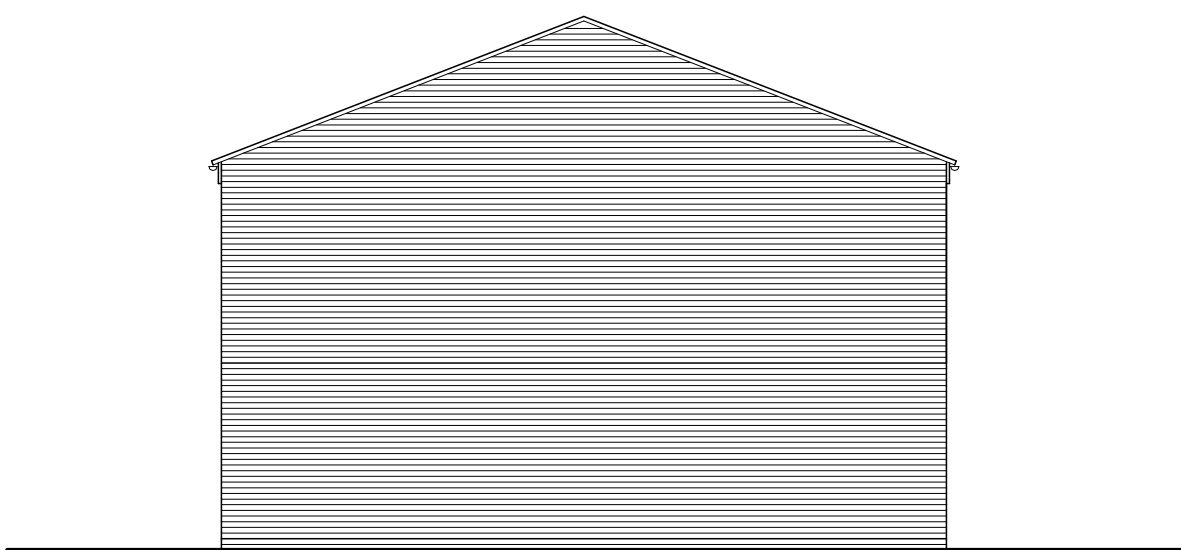

NORTH ELEVATION

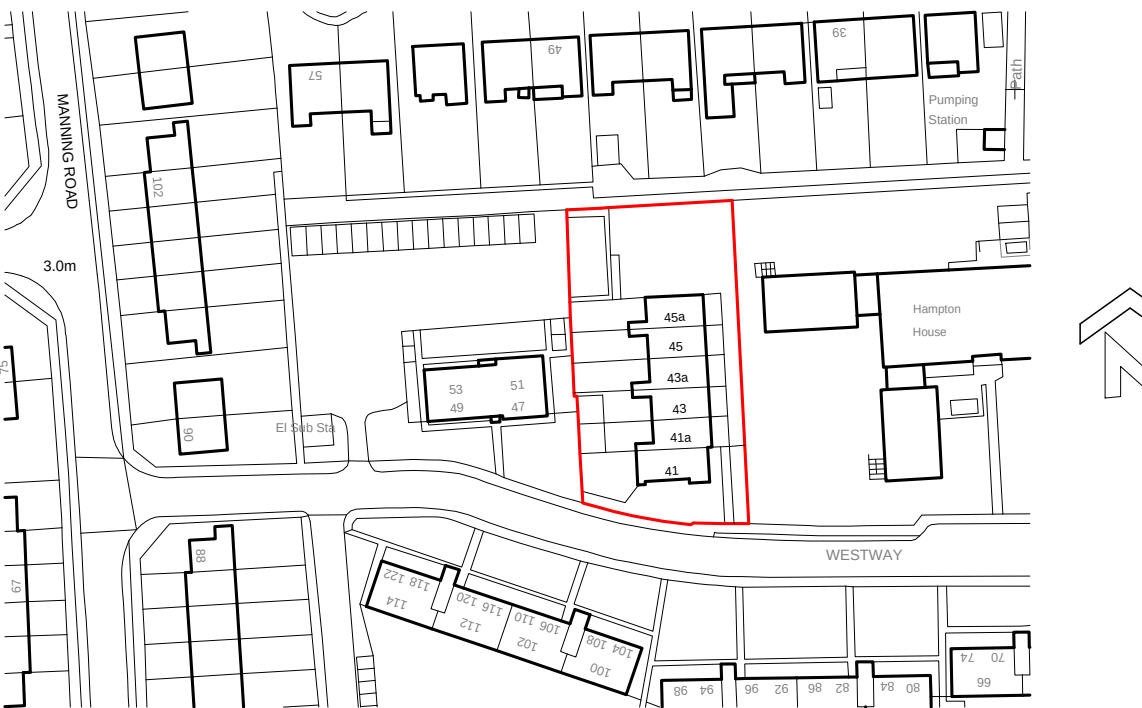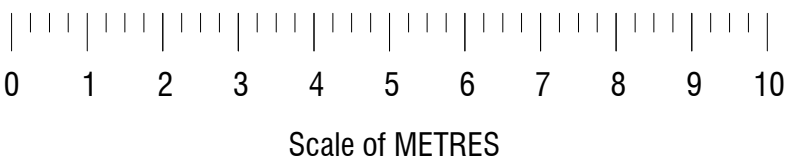


1/1250 scale PLAN

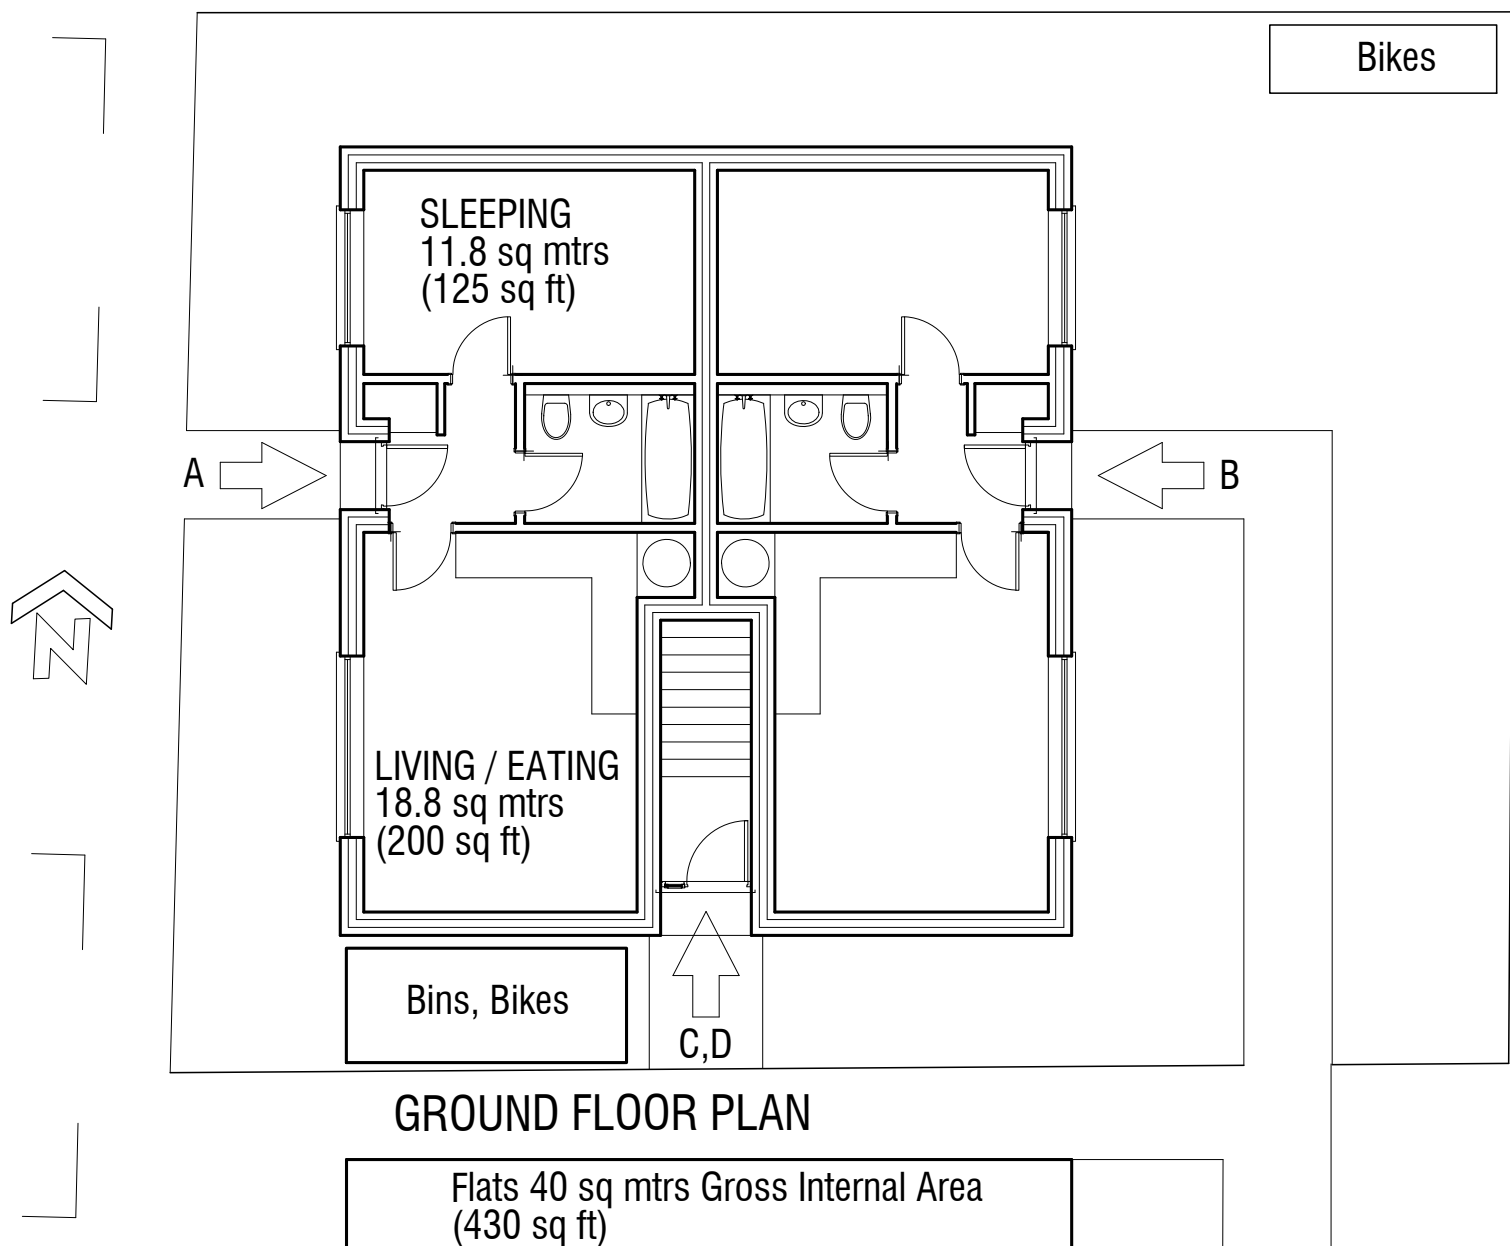


GROUND FLOOR PLAN

Flats 40 sq mtrs Gross Internal Area
(430 sq ft)

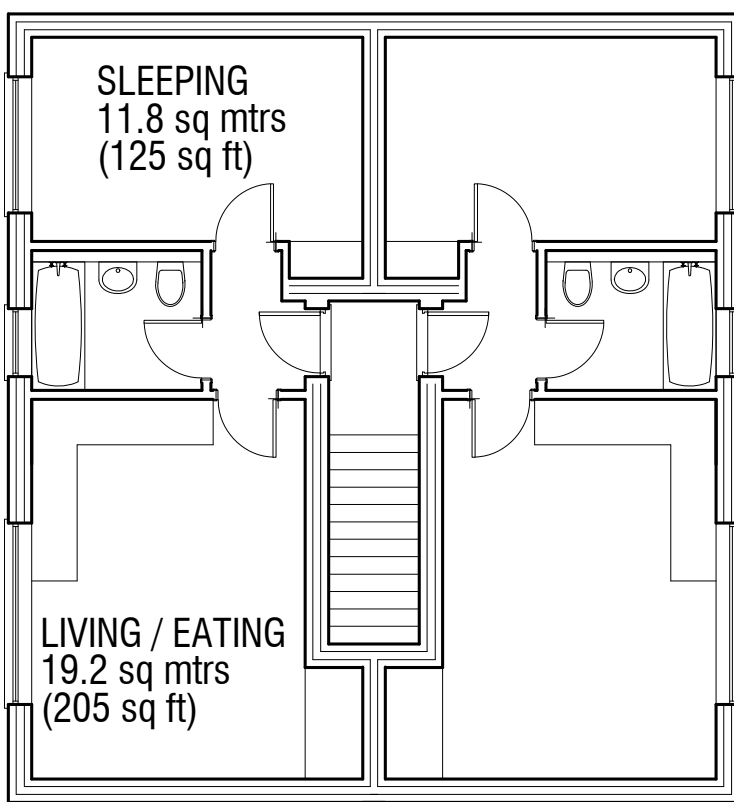

FIRST FLOOR PLAN

Flats 39 sq mtrs Gross Internal Area
(420 sq ft)

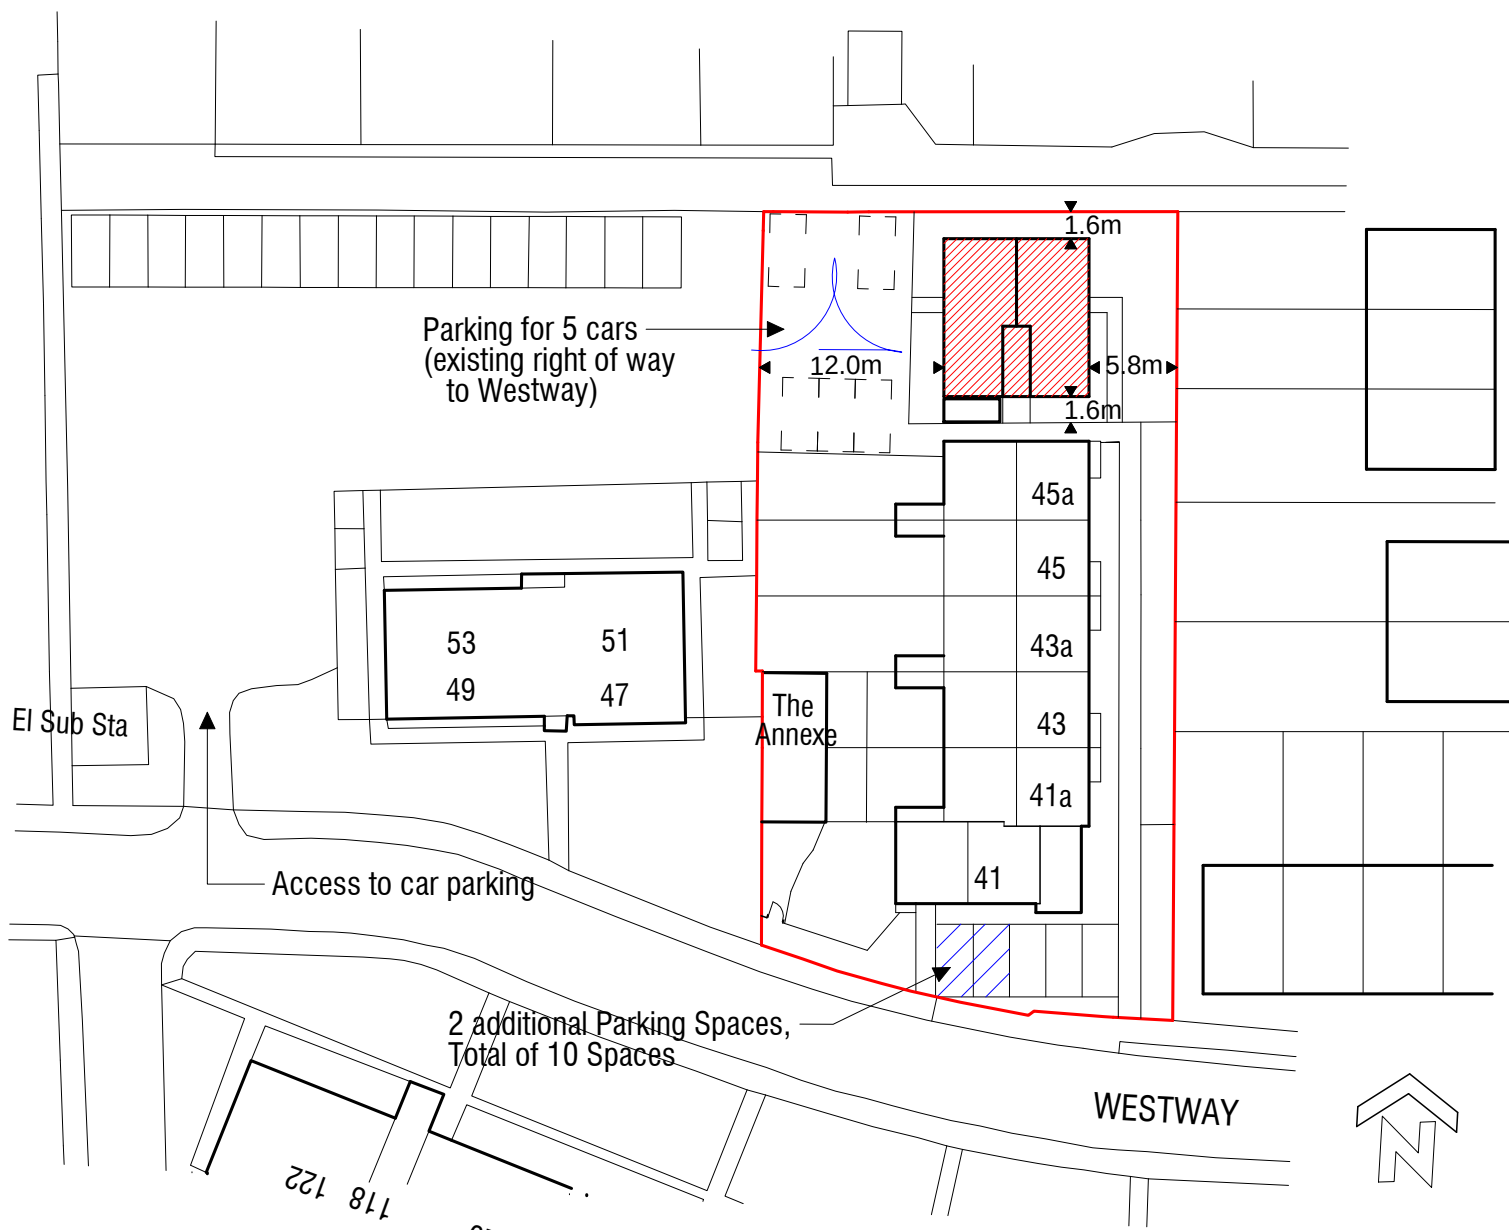

1/500 scale PLAN

Dwg No. 45WW-Hob-Flats-01

Copyright (c) 2014
R.Brown
4 Norfolk Place
Littlehampton
Sussex BN17 5PD
tel: 01-903-713747