




NOTE
ALL FINISHES
TO MATCH EXISTING

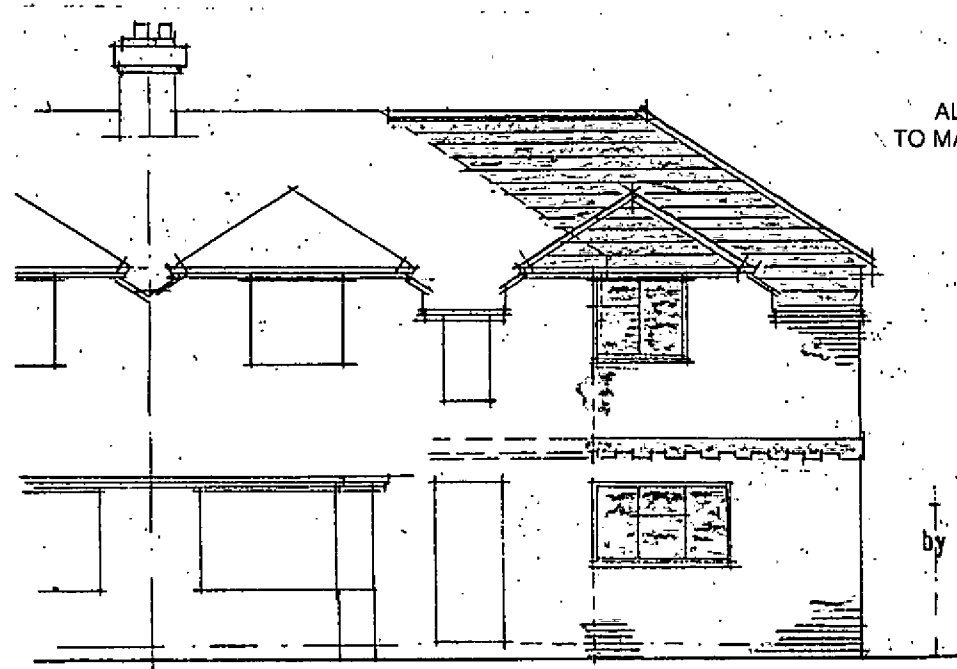


NORTH [front] 1/100

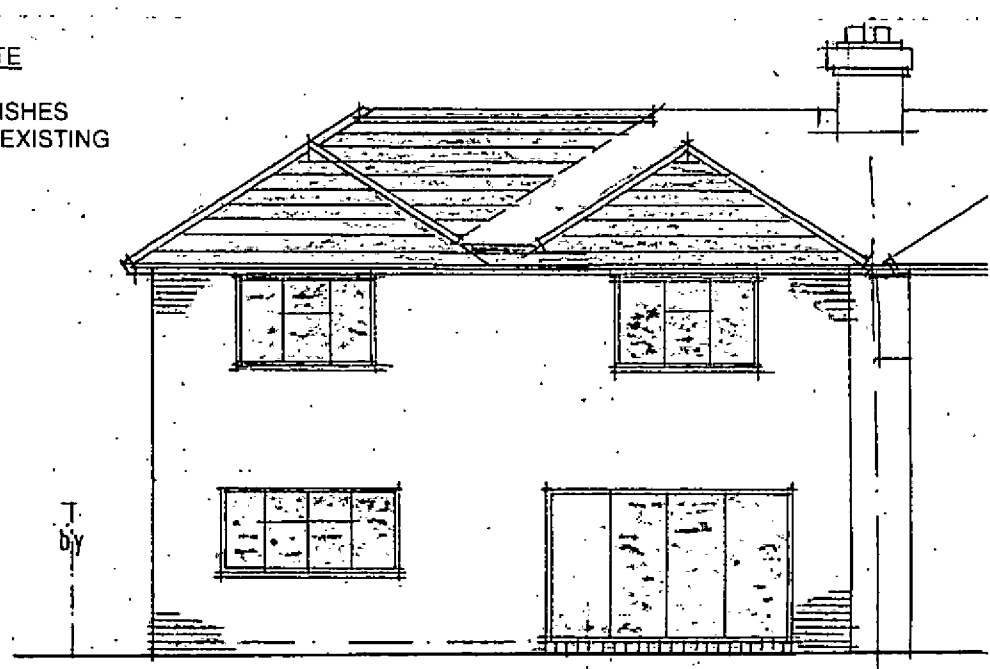


SOUTH [rear] 1/100

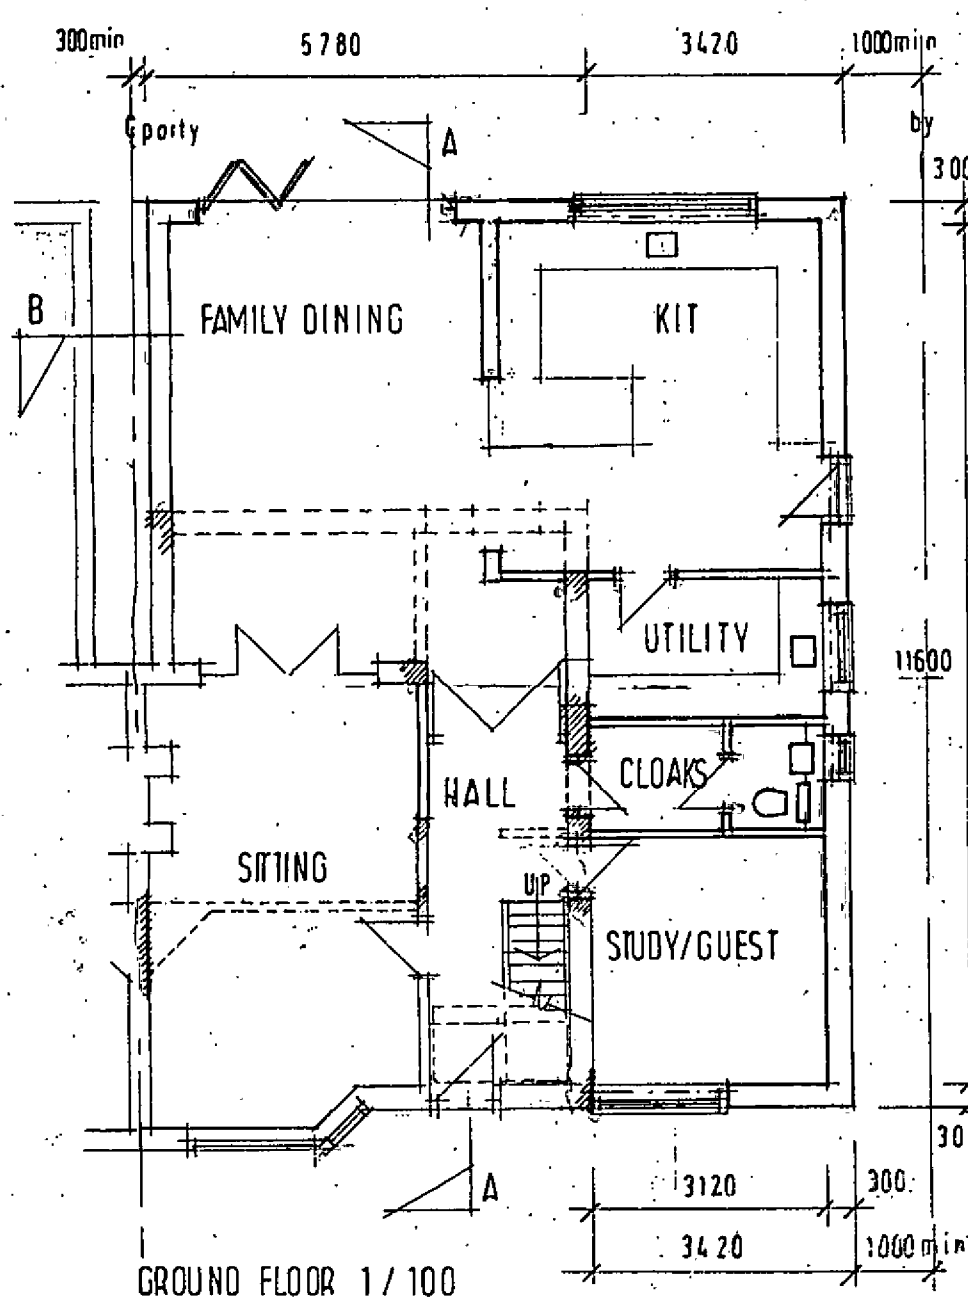

GROUND FLOOR 1/100

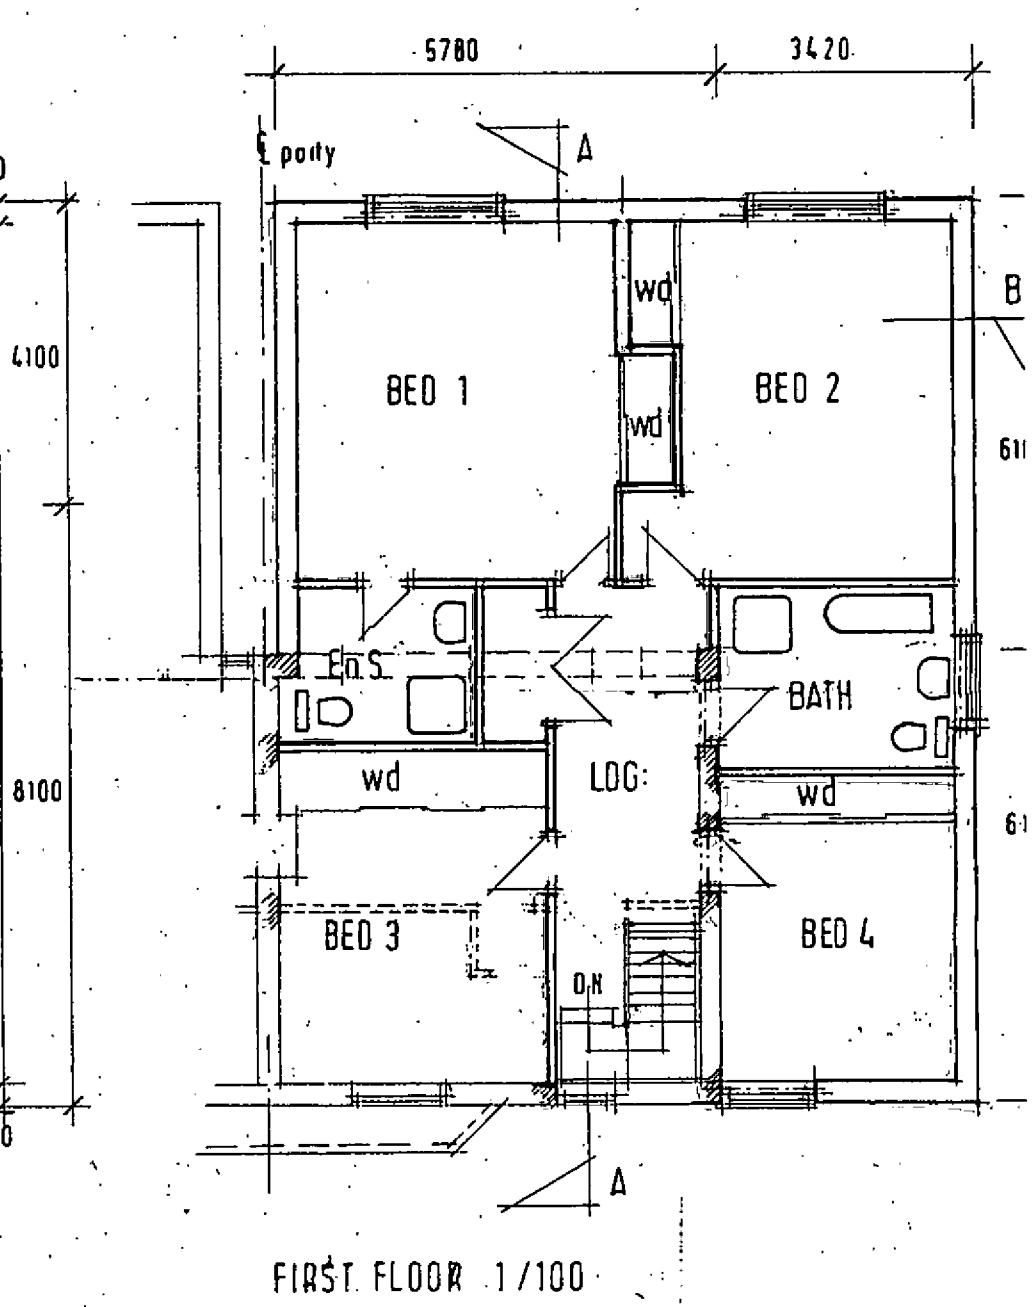

FIRST FLOOR 1/100

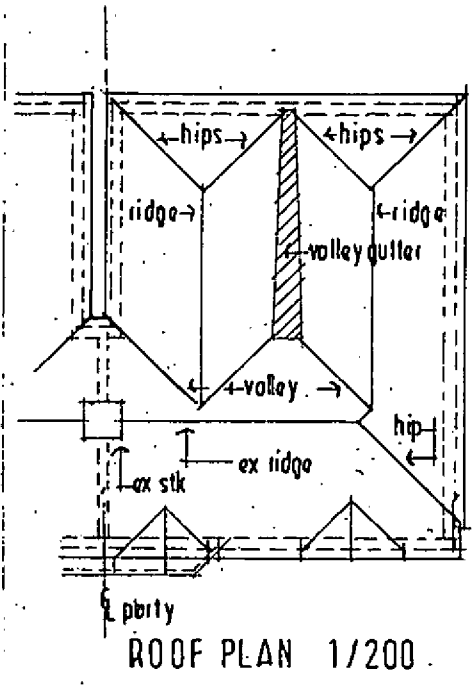

ROOF PLAN 1/200

TREVOR E. UNSTED

55-57 SEA LANE • RUSTINGTON • WEST SUSSEX • BN16 2RD Tel: 01903

Client: MR & MRS R. KUKULE
Project: 2 STOREY EXT N:1, NORTHWAY ROAD
WICK, LITTLEHAMPTON;
W/SUSSEX; BN17 7JX.

Drawing: PROPOSED
Scale: AS SHOWN Drawing No.:
Date: FEB 2019 18/4558/3
Revisions:

The contractor must check all dimensions and levels on-site as dimensions are to be scaled from drawings.
It is the contractor's responsibility to ensure compliance with statutory authority requirements, carry out works with total regard to existing and retained structure. Works and materials to latest CPD Drawing to be read in strict accordance with engineer's info where applicable.
All structural timber C16 unless otherwise noted. All structure external timber pressure impregnated with preservative, cut and swabbed with Cuprinol or similar treatment.
Local authority to witness satisfactory test on, all new and old foul/storm drainage.