


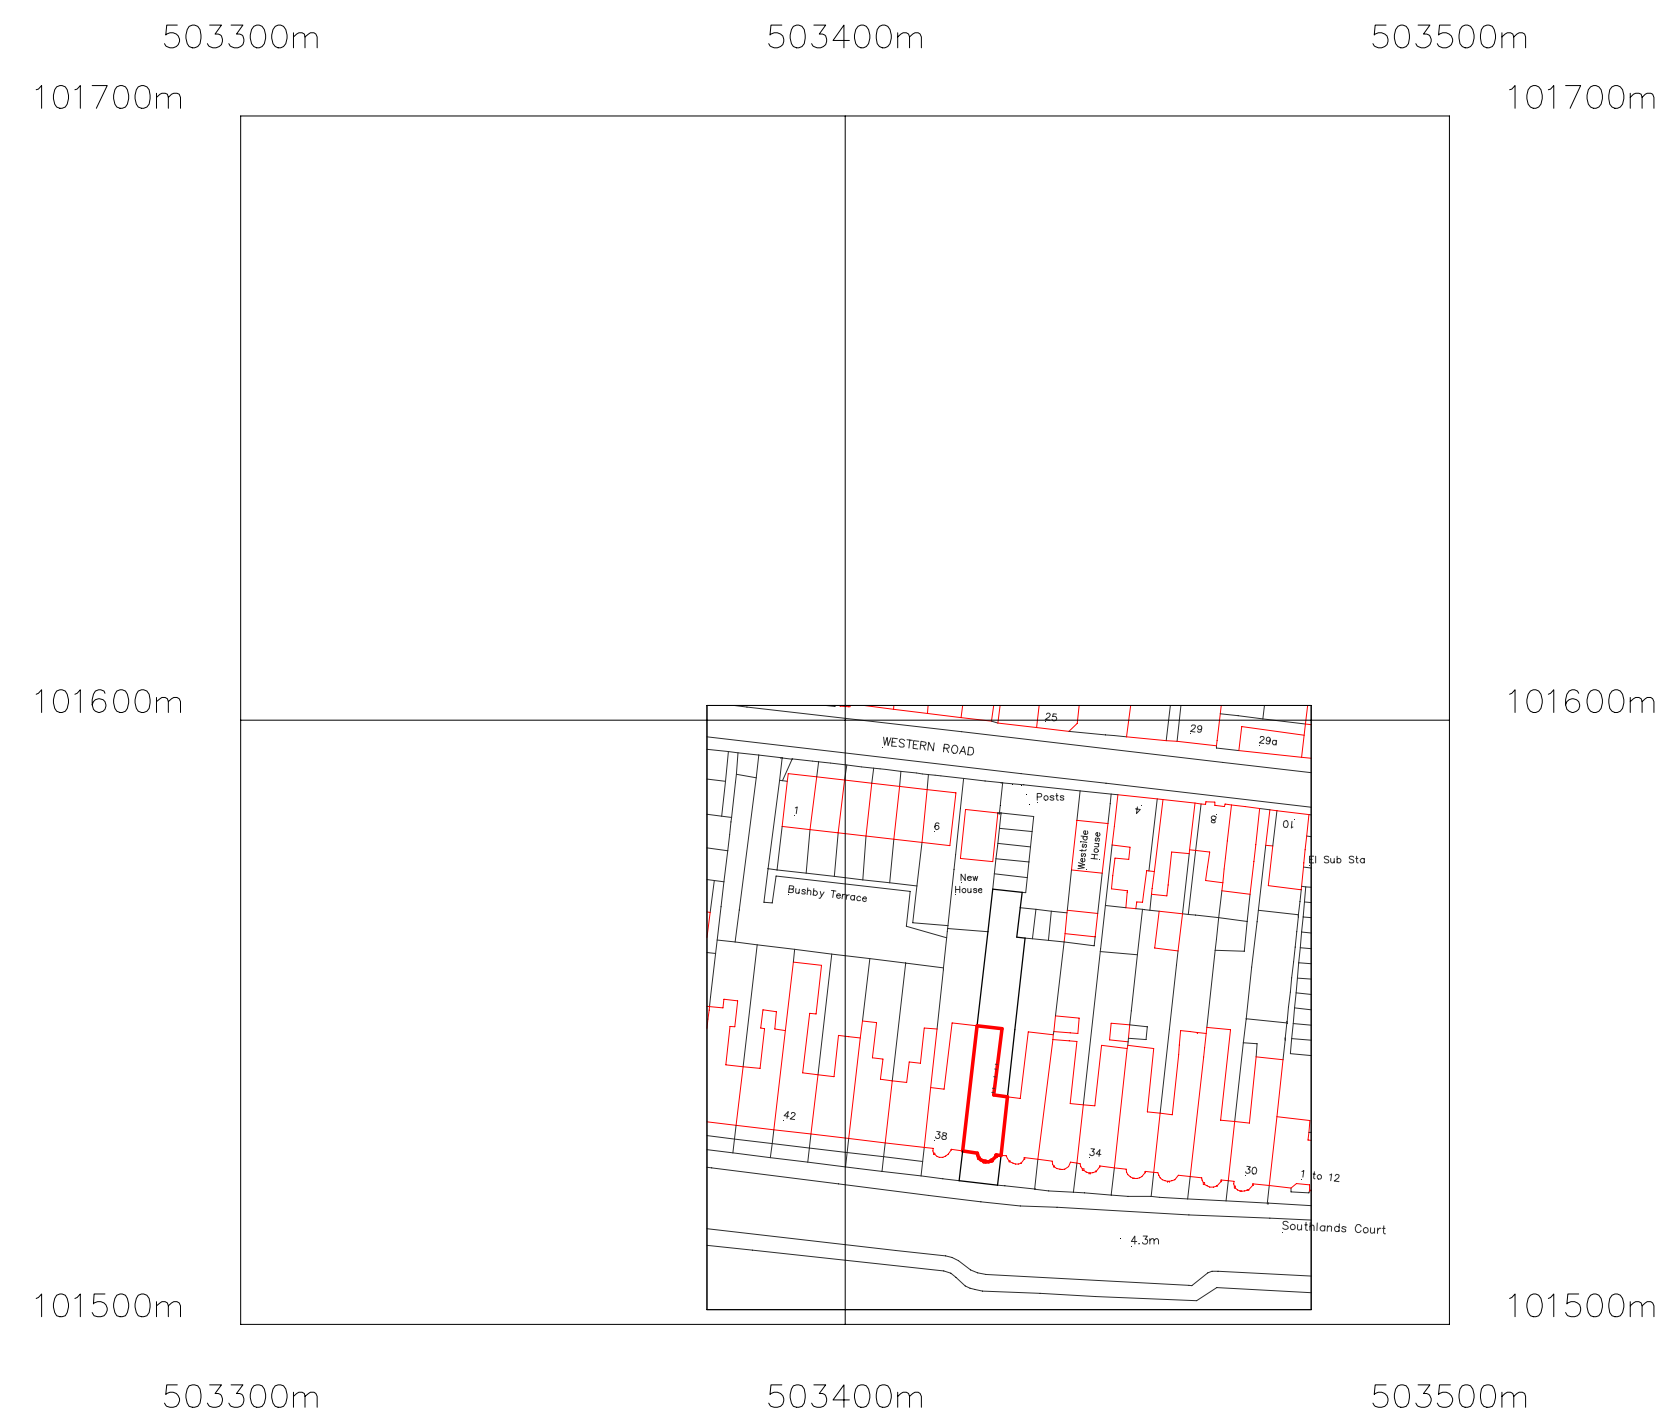


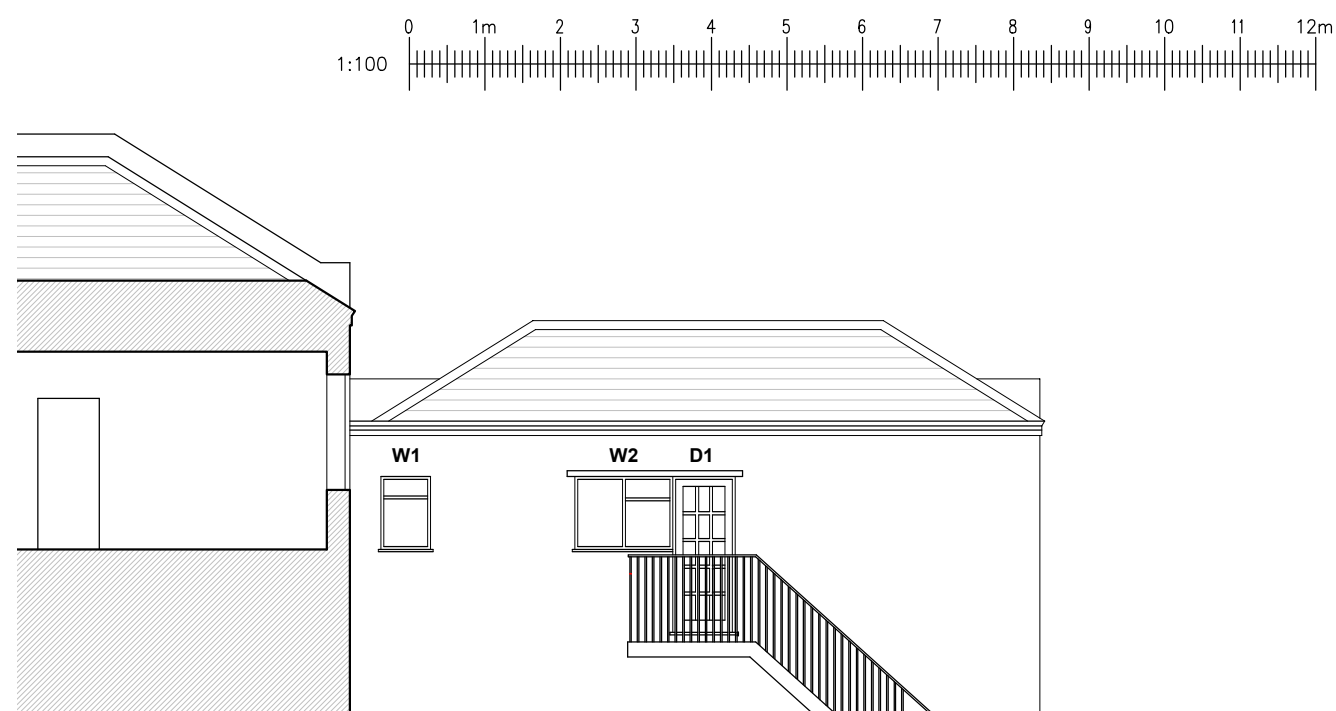


Site Location plan - 1/1250

 


Existing East Elevation of Rear Outrigger - 1/100

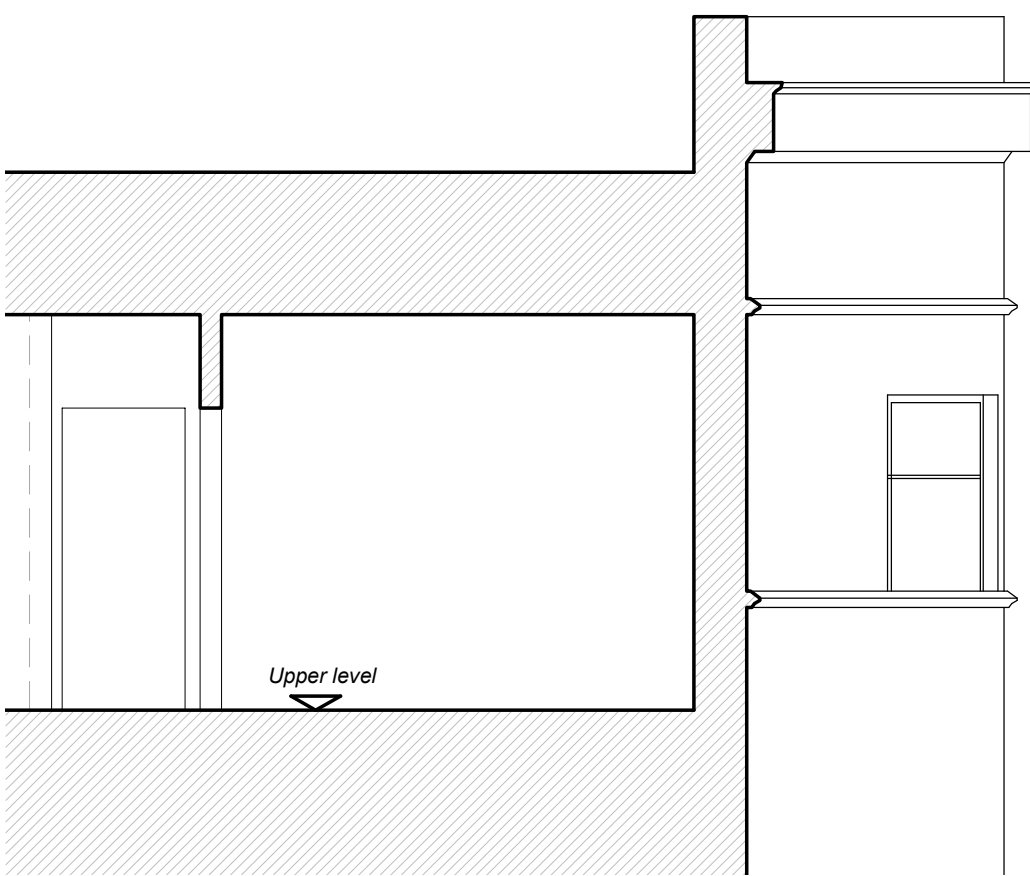


Existing Section A - A - 1/50

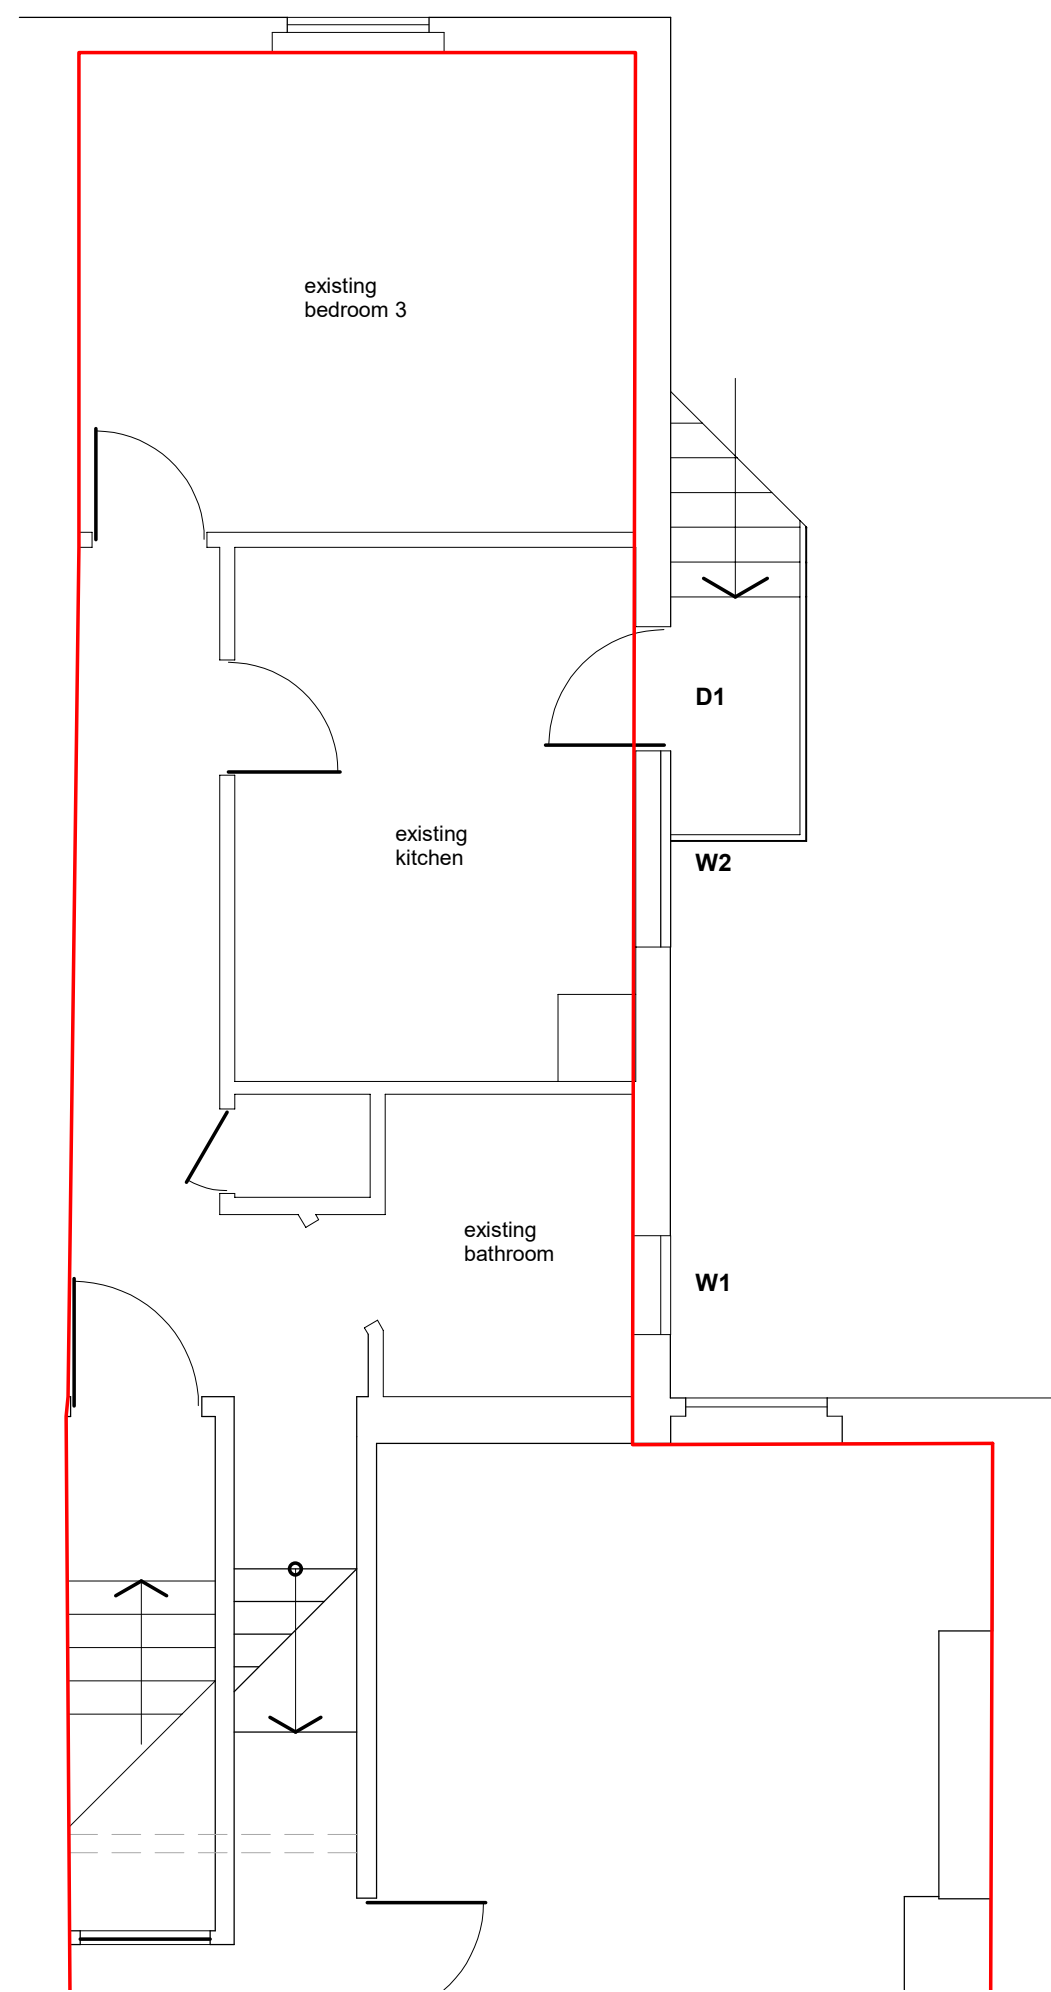



Existing Second Floor Lower Level - 1/50

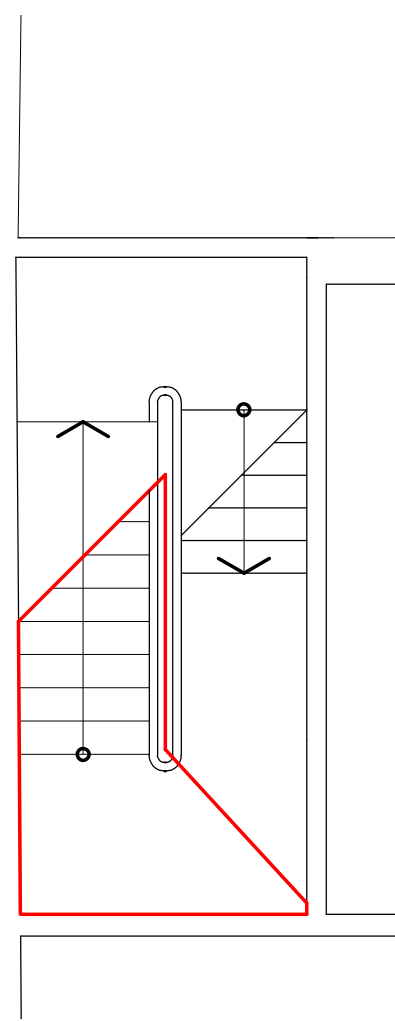



Existing First Floor Lower Landing - 1/50

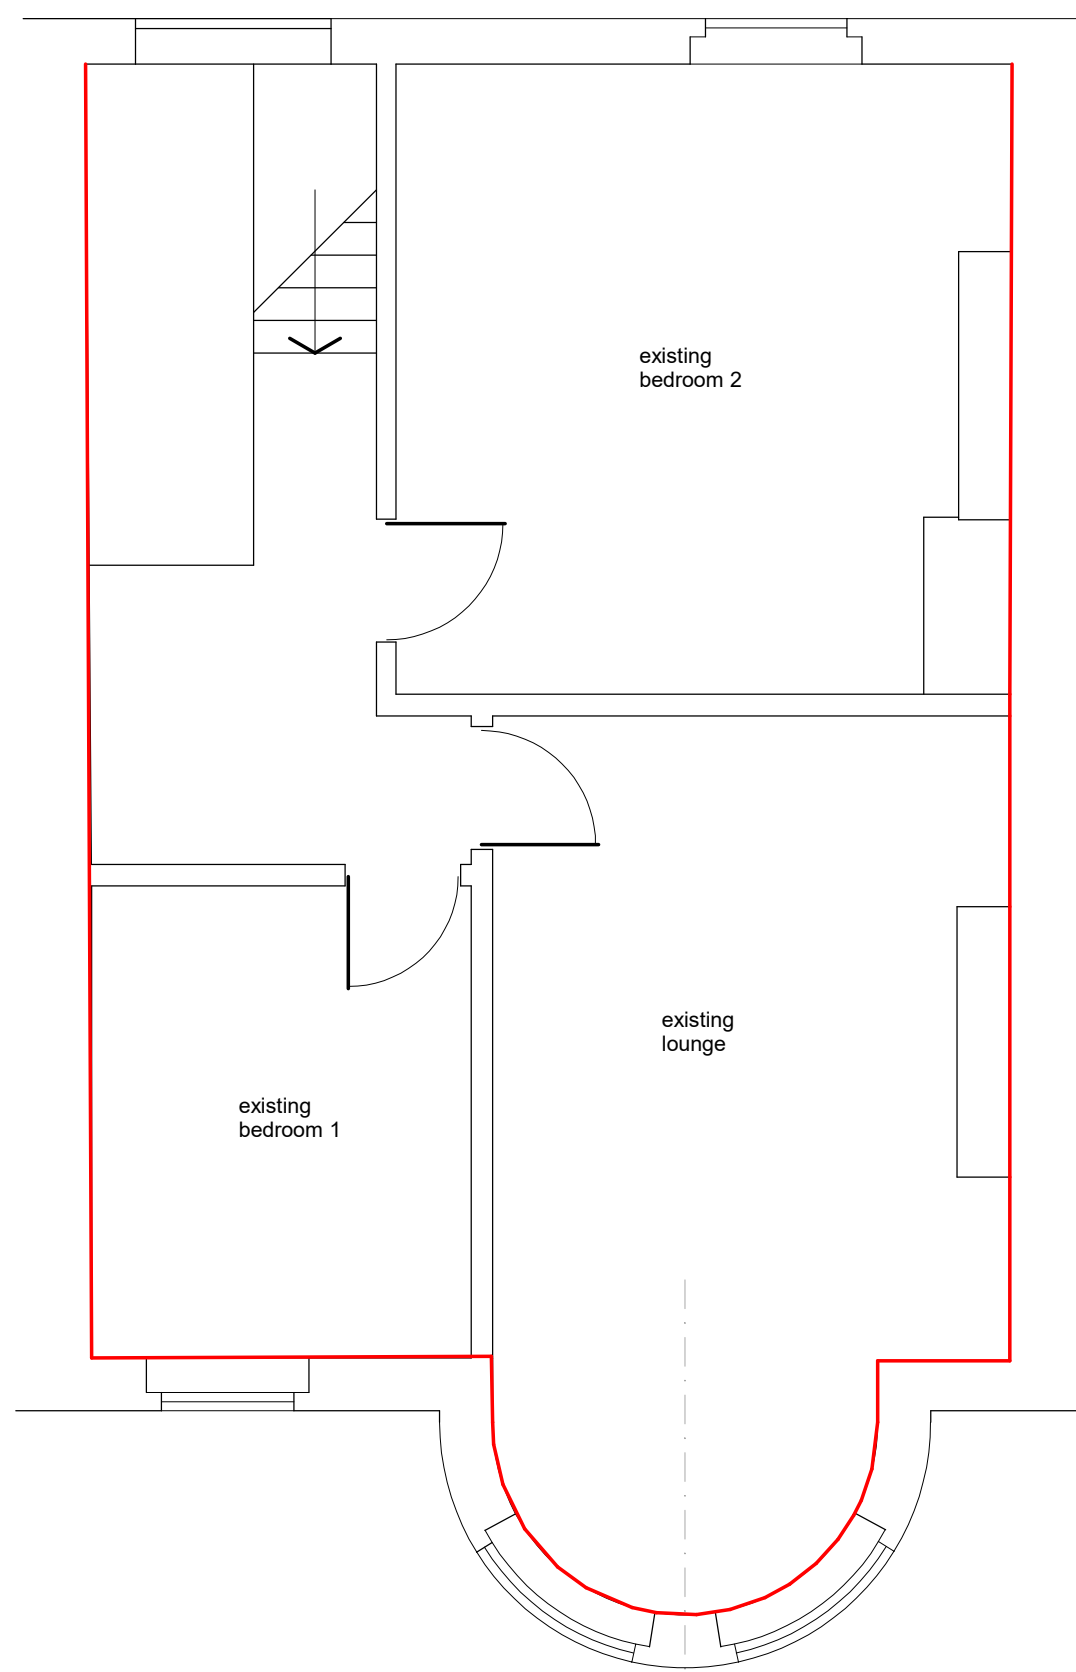

Existing Second Floor Upper Level - 1/50

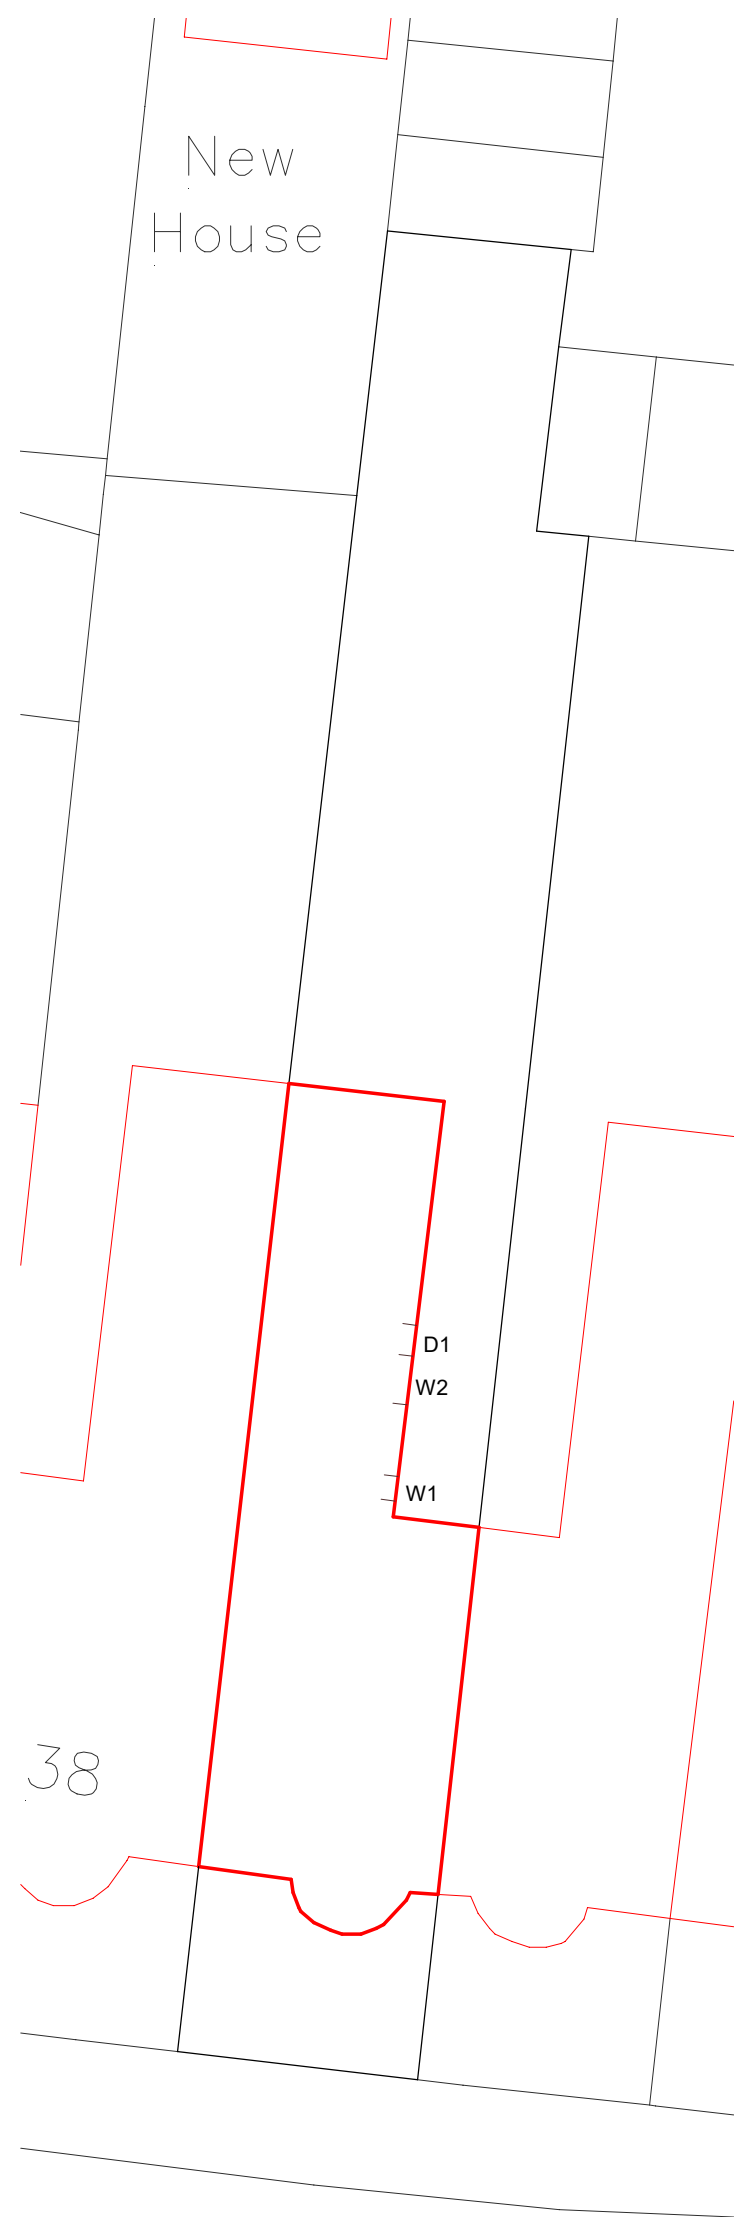 


Existing Block Plan - 1/200

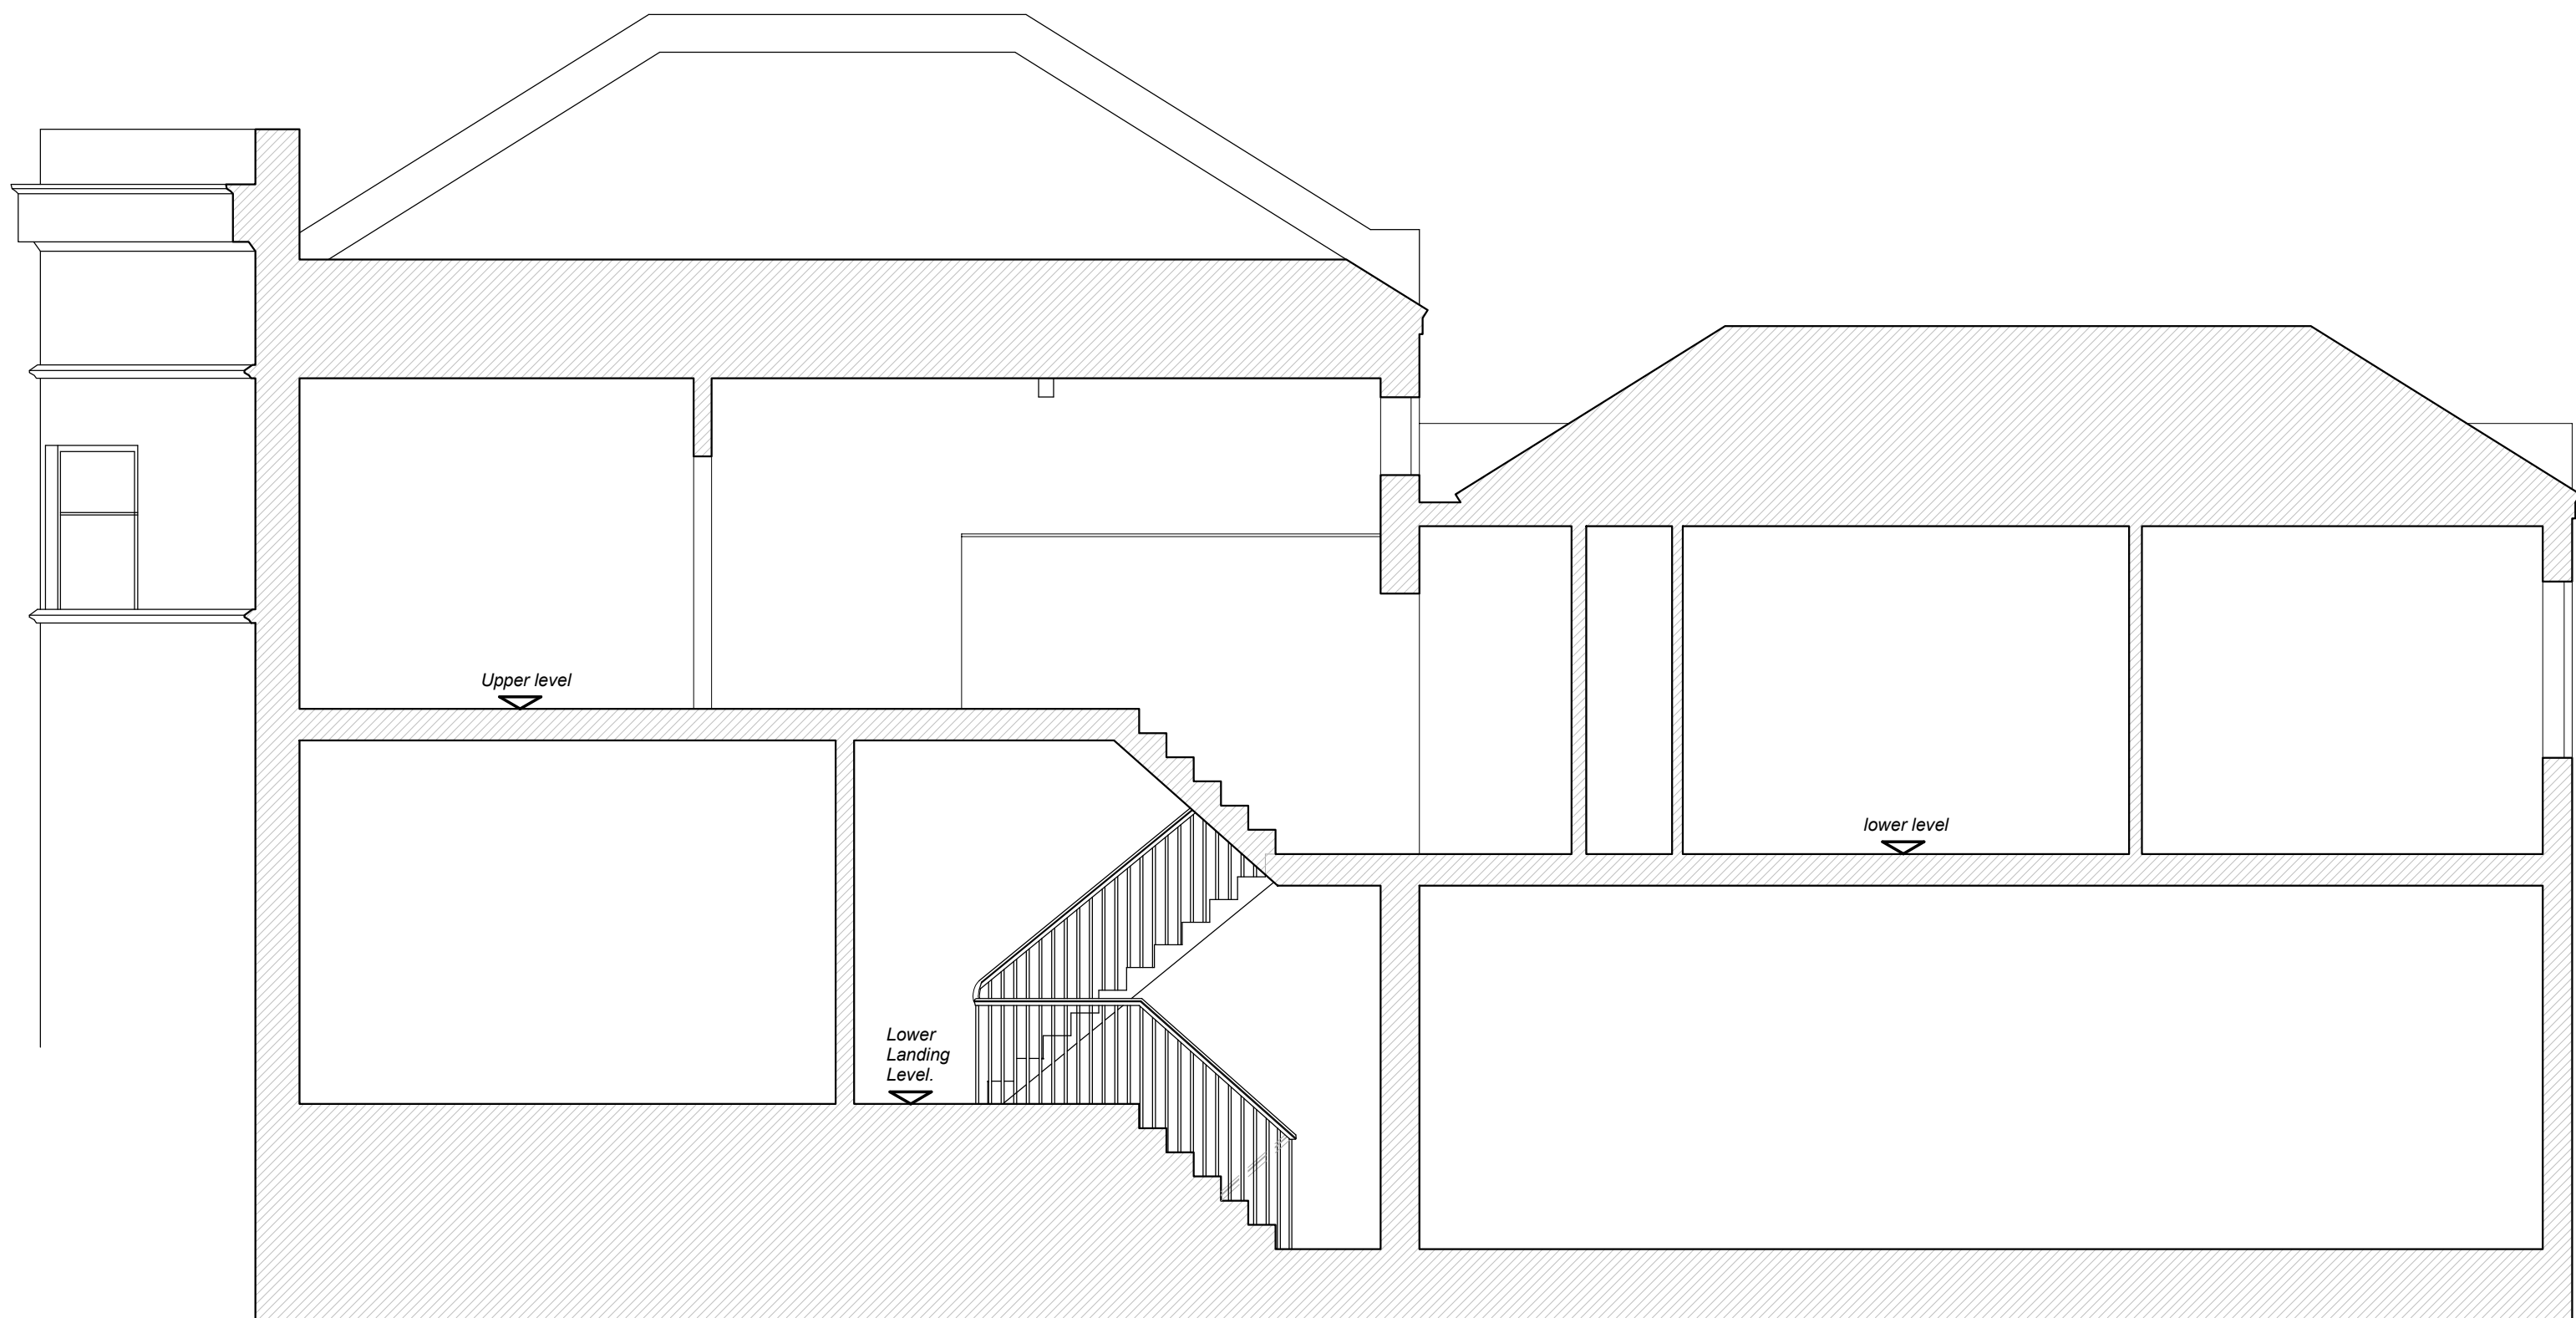 

Existing Section B - B - 1/50

Section Through Existing Balustrading - 1/5

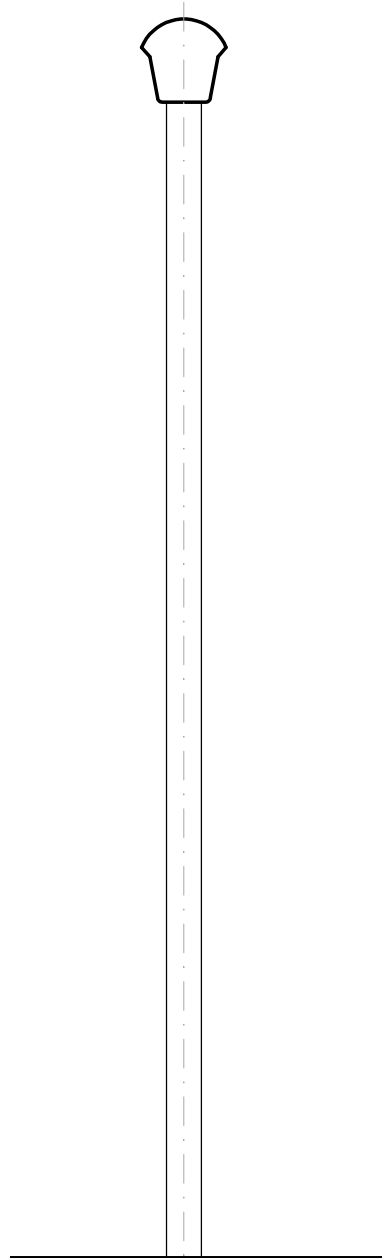

DWG No	GB/AV2/01	REV	A	SCALE	1/1250, 1/100, 1/50, 1/5 at A1	DATE	01/20	DRAWN	G.J.B	CHECKED	
DWG TITLE	Existing Plan, Section and Elevation										
CONTRACT	37C South Terrace, Littlehampton, BN17 5NU										