




FRONT WEST ELEVATION
EXISTING ELEVATIONS
Scale 1:100



SIDE SOUTH ELEVATION



REAR EAST ELEVATION

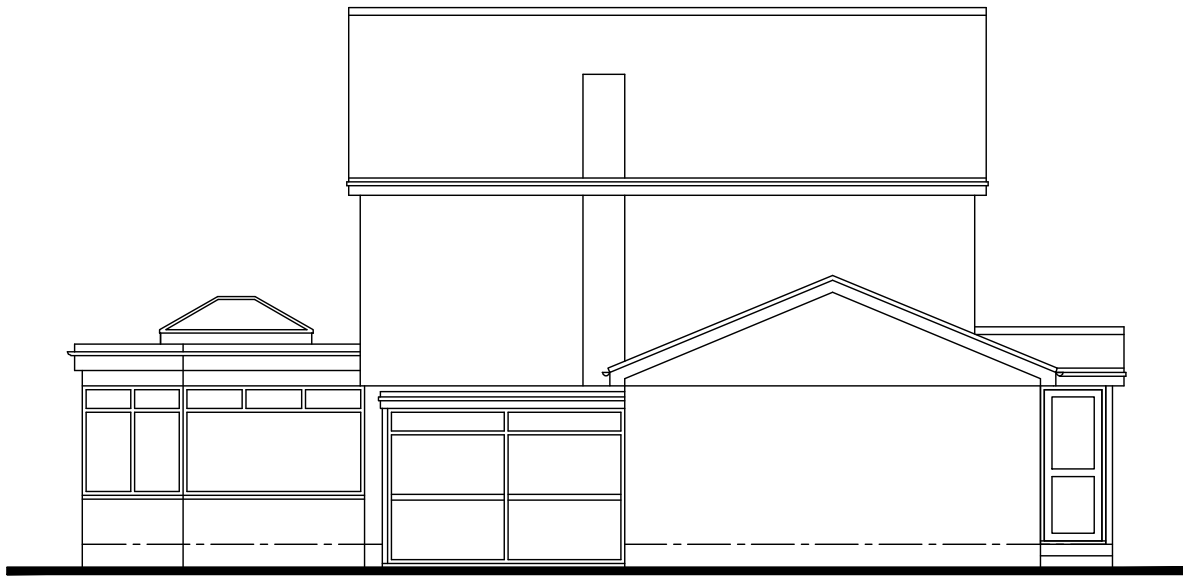

SIDE NORTH ELEVATION

No dimensions to be scaled from drawing except for planning purposes.
The contractor should check all dimensions on site.
It is the contractors responsibility to ensure compliance with Building Regulations.
C.D.M. Regs. 2015. The Client is advised of his responsibilities to appoint a Planning Supervisor under these Regs. All works to comply with the C.D.M. Regs. 2015.
The Party Wall Act. 1996 The property owner is advised of the requirements of the Act, & the requirement to serve a Party Wall Notice on any adjoining owners as required under the act.

REVISIONS:



FRONT WEST ELEVATION
PROPOSED ELEVATIONS
Scale 1:100




SIDE SOUTH ELEVATION

SCHEDULE OF MATERIALS
WALLS AT FIRST FLOOR LEVEL - EXTERNAL WEATHERBOARDING COLOUR LIGHT GREY




REAR EAST ELEVATION

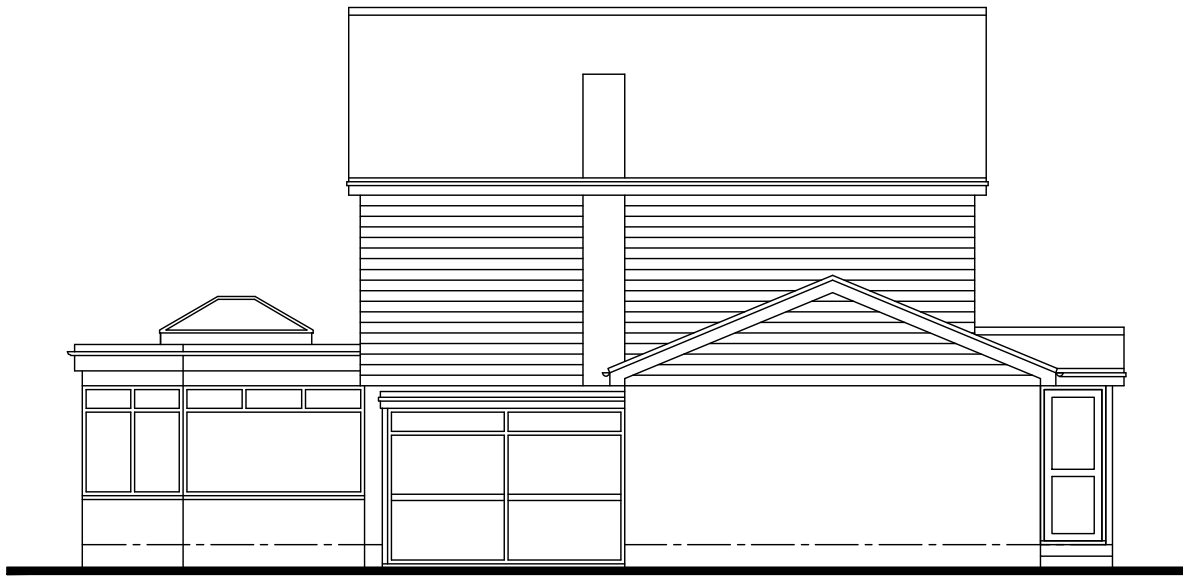

SIDE NORTH ELEVATION




BLOCK PLAN
Scale 1:500

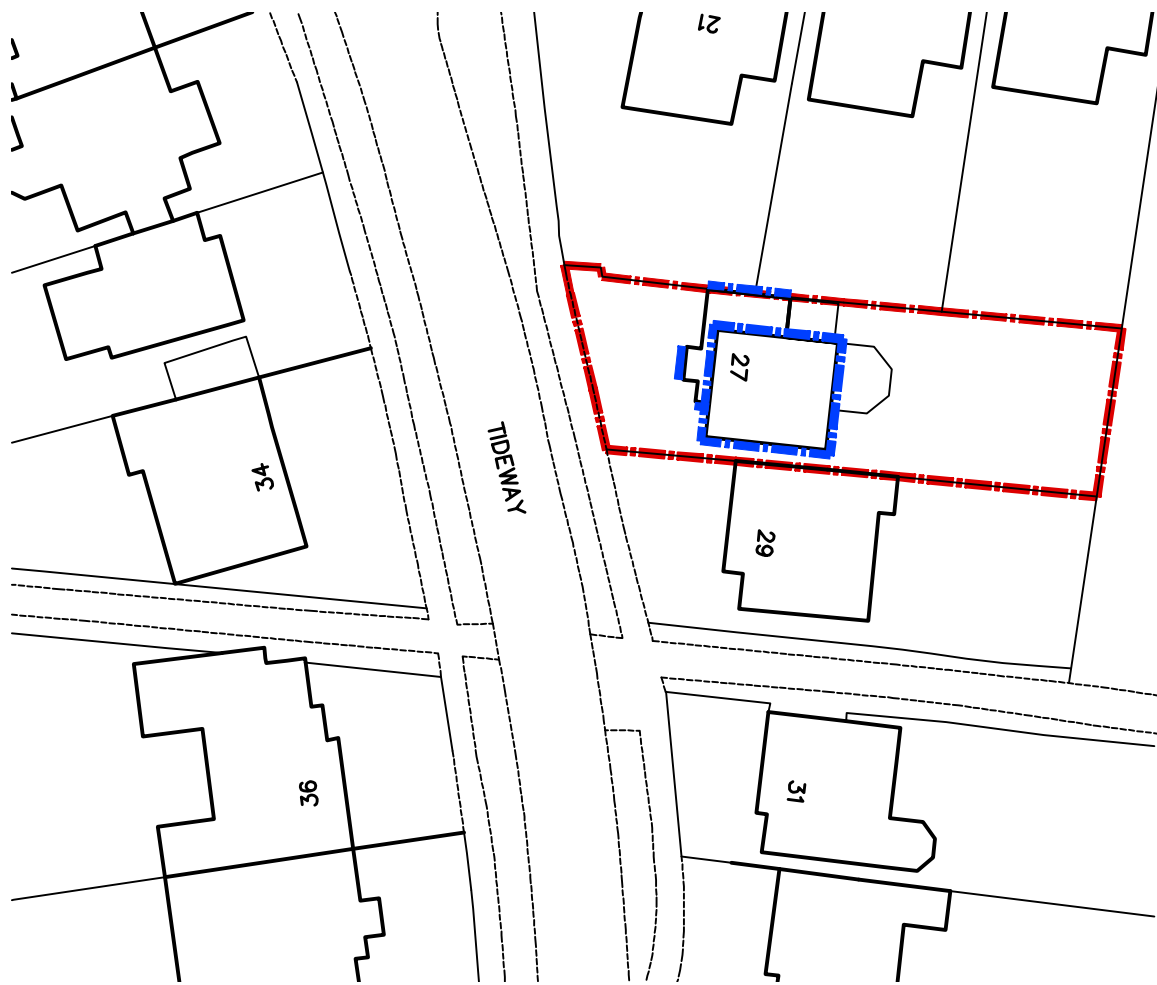

BLOCK PLAN SHOWING EXTENT OF NEW CLADDING SHOWN BLUE
Scale 1:500



LOCATION PLAN
Scale 1:1250

 

Information supplied based on Promap.
All dimensions and distances subject to an accurate site survey being undertaken.

ADCS

Architectural Design

Computer Services

30 Foxley Lane
Worthing
West Sussex
BN13 3AD
Tel: 01903 280701
E-mail:
adcs@sky.com

Client
MR D. & MRS J. BYRNE

Project
PROPOSED EXTERNAL CLADDING
27 TIDEWAY
LITTLEHAMPTON
WEST SUSSEX BN17 6PP

Drawing
EXISTING FLOOR PLANS &
ELEVATIONS

Scale	Date	Drawn
1:50 & 1:100 @ A1	05.03.20	TP

Drawing No.	Revision

1441/P01