




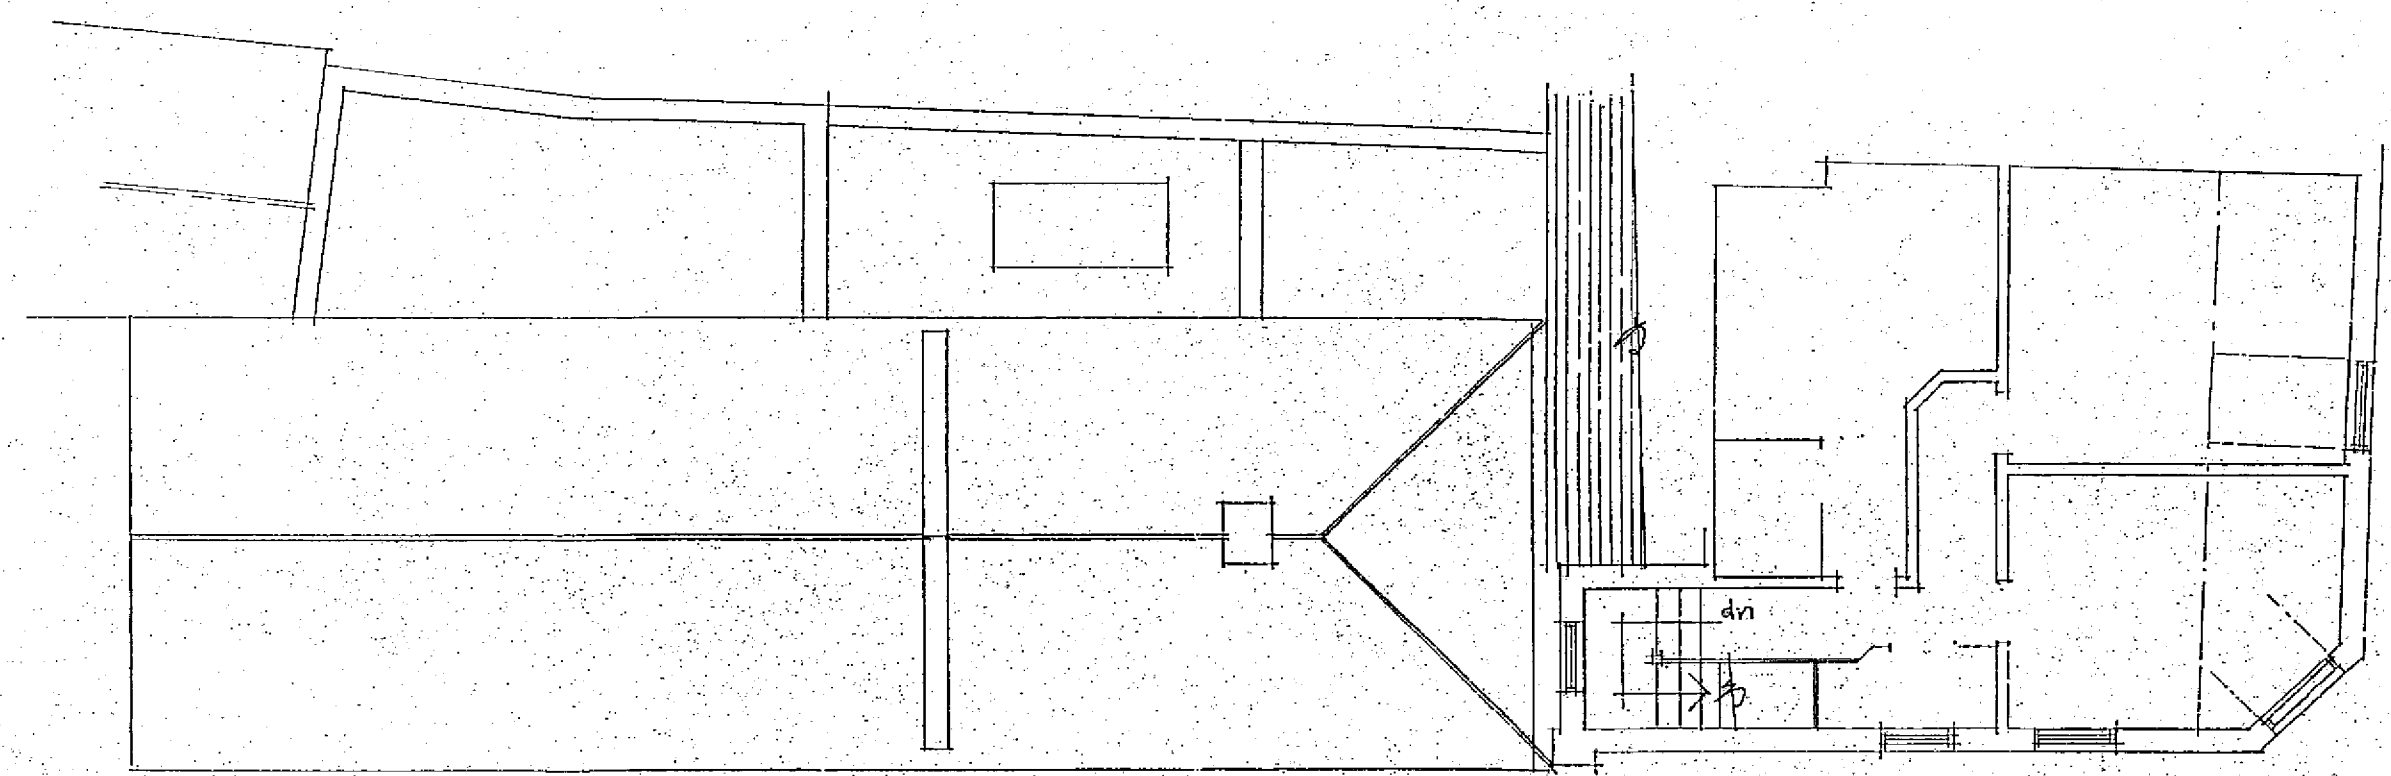


second floor plan

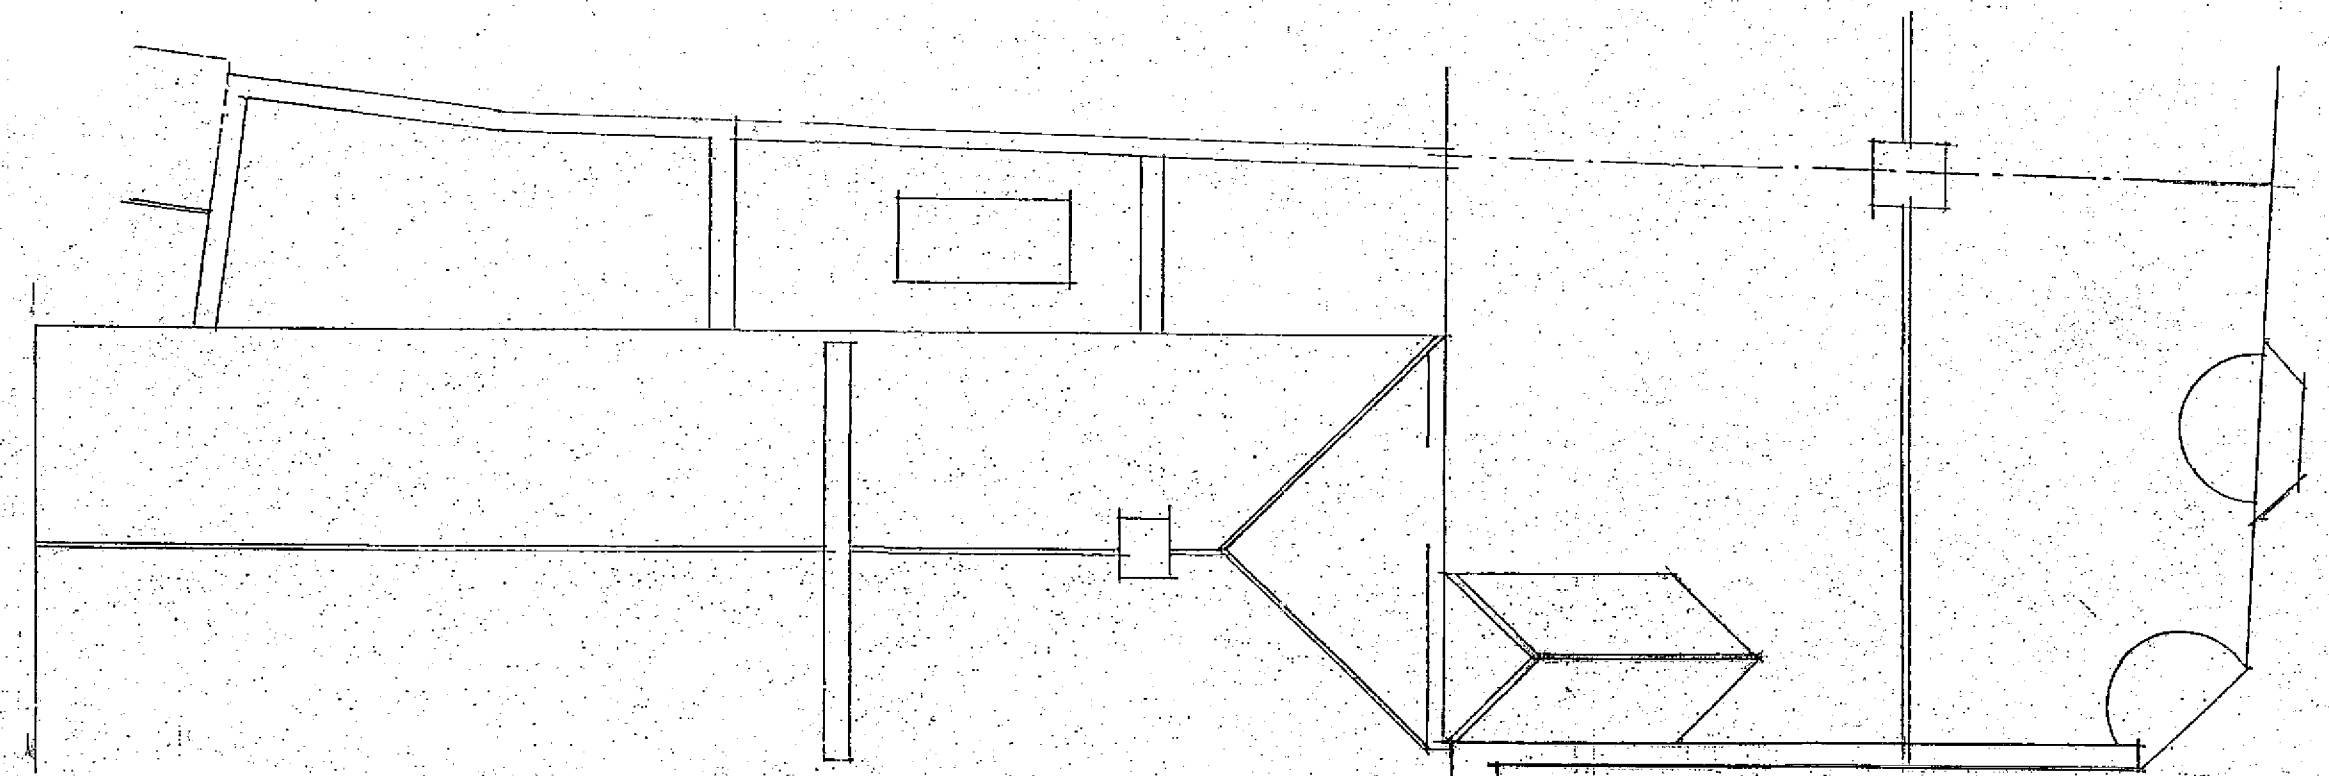


roof plan

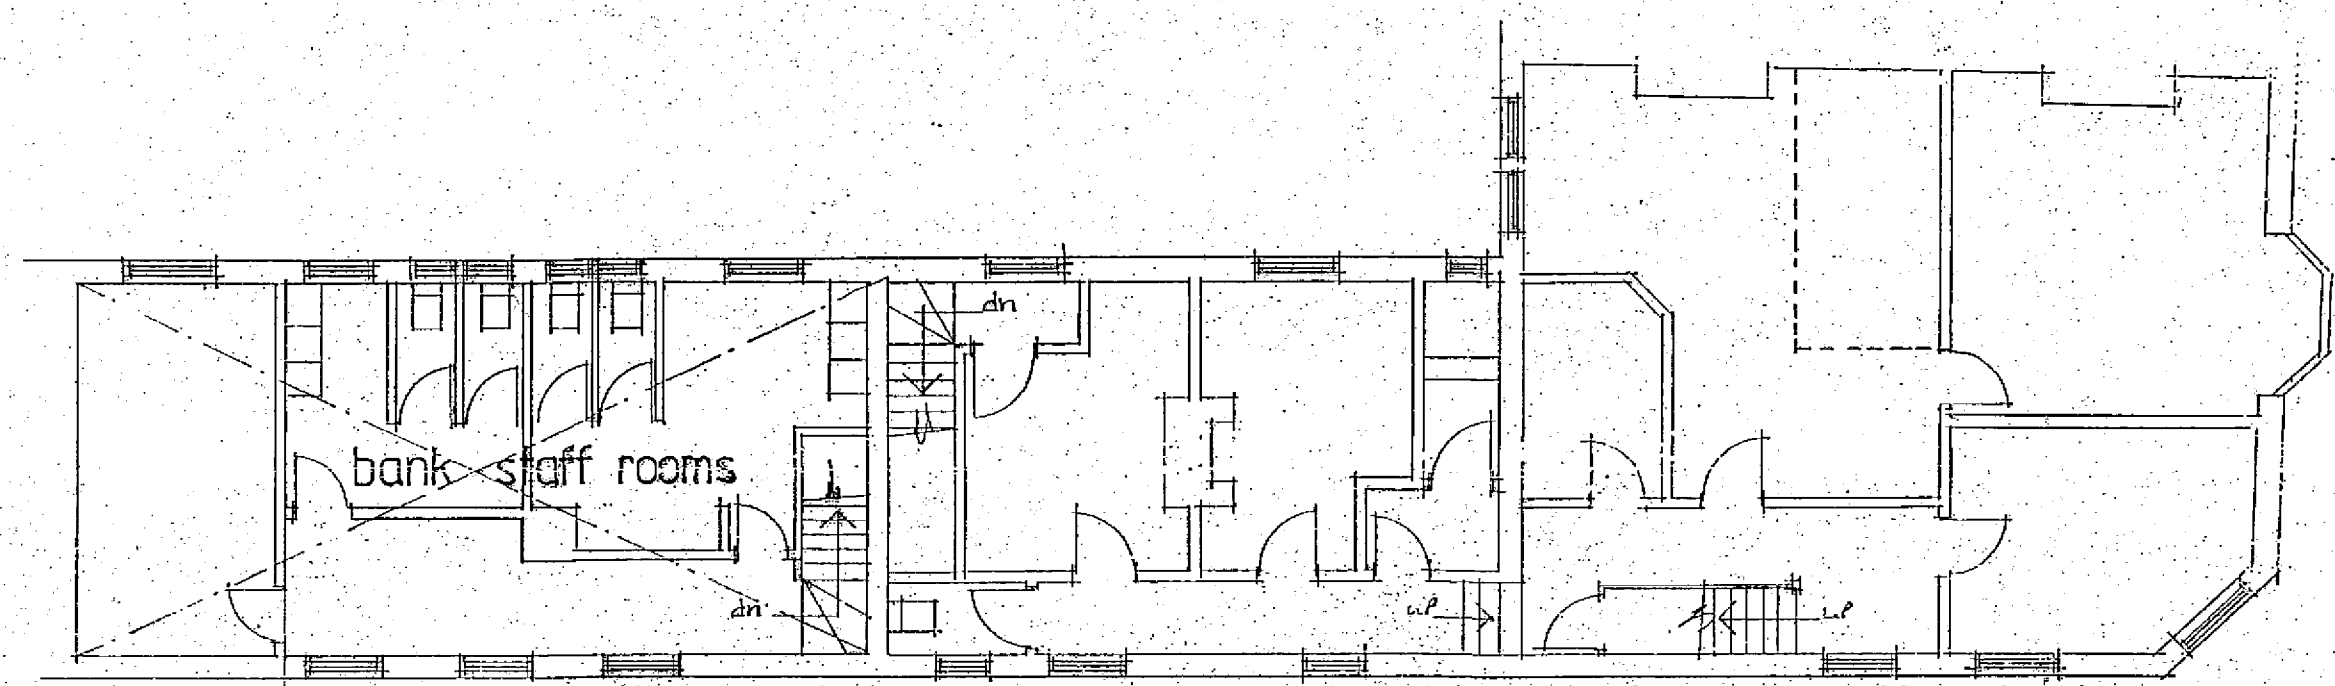

first floor plan

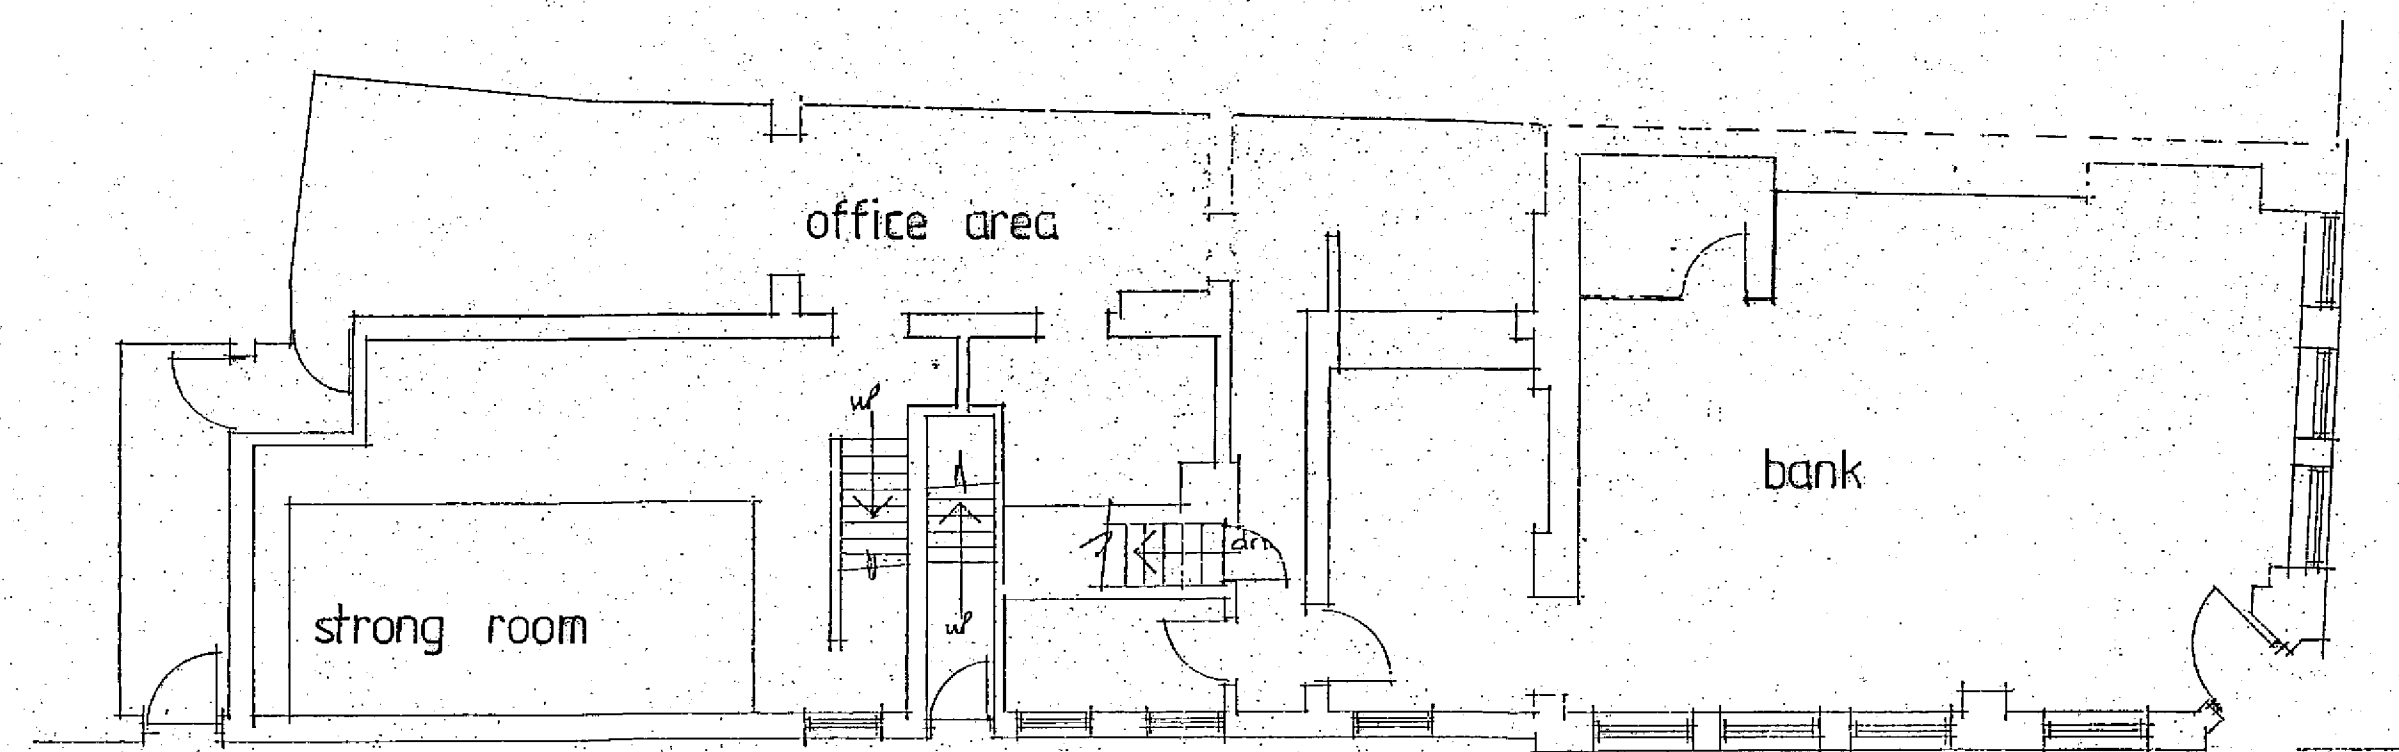

ground floor plan

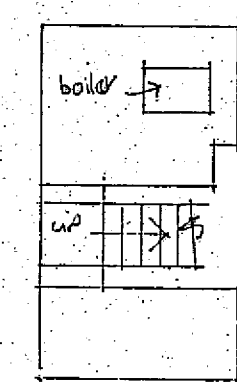

basement


Architectural Designs Bank Chambers 29, High Street Ewell, Surrey, KT17 1SB. Telephone: 0800 331 7732
Project: 40 To Wren St. Liphropton
Title: Dynamics as residues
Scale: 1:100
Date: December 2014
Drawing No: 1412-1793