



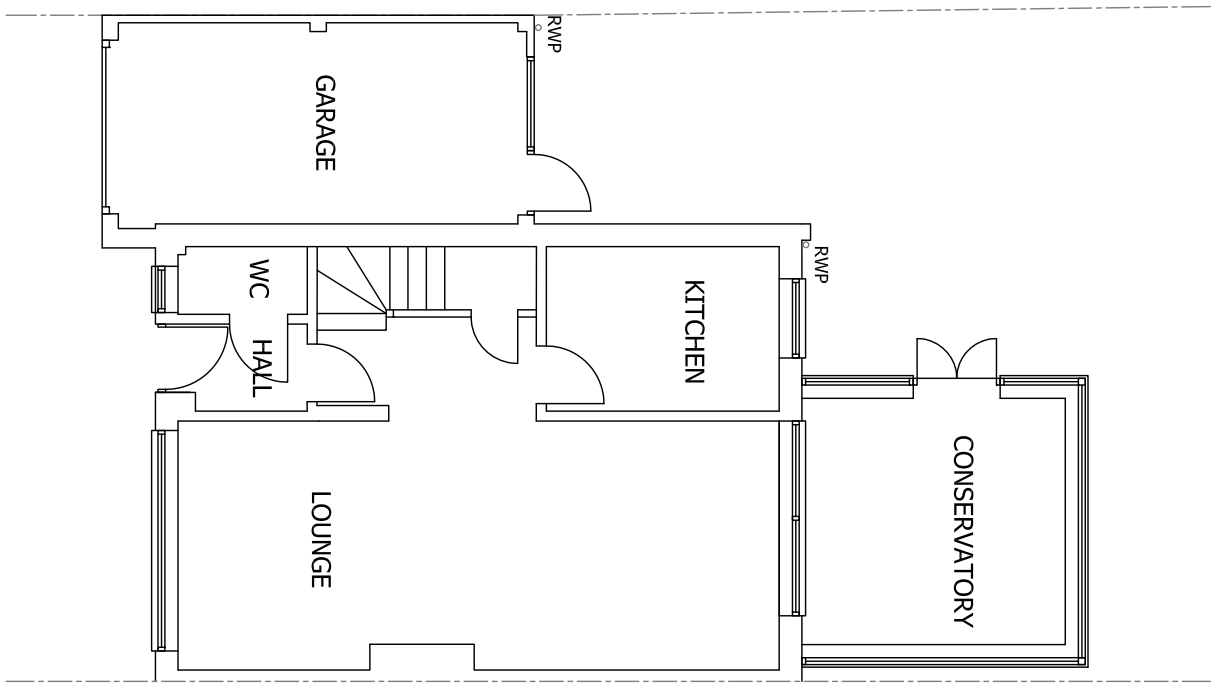


Existing Ground Floor Plan
Scale 1:100

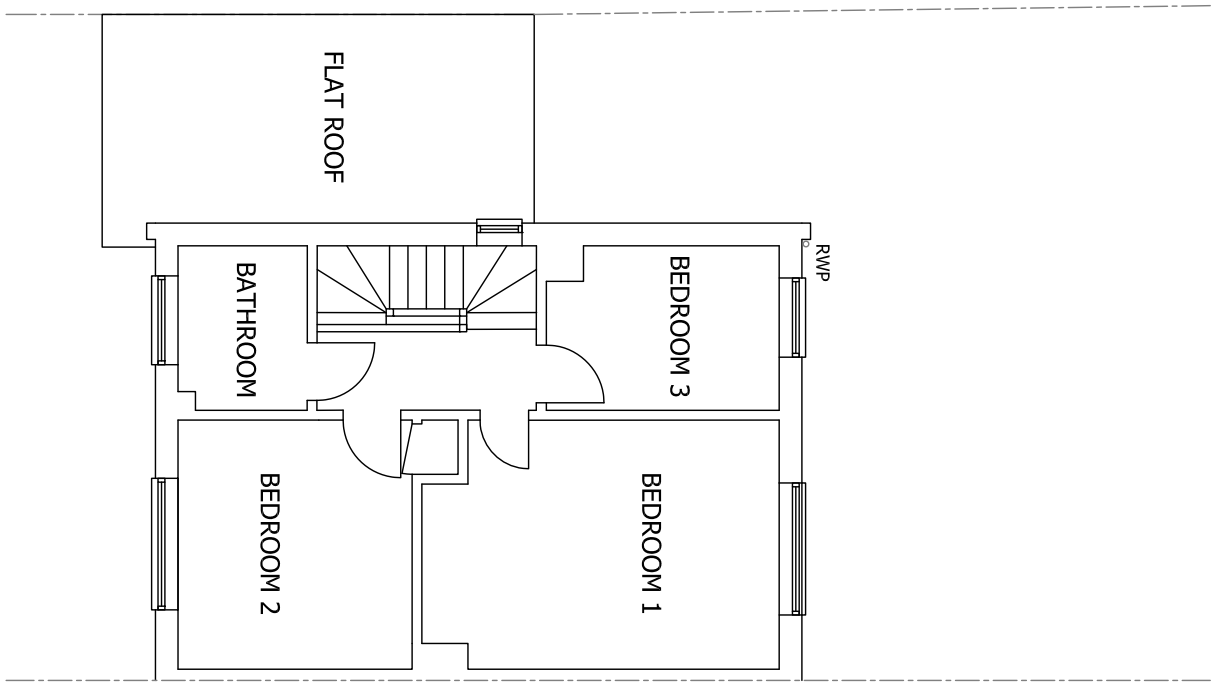

Existing First Floor Plan
Scale 1:100




Existing Rear Elevation
Scale 1:100

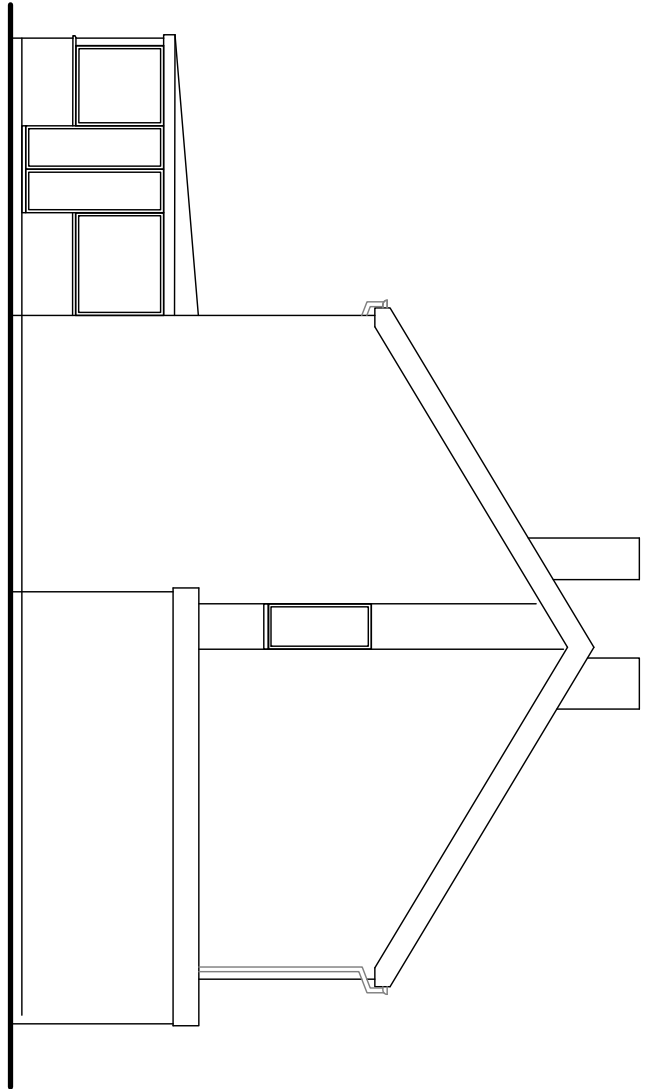


Existing Side Elevation
Scale 1:100




Existing Front Elevation
Scale 1:100

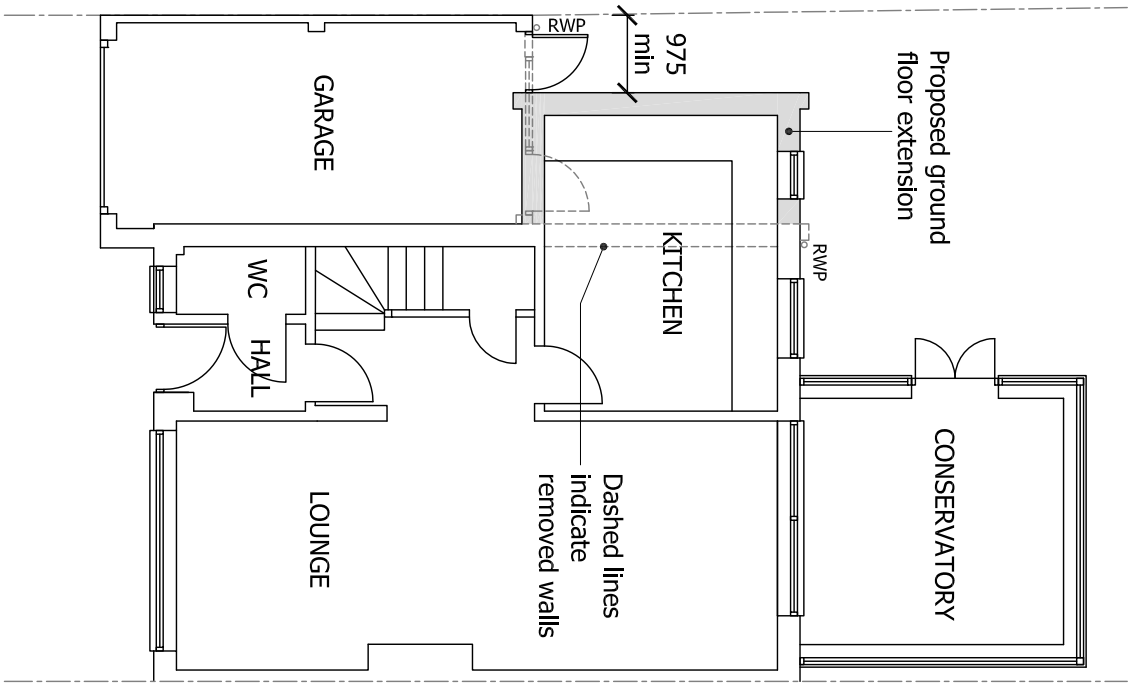


Proposed Ground Floor Plan
Scale 1:100

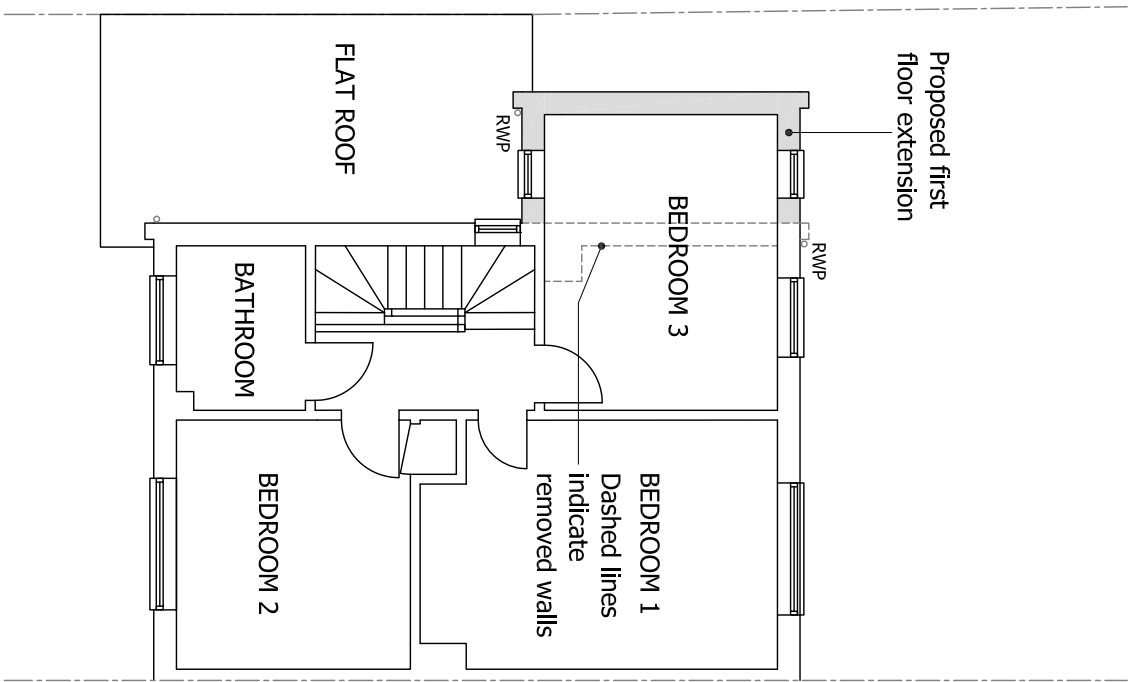


Proposed First Floor Plan
Scale 1:100

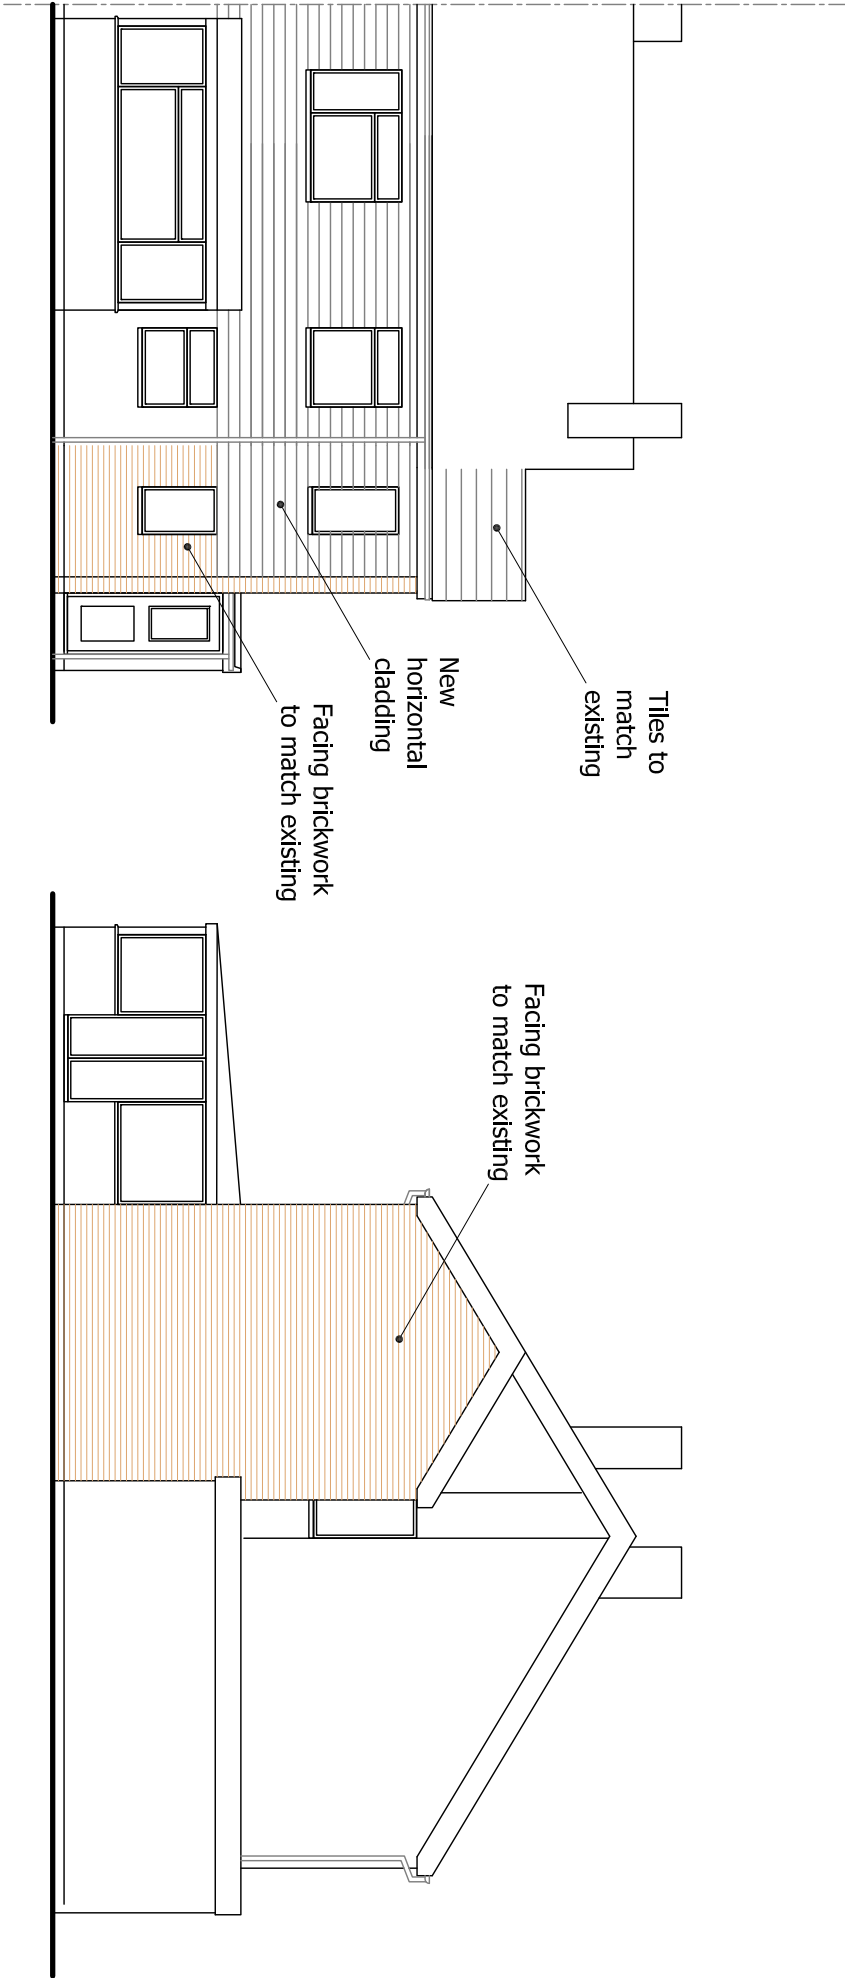

Proposed Rear Elevation
Scale 1:100

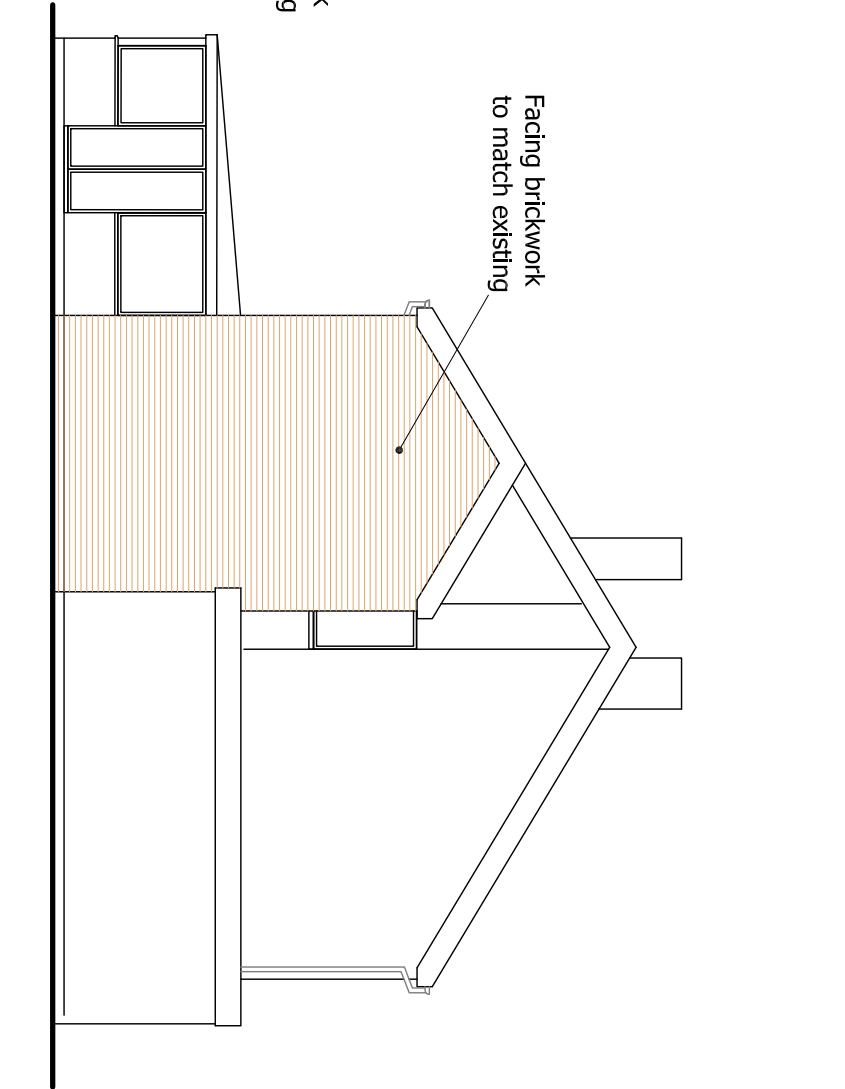

Proposed Side Elevation
Scale 1:100

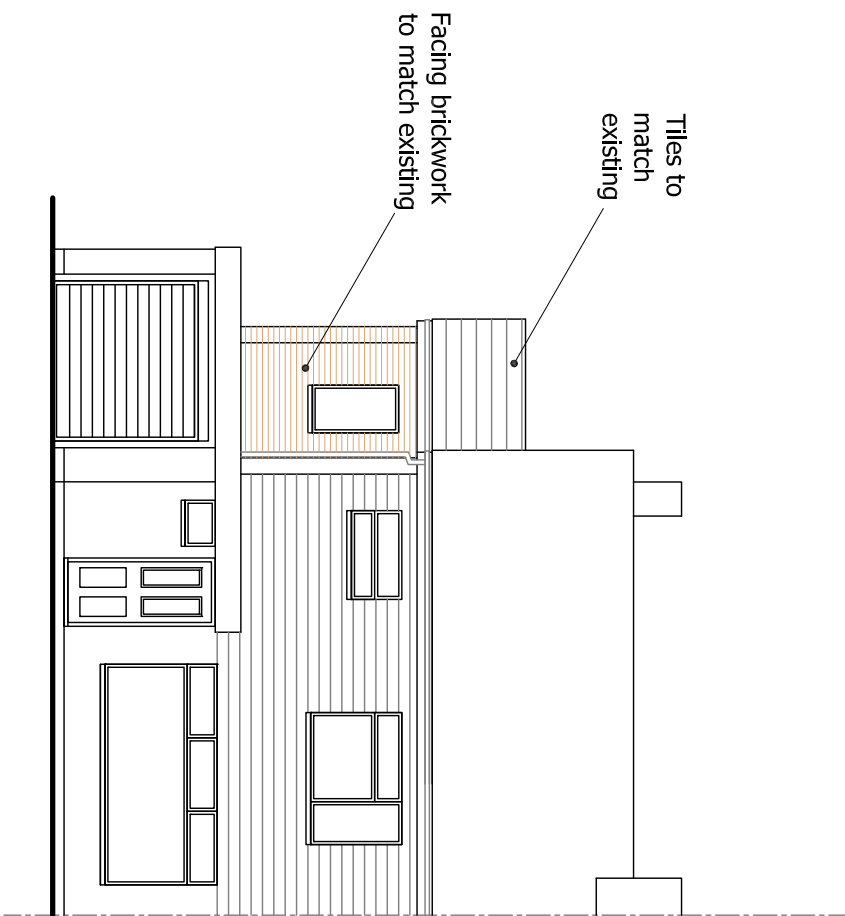


Proposed Front Elevation
Scale 1:100



Client			
Mrs J Burdfield			
Job Title			
20 Holly Drive, Wick, Littlehampton BN17 6LB			
Drawing Title			
Existing and Proposed Layout Plans & Elevations			
Drawing No.			
4359/01			Revision
C			
Scale	Date	Drawn By	Checked By
1:100 @ A1	24.01.19	DS	

C	04.03.19	Distance to boundary added	DS
B	26.05.19	Planning submission	DS
A	23.01.19	Elevations added	DS
REV.	DATE	DESCRIPTION	BY

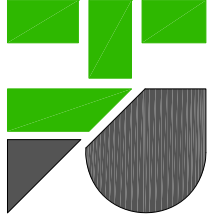

HEAD, ROBERTS & ASSOCIATES

1 Station Terrace
Shawford, Harnes,
SO21 2BN
Tel: 01592 711111