



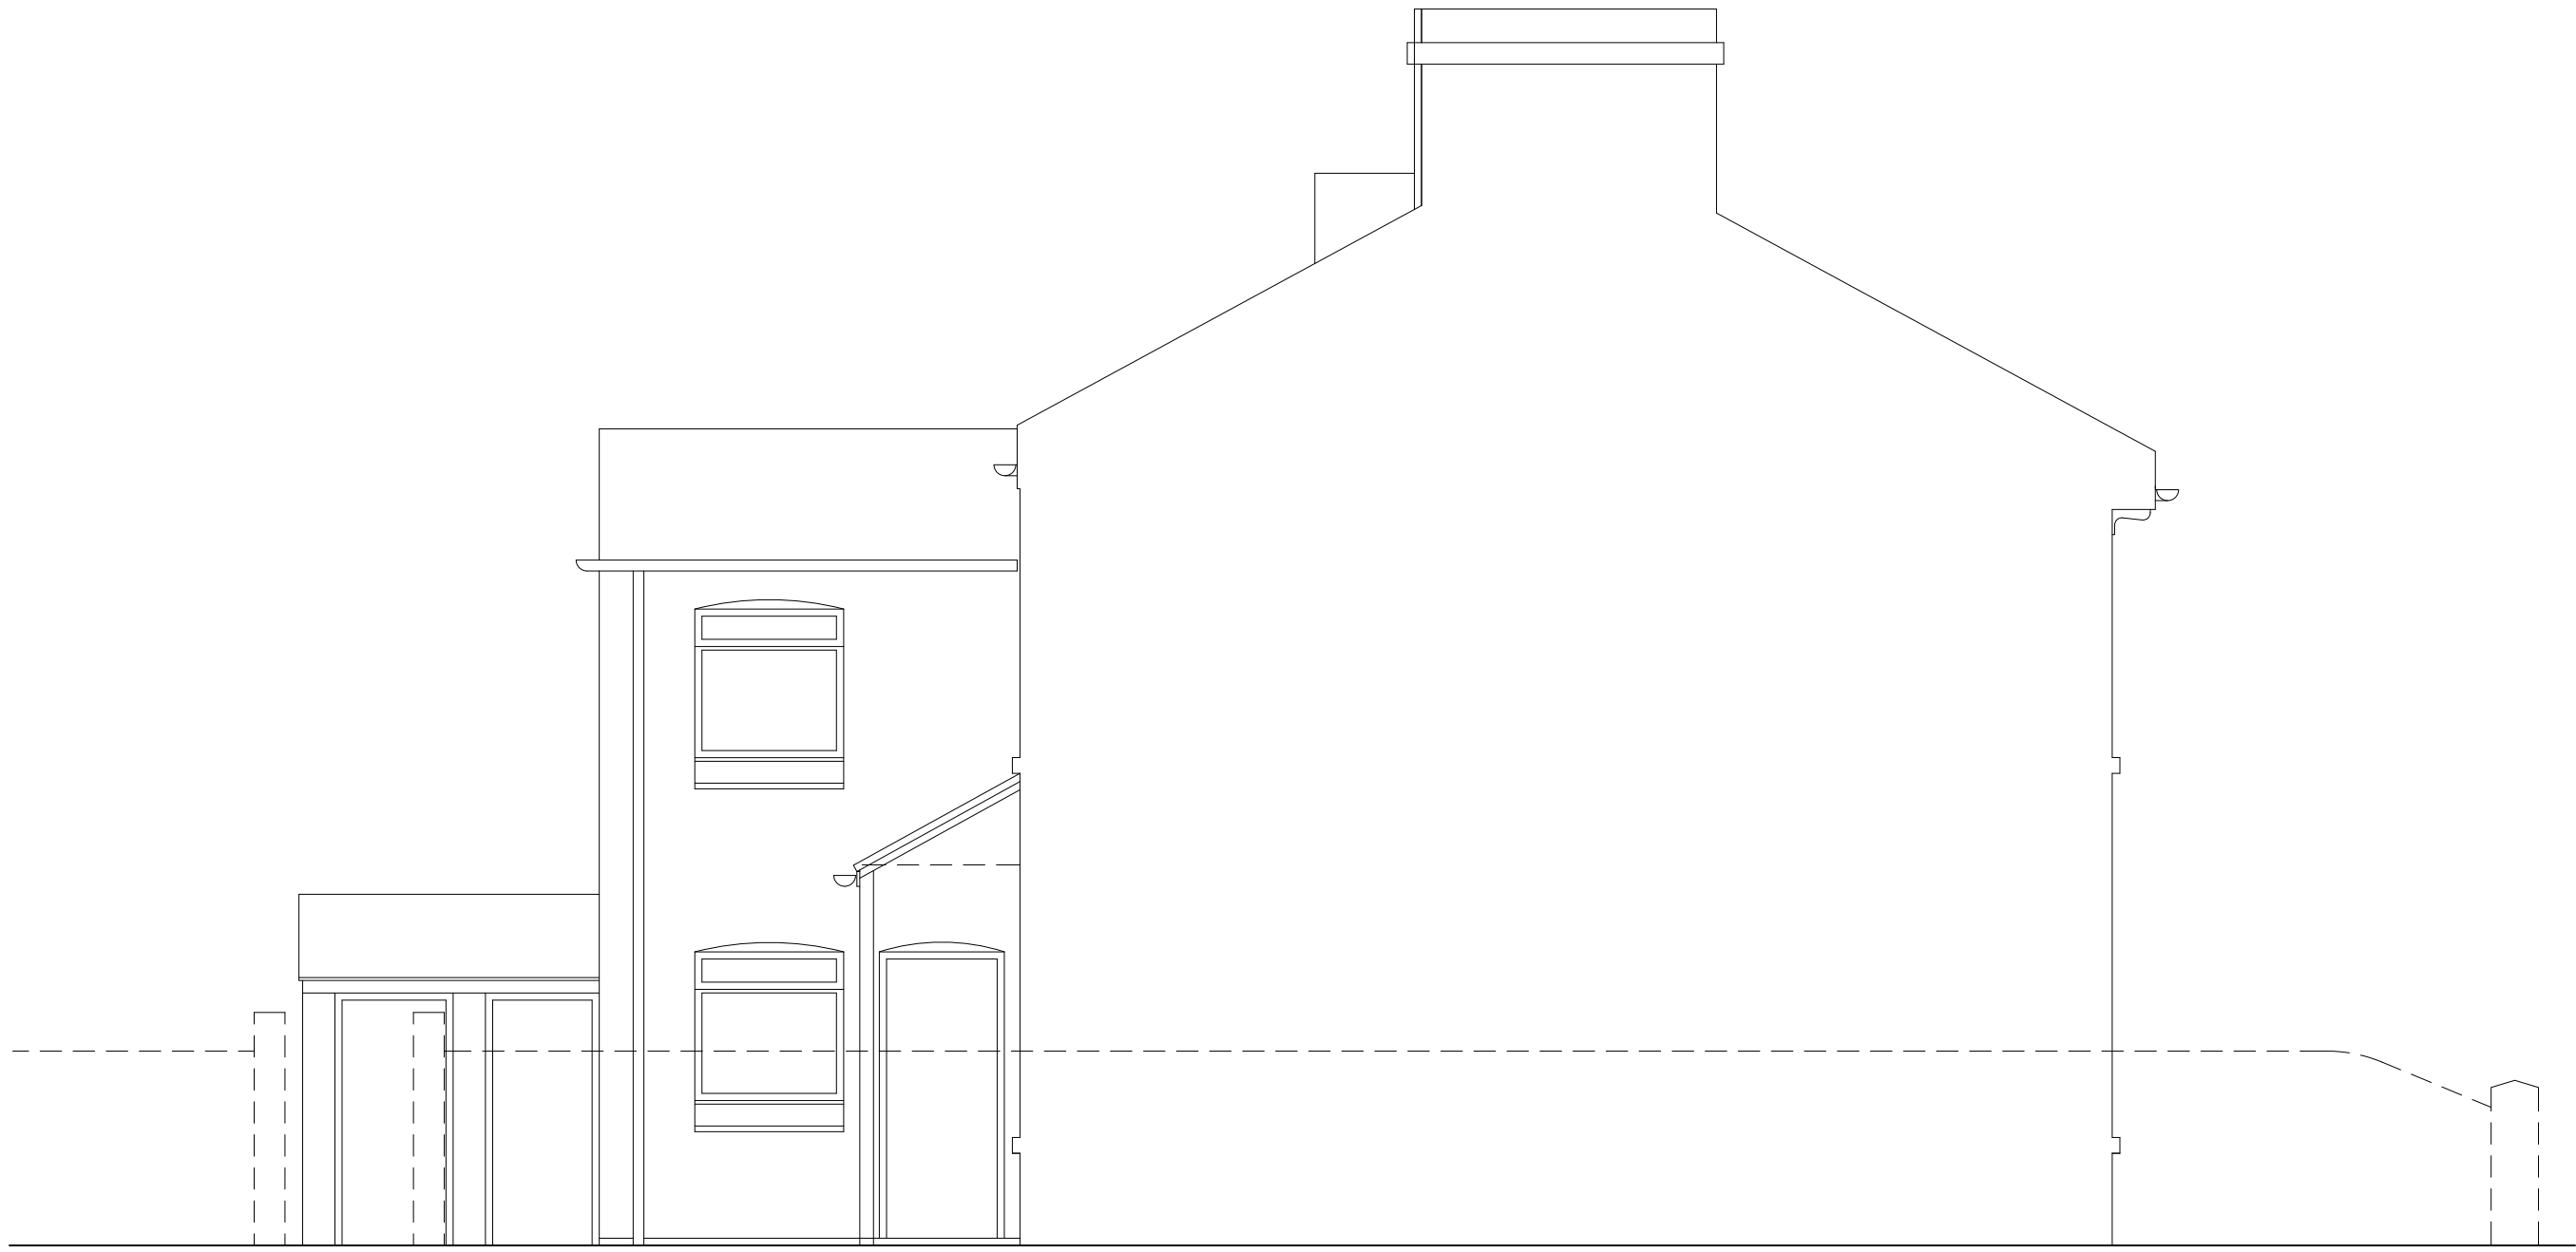

North elevation
Scale 1:50

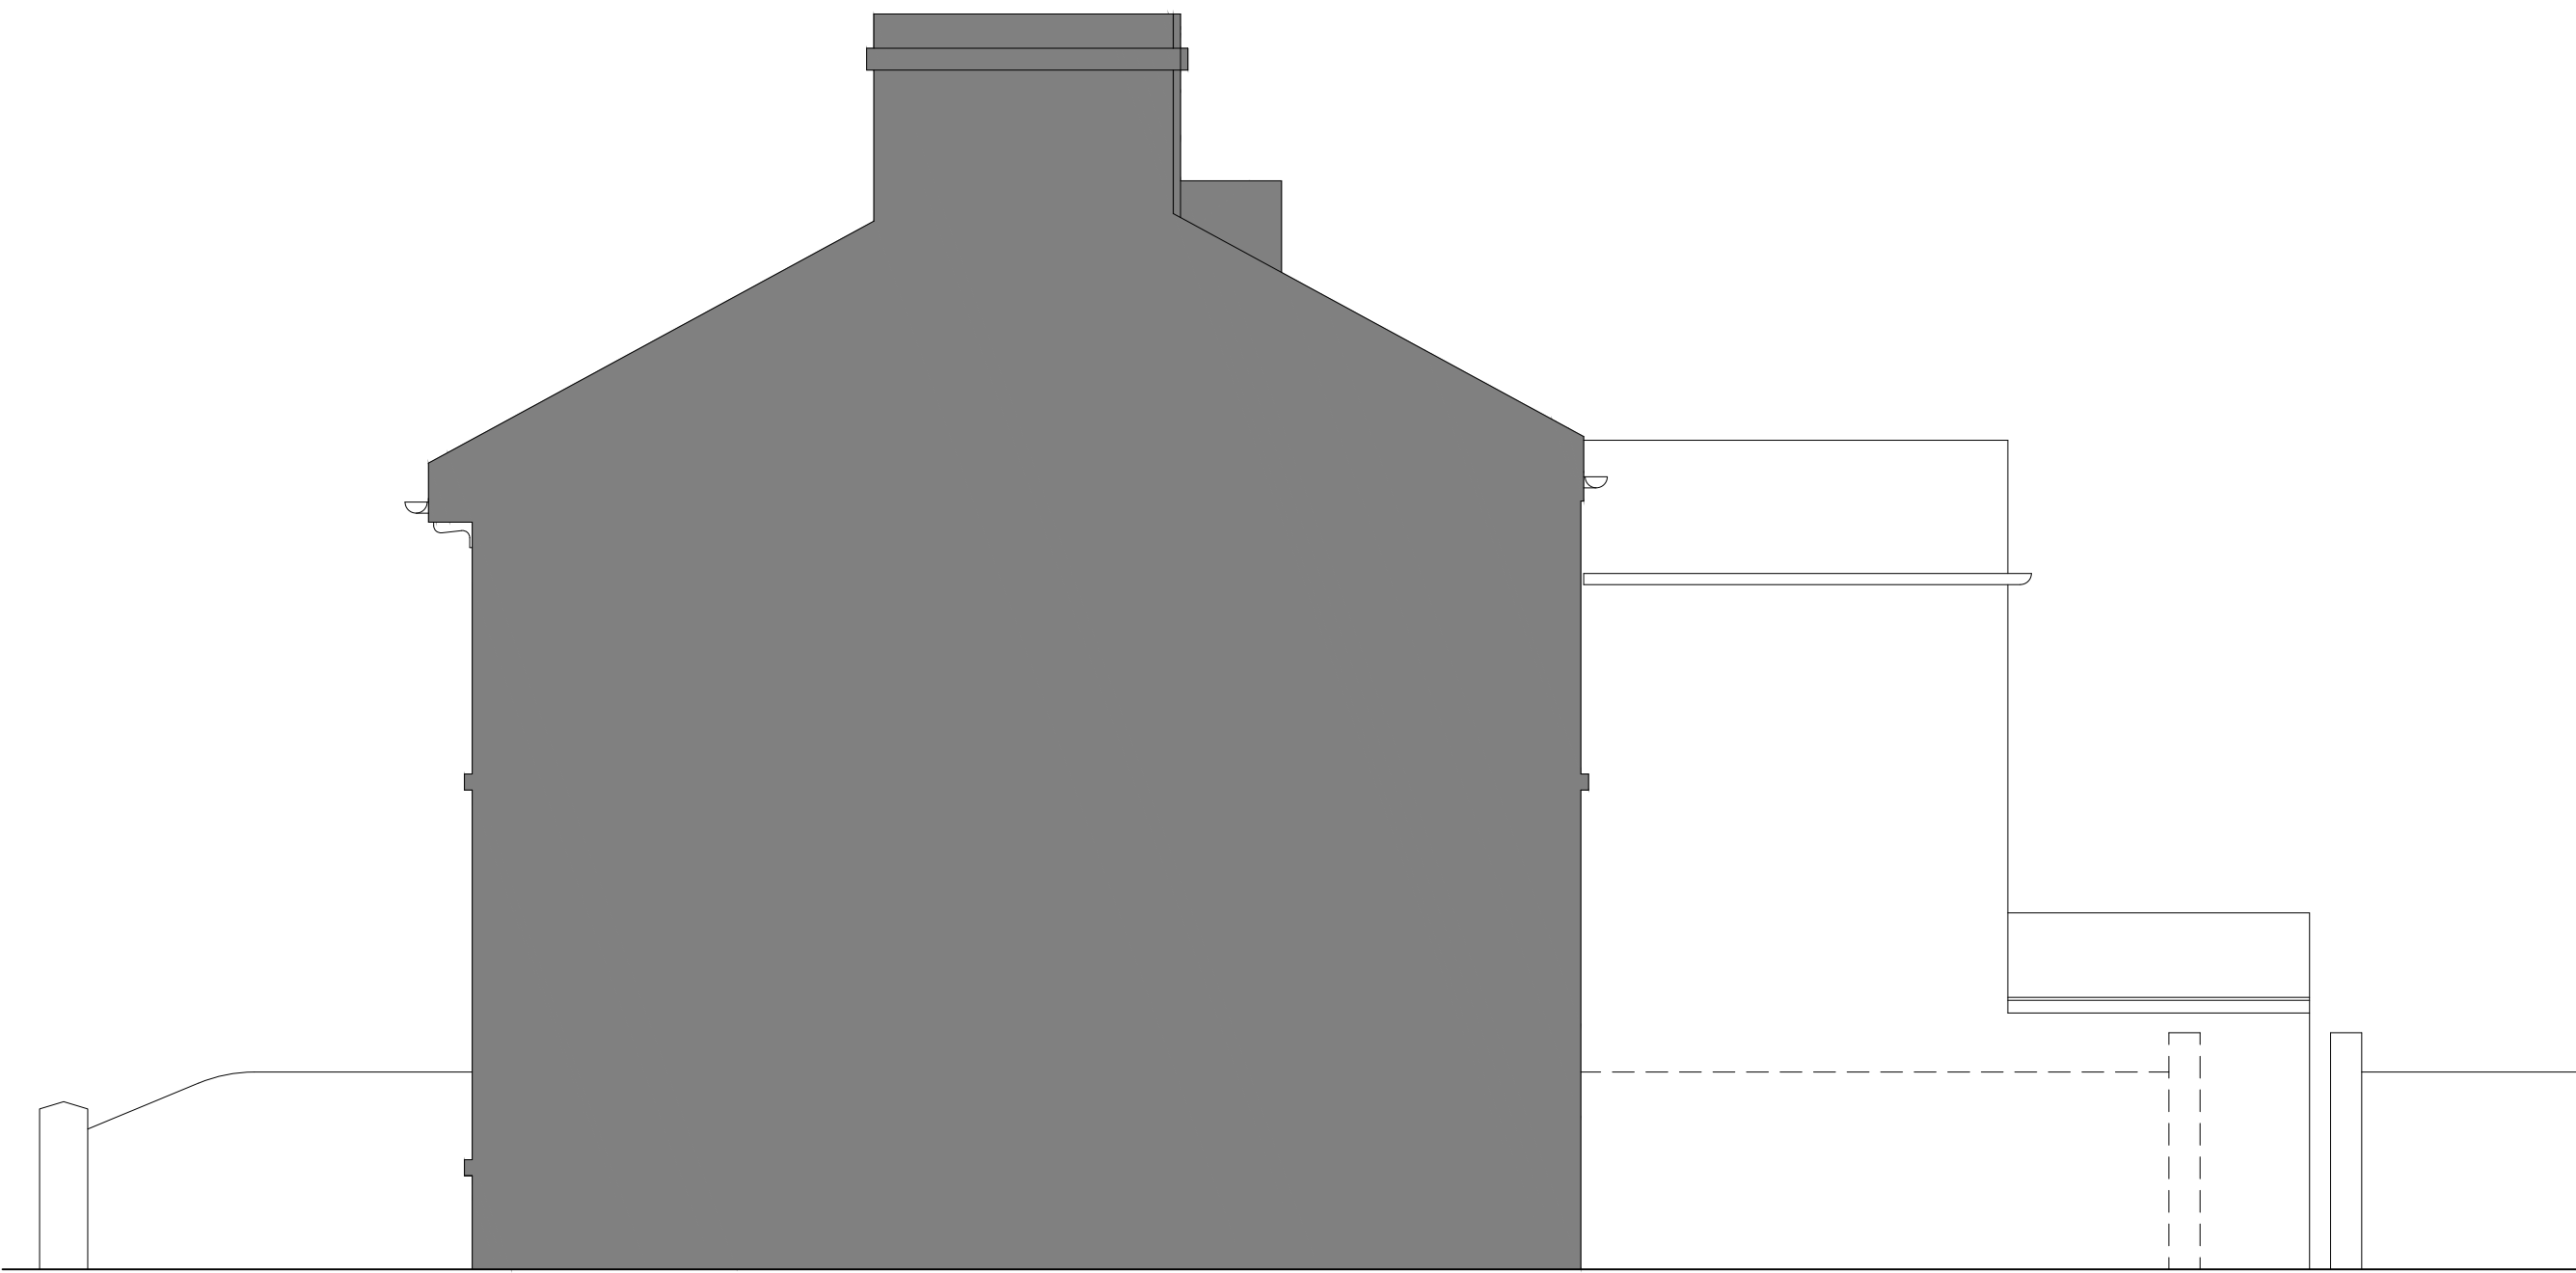

West elevation
Scale 1:50



East elevation
Scale 1:50



East elevation
Scale 1:50



NOTE
DO NOT SCALE FROM THIS DRAWING. ALL DIMENSIONS
RELATING TO SUB-CONTRACTORS OR SUPPLIERS WORK MUST
BE CHECKED AND AGREED BETWEEN THE GENERAL
CONTRACTOR AND THE SUB-CONTRACTORS AND SUPPLIERS.
ALL DIMENSIONS ARE IN MILLIMETRES. IF IN DOUBT ASK THIS
DRAWING MAY BE SCALED FOR PLANNING PURPOSES ONLY. ALL
WORKS OR MATERIALS INDICATED ON THE DRAWING ARE TO BE
TO THE LATEST BRITISH STANDARDS AND ARE TO BE CARRIED
OUT IN ACCORDANCE WITH THE RELEVANT CODES OF PRACTICE
OR RECOGNIZED TRADE ASSOCIATION RECOMMENDATIONS
AND PUBLICATIONS. © THIS DRAWING IS THE COPYRIGHT OF
FUNNELL DESIGN PARTNERSHIP LTD.

~ 16/03/21 JM Drawing created			
REV	DATE	BY	DESCRIPTION
 FUNNELL DESIGN PARTNERSHIP BizSpace, Courtwick Lane, Littlehampton, BN17 7TL T: +44 (0)1243 211250 - E: office@funnelldesign.co.uk			
Client I Milosavljevic			
Location 22 Gloucester Place Littlehampton, BN17 7AF			
Drawing Title Existing Building Elevations			
Date March 2021	Drawn By JM	Scale 1:50 @ A1	
CAD file name 22 Gloucester Place - PLANNING Rev01.dwg			
Drawing No 2340-P-05		Revision ~	

PLANNING