



NOTE
DO NOT SCALE FROM THIS DRAWING. ALL DIMENSIONS RELATING TO SUB-CONTRACTORS OR SUPPLIERS WORK MUST BE CHECKED AND AGREED BETWEEN THE GENERAL CONTRACTOR AND THE SUB-CONTRACTORS AND SUPPLIERS. ALL DIMENSIONS ARE IN MILLIMETRES. IF IN DOUBT ASK THIS DRAWING MAY BE SCALED FOR PLANNING PURPOSES ONLY. ALL WORKS OR MATERIALS INDICATED ON THE DRAWING ARE TO BE TO THE LATEST BRITISH STANDARDS AND ARE TO BE CARRIED OUT IN ACCORDANCE WITH THE RELEVANT CODES OF PRACTICE OR RECOGNIZED TRADE ASSOCIATION RECOMMENDATIONS AND PUBLICATIONS. © THIS DRAWING IS THE COPYRIGHT OF FUNNELL DESIGN PARTNERSHIP LTD.

Legend	
—	Existing walls & columns
—	Proposed brick/blockwork walls
—	Proposed internal stud walls
---	Items removed

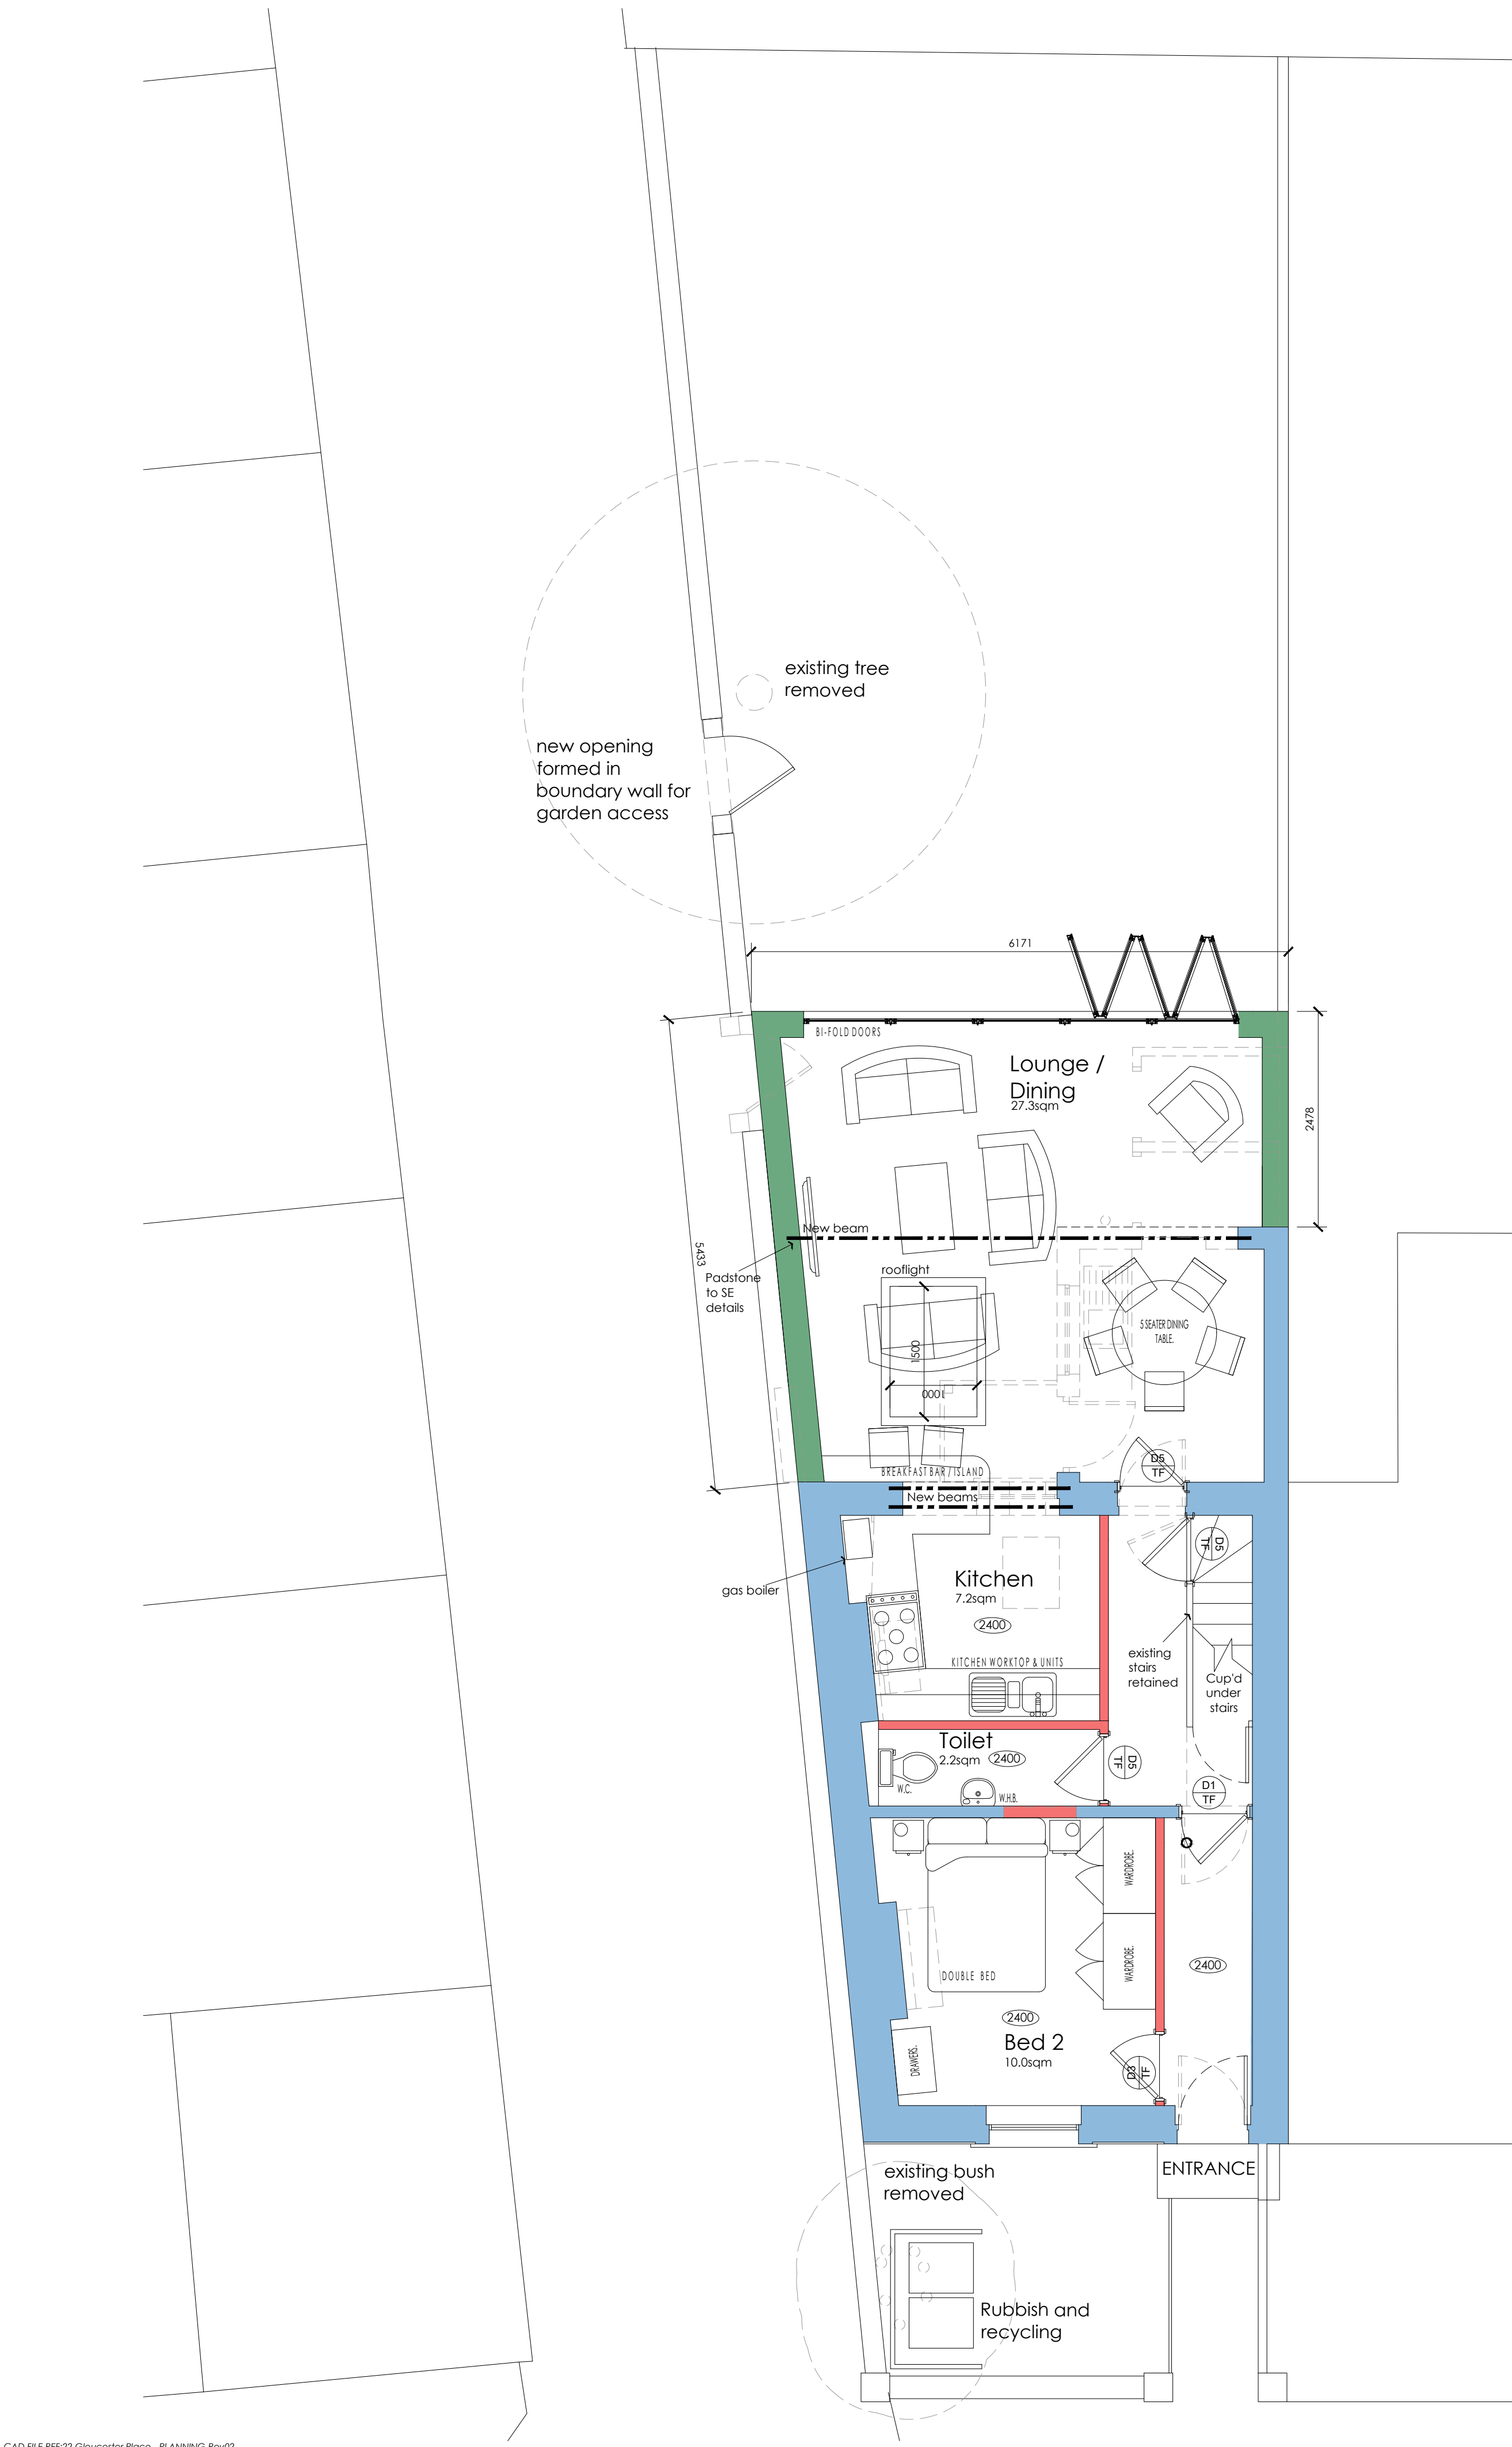

Ground Floor Plan
Scale 1:50

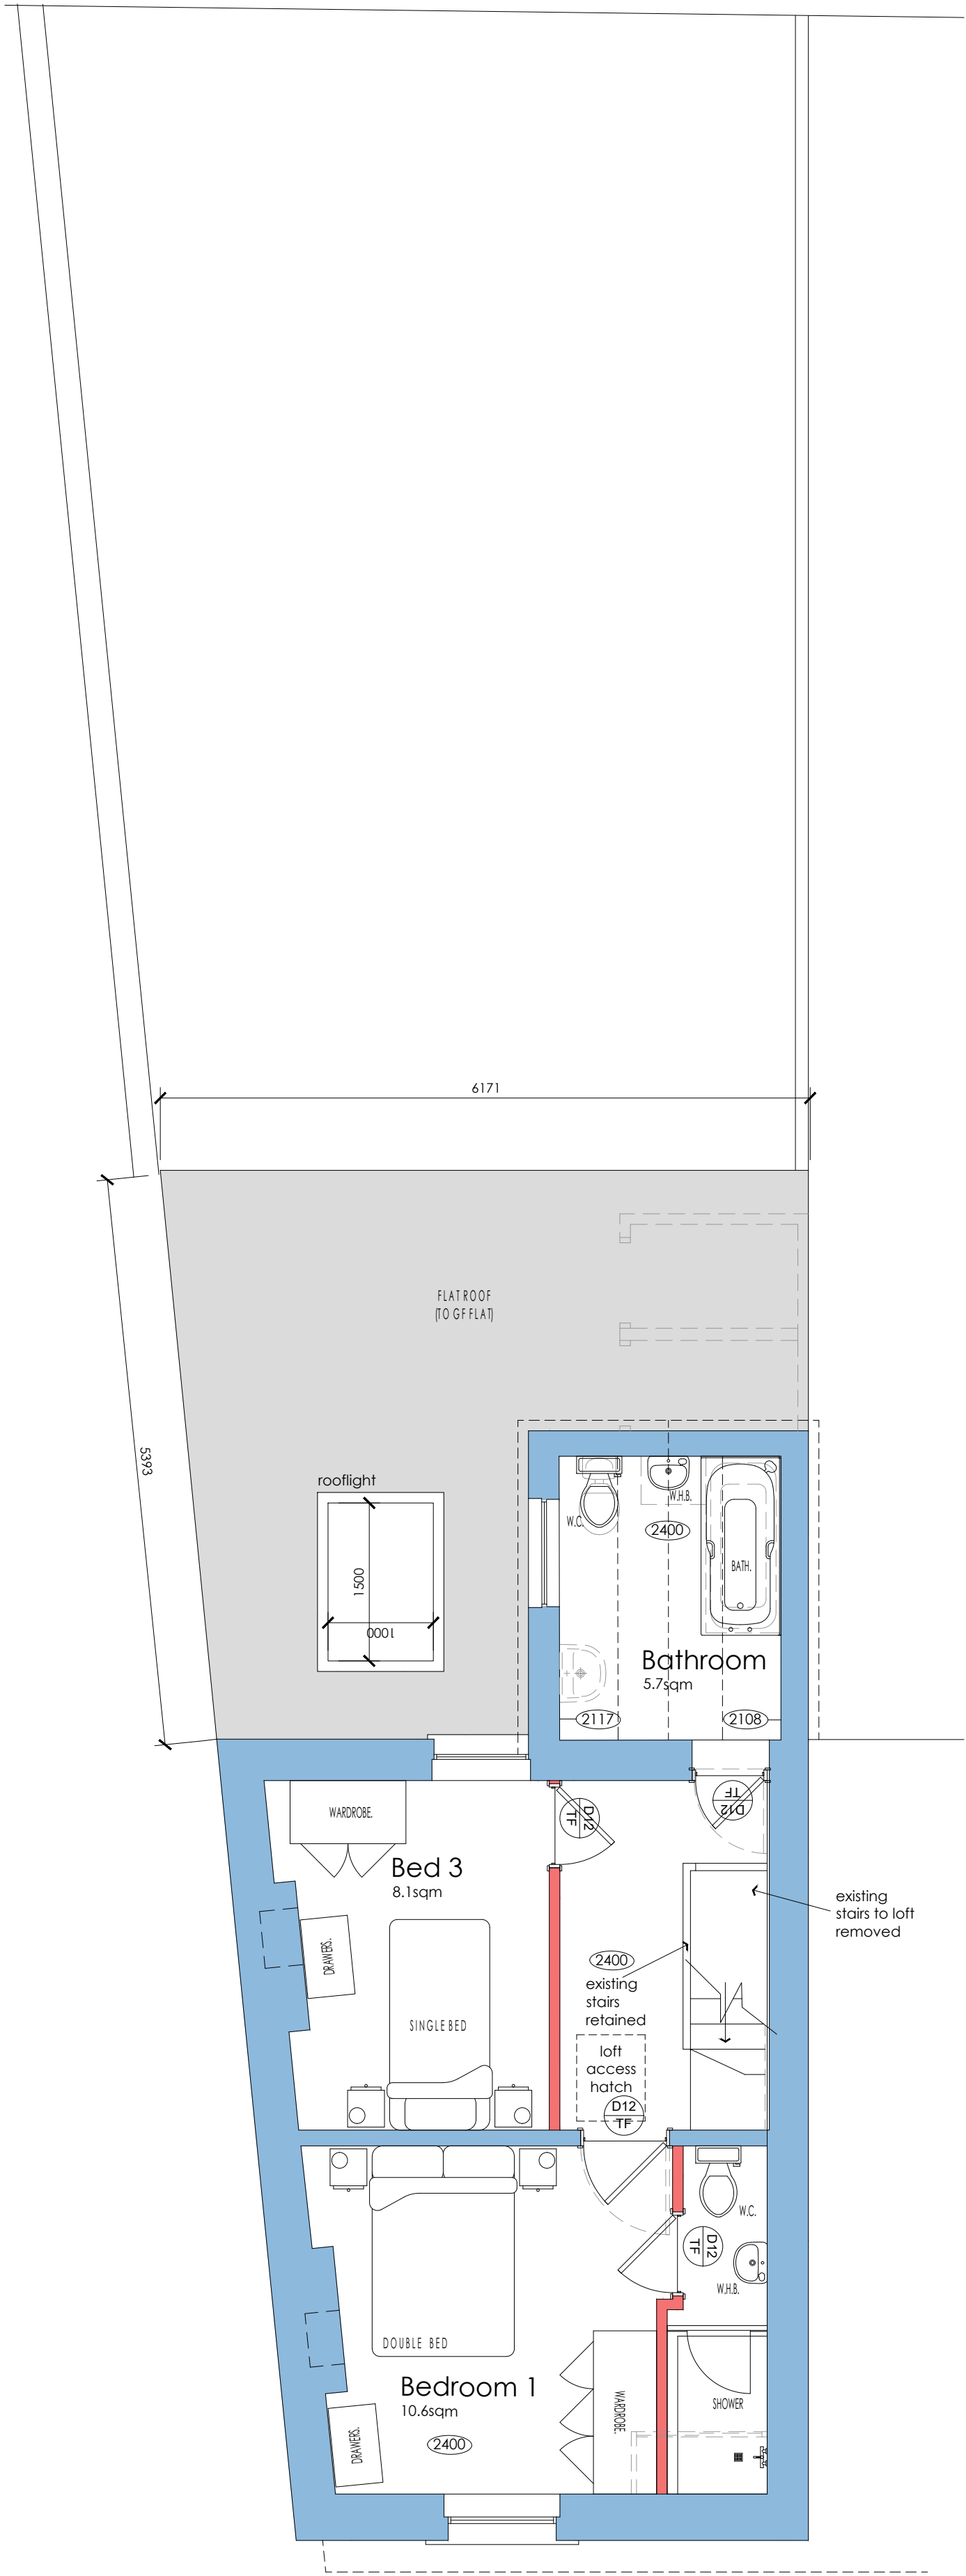

A	08/04/21	JM	Bi-fold doors widened to 5m
~	09/03/21	JM	Drawing created
REV	DATE	BY	DESCRIPTION



FUNNELL DESIGN PARTNERSHIP

BizSpace, Courtwick Lane, Littlehampton, BN17 7TL
T: +44 (0)1243 211250 - E: office@funnelldesign.co.uk

Client
I Milosavljevic

Location
22 Gloucester Place
Littlehampton, BN17 7AF

Drawing Title

Proposed Building Plans

Date
March 2021

Drawn By
JM

Scale
1:50 @ A1

CAD file name
22 Gloucester Place - PLANNING Rev02.dwg

Drawing No
2340-P-03

Revision
A

PLANNING