




NOTE
DO NOT SCALE FROM THIS DRAWING. ALL DIMENSIONS
RELATING TO SUB-CONTRACTORS OR SUPPLIERS WORK MUST
BE CHECKED AND AGREED BETWEEN THE GENERAL
CONTRACTOR AND THE SUB-CONTRACTORS AND SUPPLIERS.
ALL DIMENSIONS ARE IN MILLIMETRES. IF IN DOUBT ASK THIS
DRAWING MAY BE SCALED FOR PLANNING PURPOSES ONLY. ALL
WORKS OR MATERIALS INDICATED ON THE DRAWING ARE TO BE
TO THE LATEST BRITISH STANDARDS AND ARE TO BE CARRIED
OUT IN ACCORDANCE WITH THE RELEVANT CODES OF PRACTICE
OR RECOGNIZED TRADE ASSOCIATION RECOMMENDATIONS
AND PUBLICATIONS. © THIS DRAWING IS THE COPYRIGHT OF
FUNNELL DESIGN PARTNERSHIP LTD.

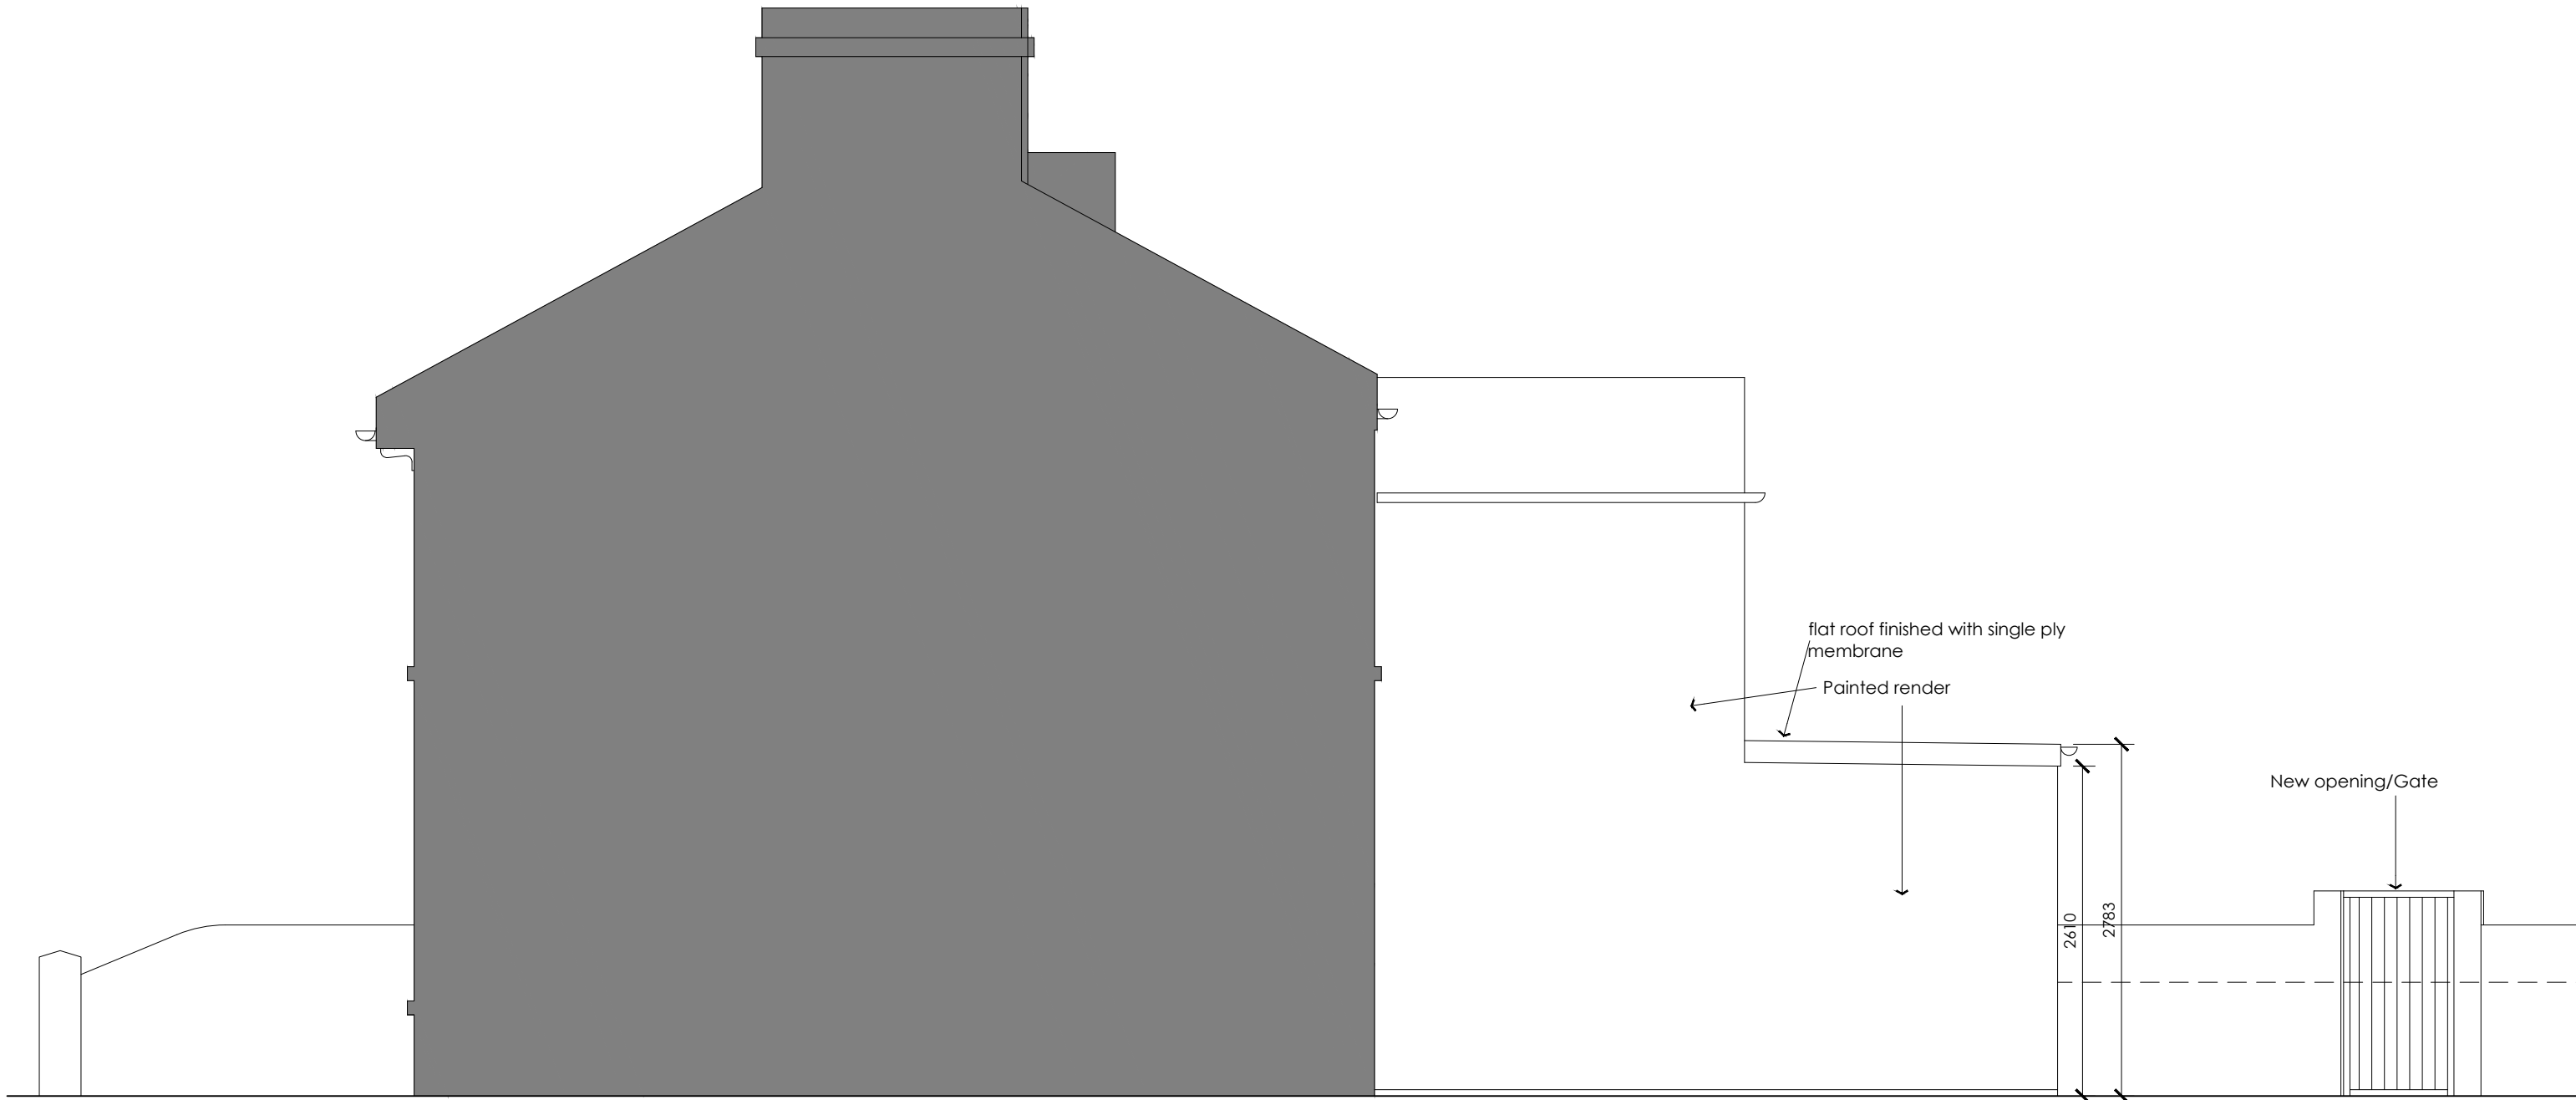

South Elevation
Scale 1:50

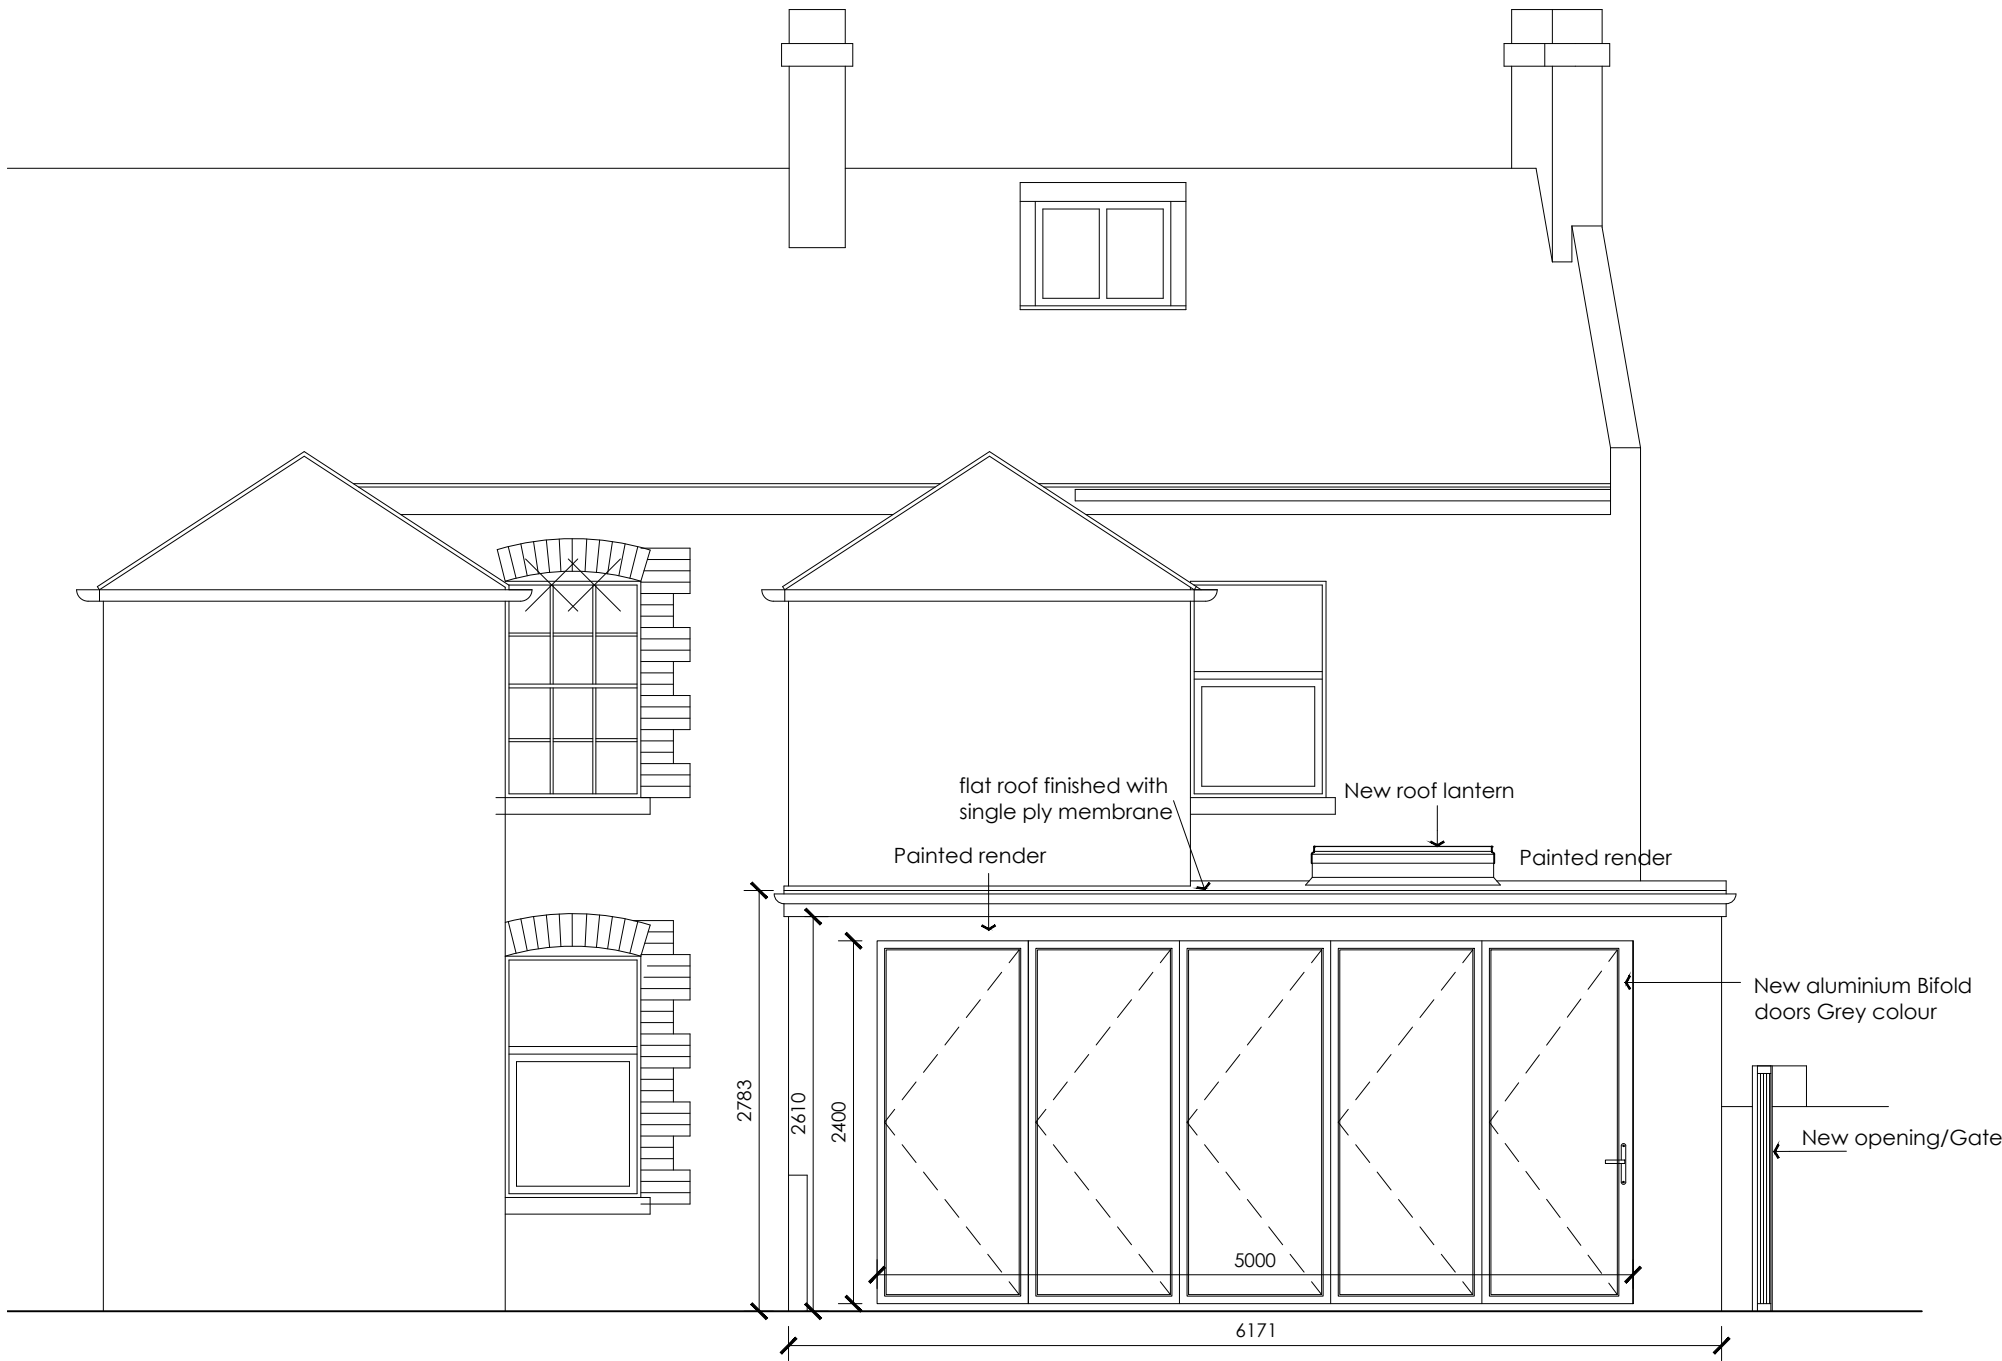

East Elevation
Scale 1:50

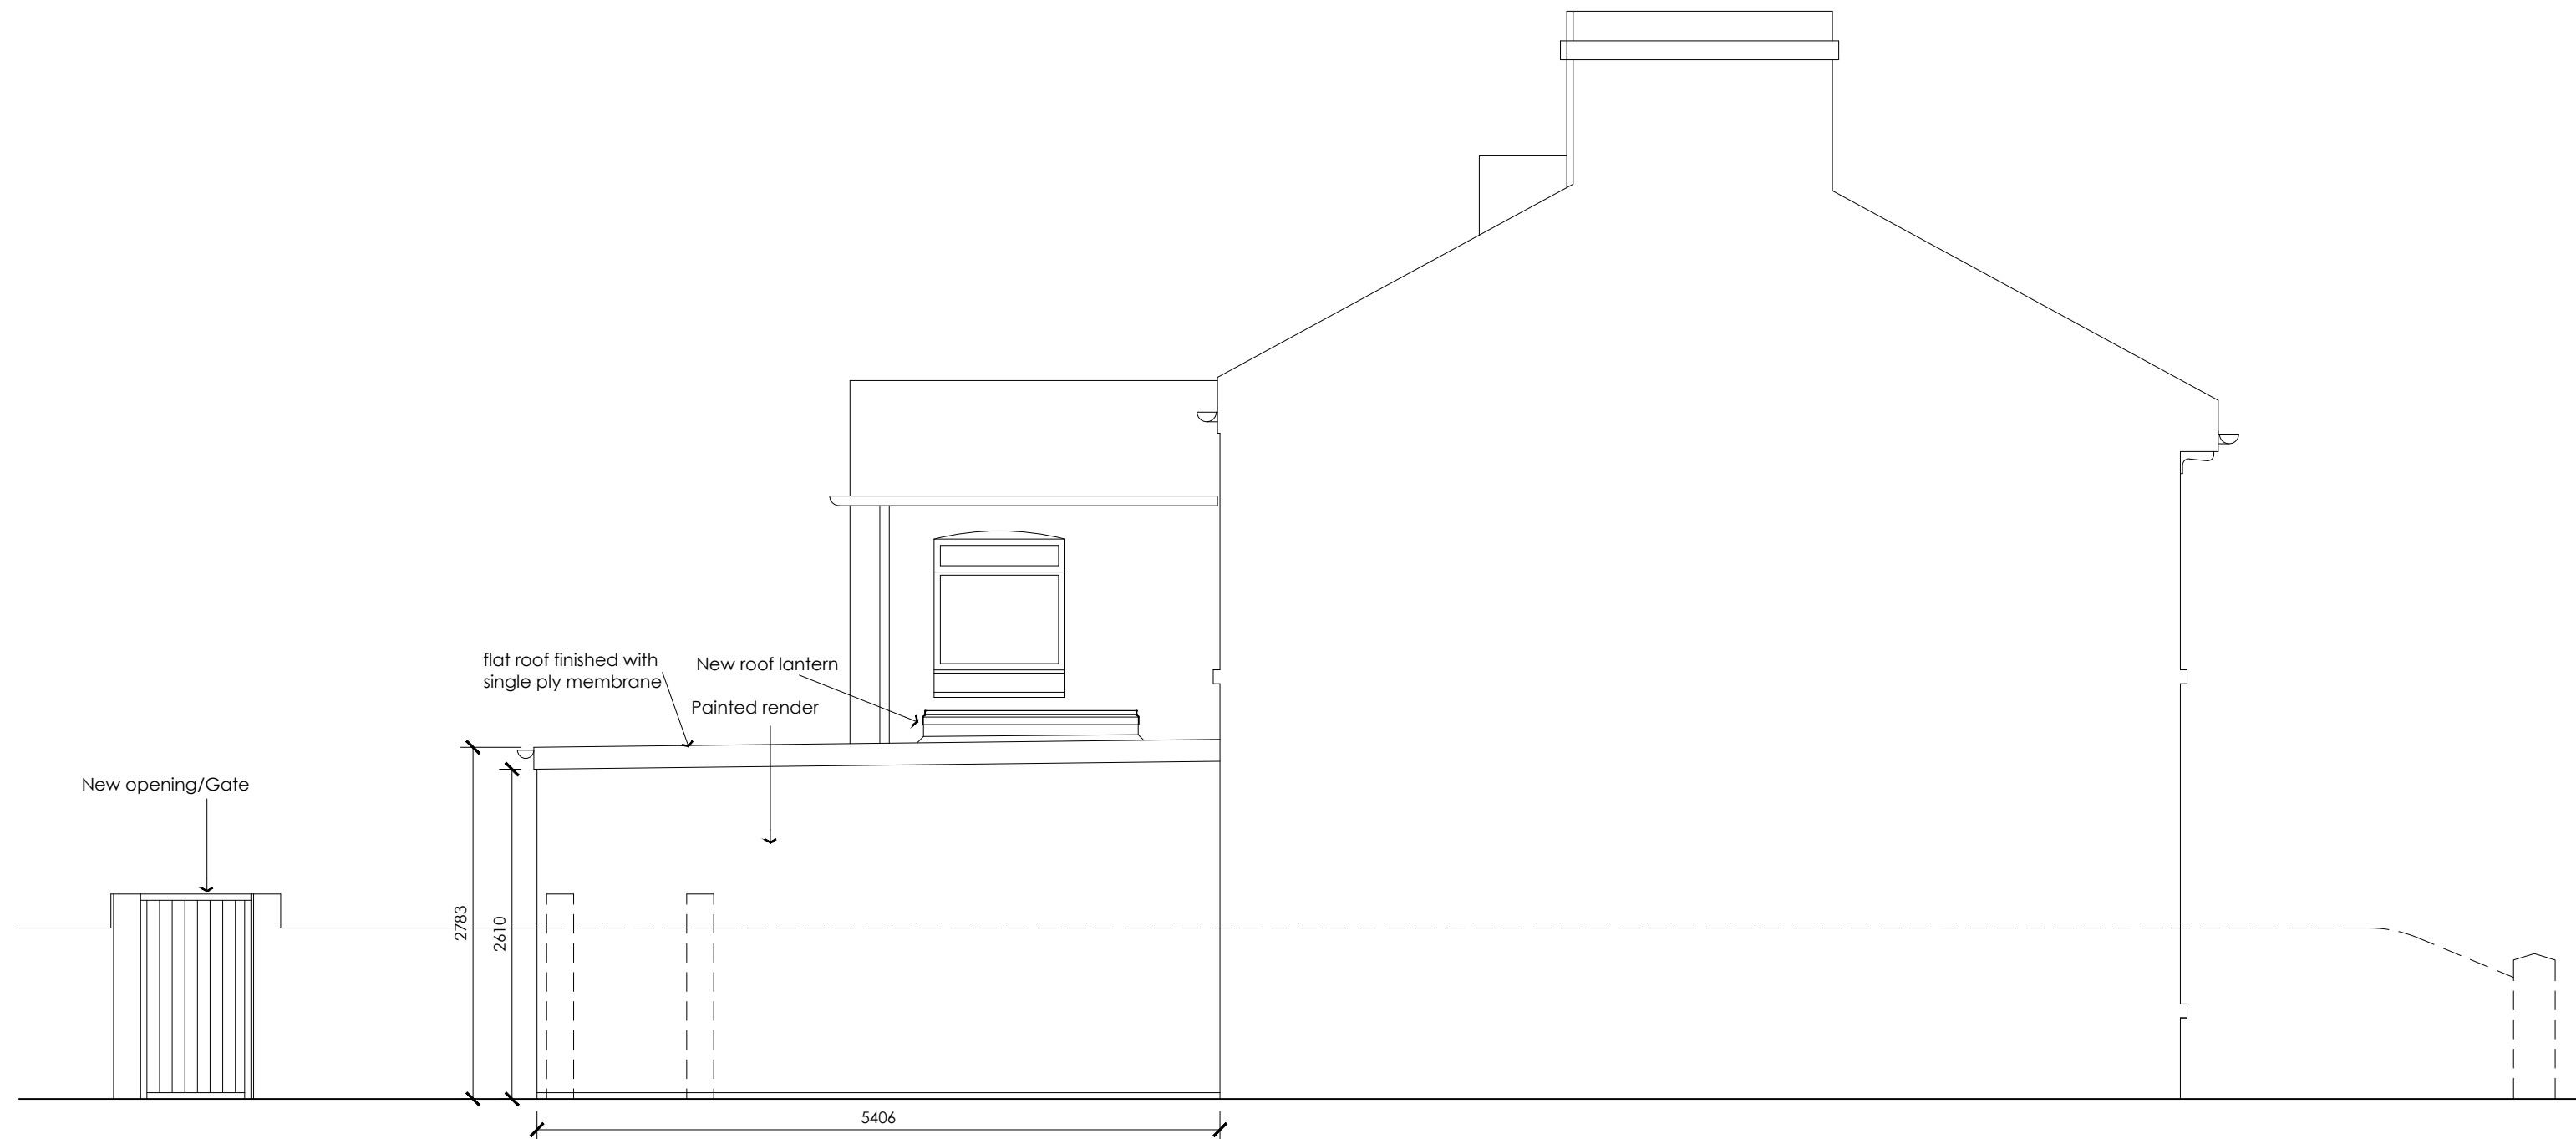

North Elevation
Scale 1:50



West Elevation
Scale 1:50



A	08/04/21 JM	Bi-fold doors widened to 5m wide.
~	09/03/21 JM	Drawing created
REV	DATE	BY DESCRIPTION



FUNNELL DESIGN PARTNERSHIP

BizSpace, Courtwick Lane, Littlehampton, BN17 7TL
T: +44 (0)1243 211250 - E: office@funnelldesign.co.uk

Client
I Milosavljevic

Location
22 Gloucester Place
Littlehampton, BN17 7AF

Drawing Title
Proposed Building Elevations

Date March 2021	Drawn By JM	Scale 1:50 @ A1
CAD file name 22 Gloucester Place - PLANNING Rev02.dwg		
Drawing No 2340-P-04	Revision A	

PLANNING