





2 0002-First Floor Plan  
1:100

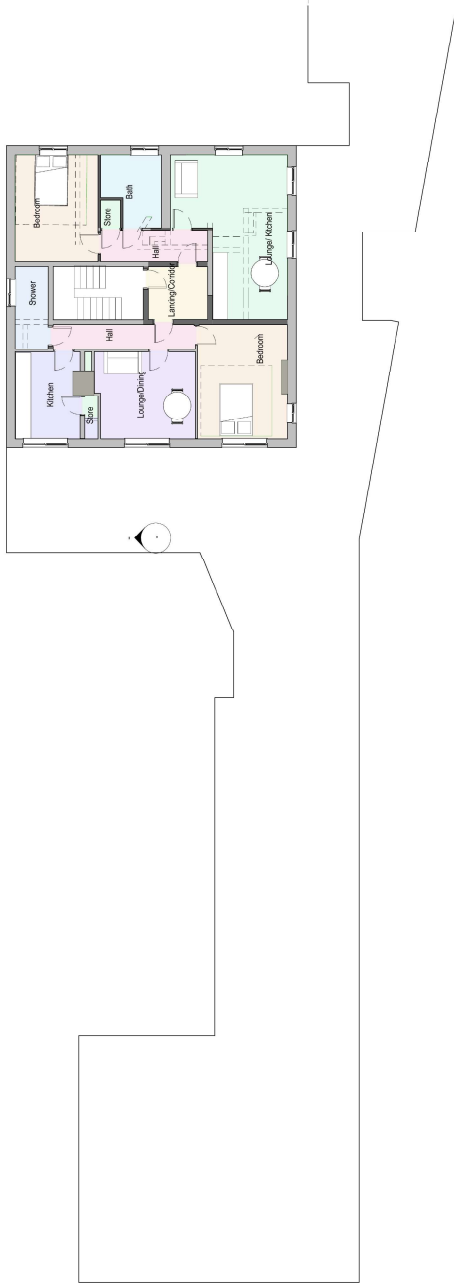

1 0001-Ground Floor Plan  
1:100

 

**DISCLAIMER**  
All rights in this work are reserved. No part of this work may be reproduced, stored or transmitted in any form or by any means, electronic or mechanical, including photocopying, recording, or by any information storage and retrieval system, without the prior written permission of ADG Architects. Any use of this work without the prior written permission of ADG Architects is prohibited. ADG Architects is not responsible for any errors or omissions in this work. The user of this work should be advised to consult the relevant authorities for any specific requirements.

| Rev. No. | Date       | Description       |
|----------|------------|-------------------|
| P1       | 15/05/2025 | Final Sheet Issue |

|                        |                                     |
|------------------------|-------------------------------------|
| Drawn: Tili            | Proposed Floor Plans - Sheet Scheme |
| Client: ADG Architects | Client: ADG Architects              |
| Drawn By: PJ           | Drawn By: PJ                        |
| Scale: 1:100           | Scale: 1:100                        |
| Sheet Size: A1         | Sheet Size: A1                      |



|                |                |
|----------------|----------------|
| Drawn No. 2001 | Drawn No. 2001 |
| Revised: 02    | Revised: 02    |