





NORTH ELEVATION

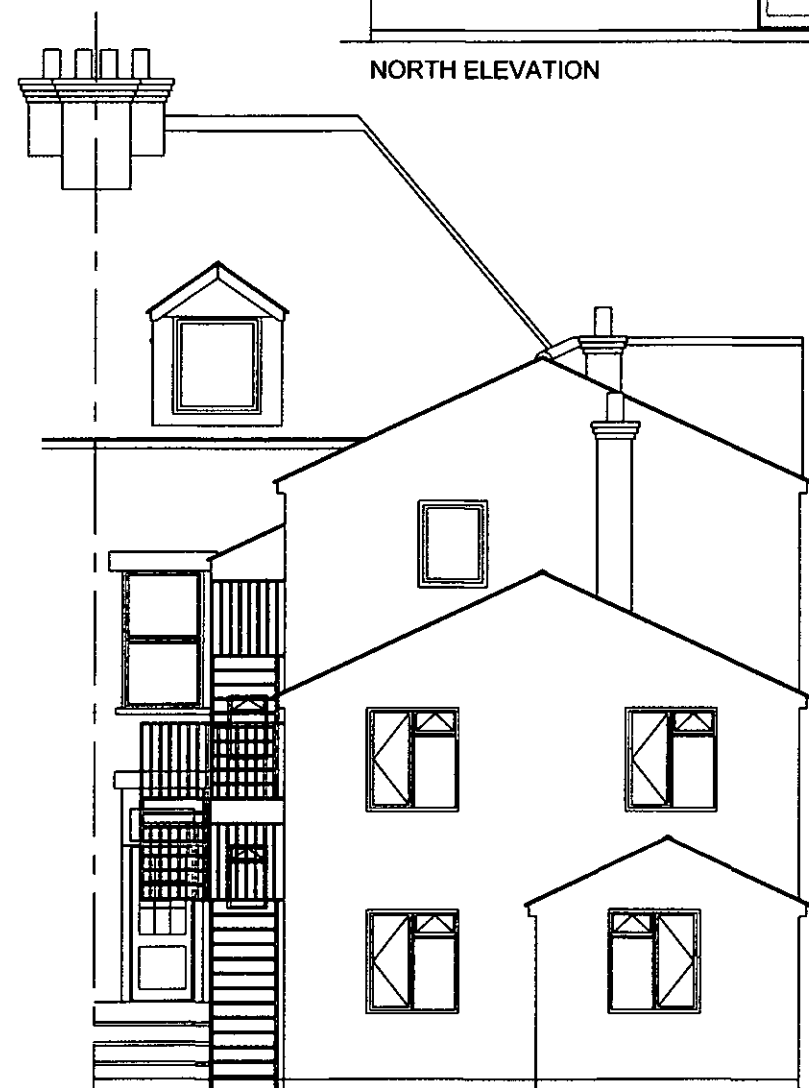

EAST ELEVATION



WEST ELEVATION

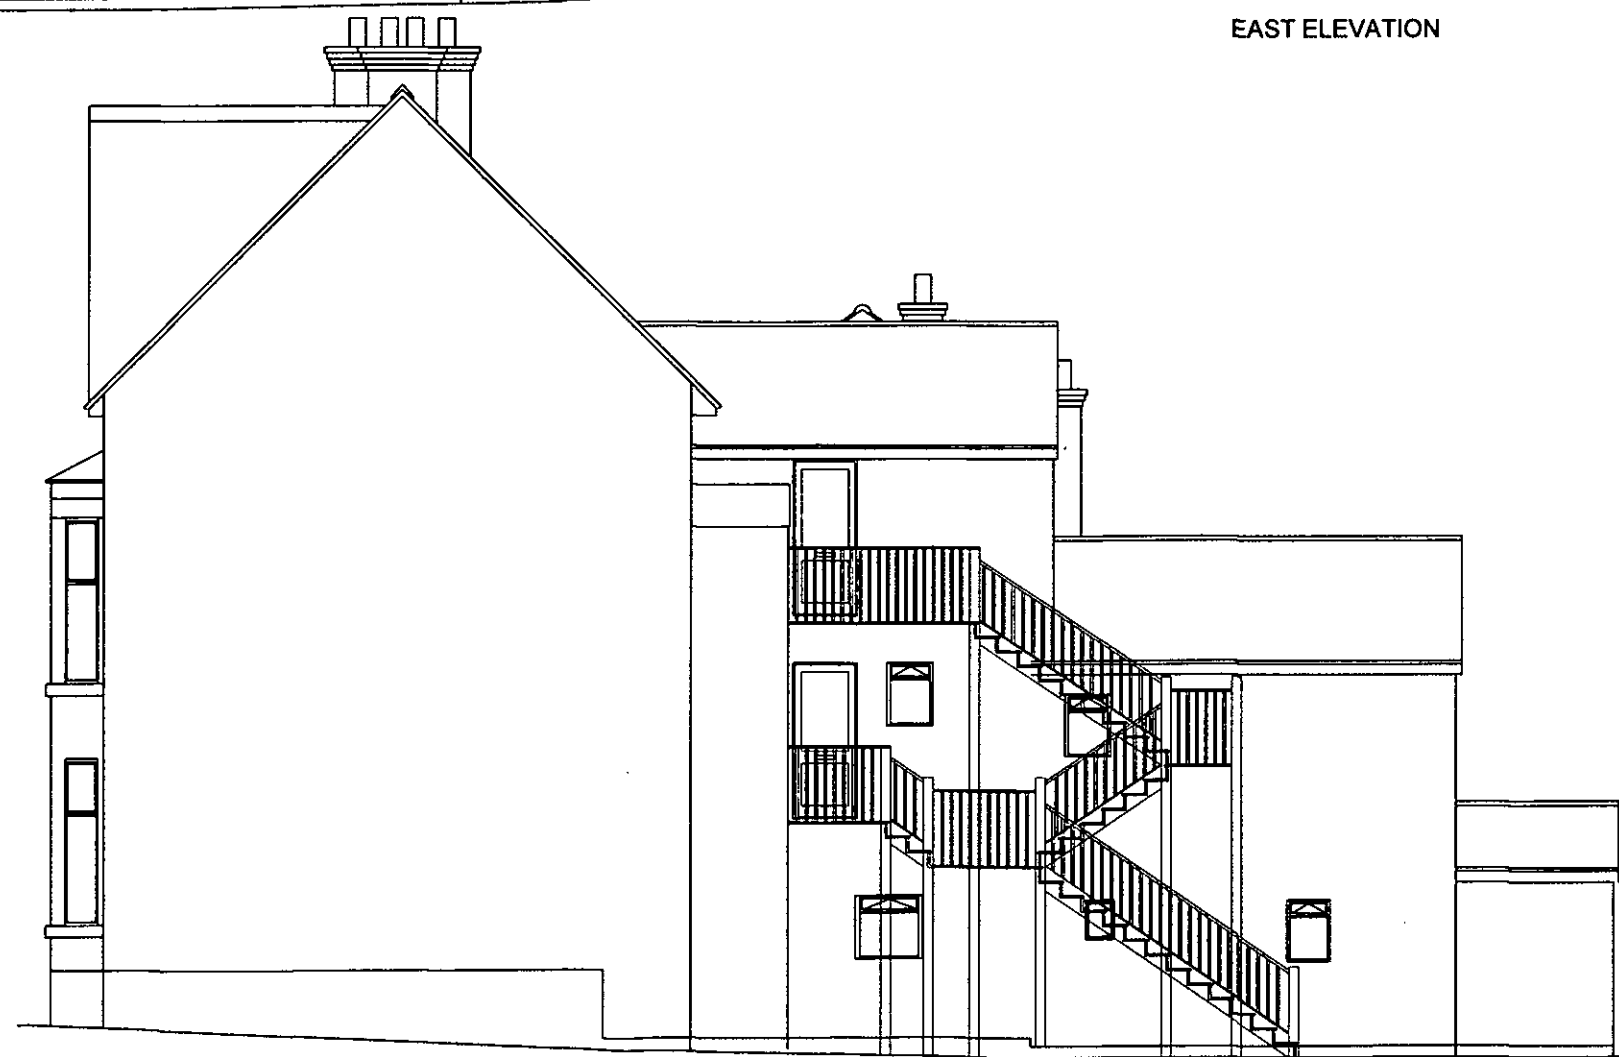

SOUTH ELEVATION

Do not scale from drawings
(excepting Local Authorities)
All dimensions to be checked on site

All work to comply with Building Regulations,
British Standards, manufacturer's instructions
/specifications and engineer's calculations at
all times. Construction must also comply with
all safety at work regulations. Additional work
may be requested by the building inspector
as work proceeds to ensure the new building
complies with all building regulations.

No	Change	Date	Init

BKM PLANS
architectural
plans and
drawing
service

Title:
10 St Catherine's Road
Littlehampton.

Scale: 1:100

Date: 4 th July 2014

Drawn by:

Drawing 2 / 5

All drawings are copyright of BKM
architectural plans and drawings service
and may not be reproduced without prior
permissions