



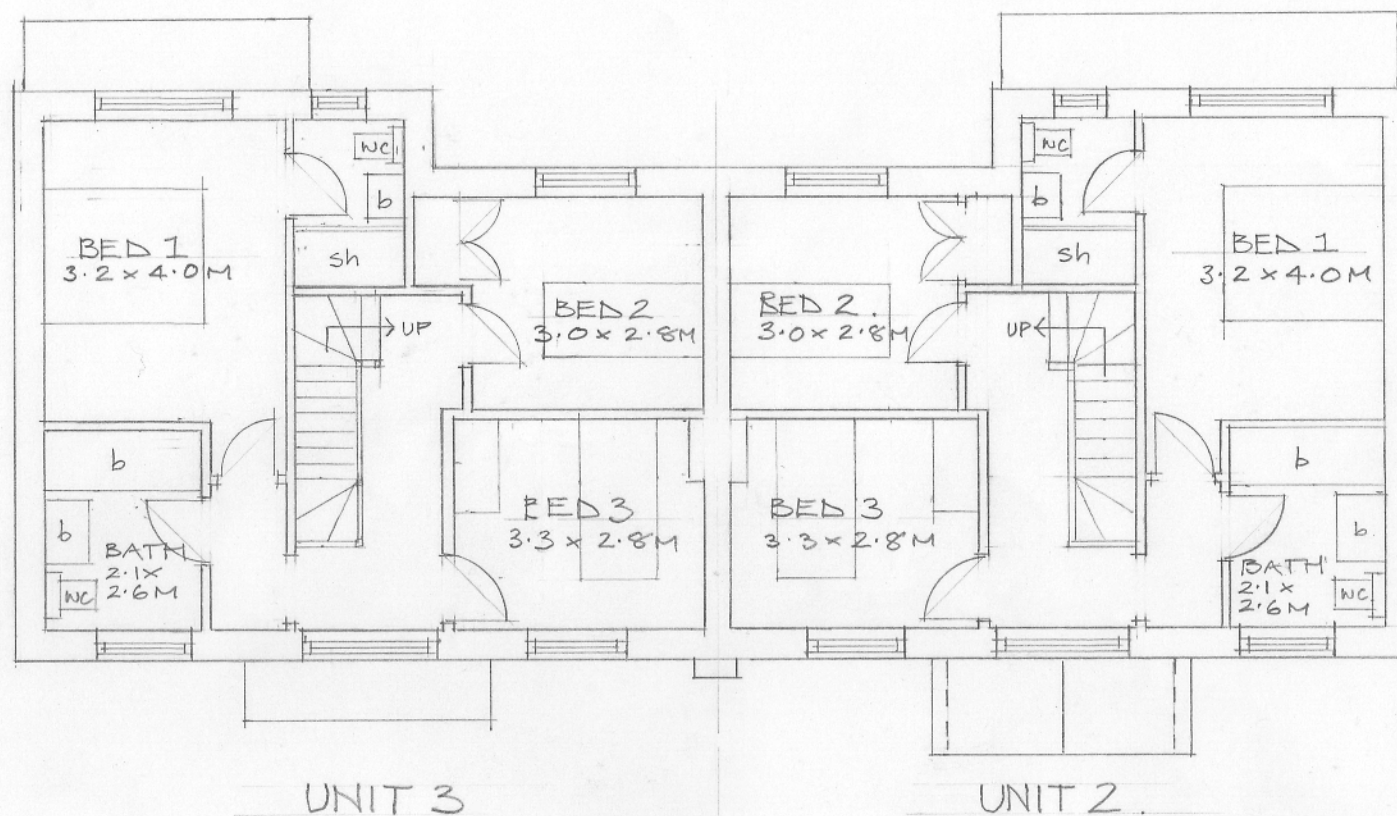


PROPOSED
FIRST FLOOR PLAN
SCALE 1:100 AT A3

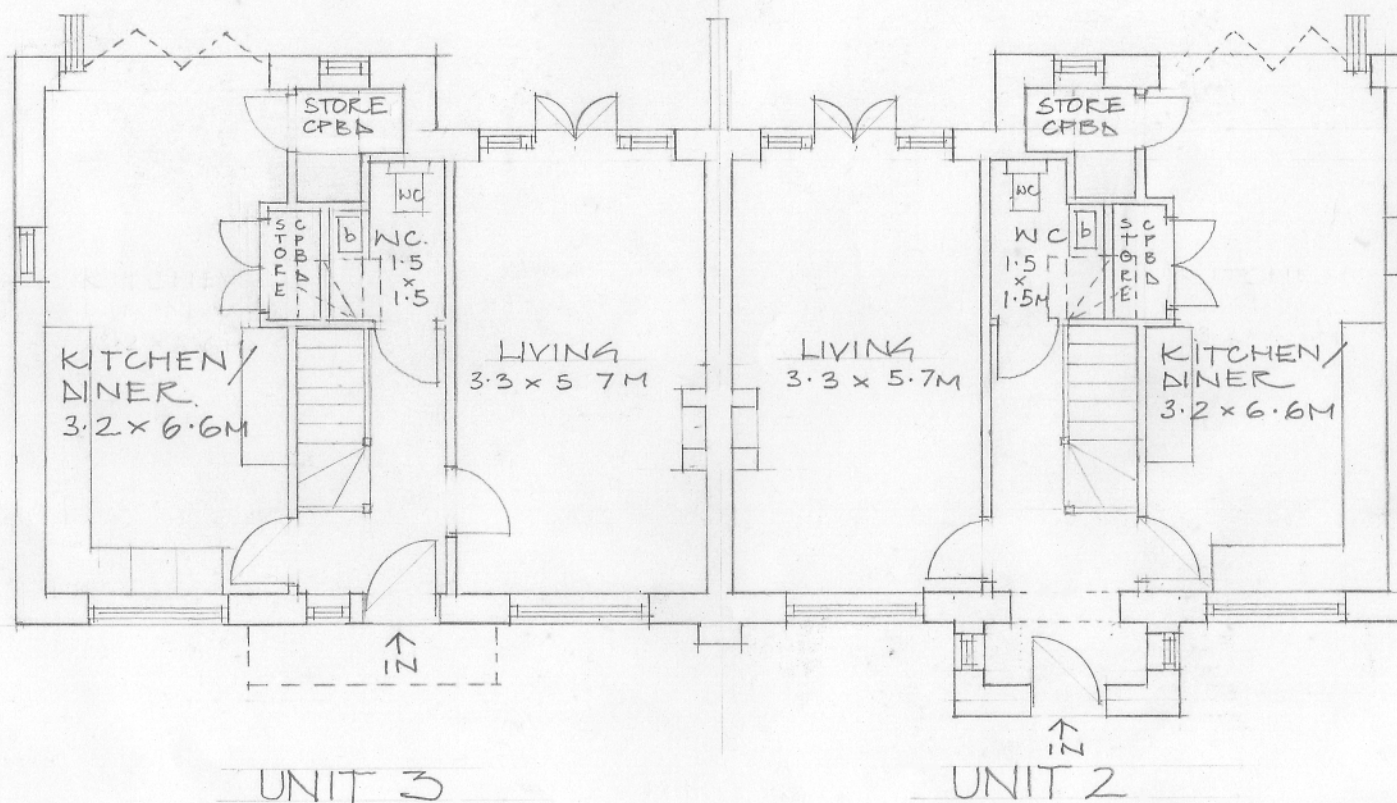

PROPOSED
GROUND FLOOR PLAN
SCALE 1:100 AT A3

0 1 2 3 4 5 6M
PHYSICAL SCALE IN METRES AT A3

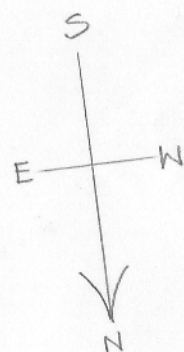

3 NEW HOUSES ON LAND BEHIND
TULLEY COTTAGES · TODDINGTON LANE
LITTLEHAMPTON JOB NO. 1419 DRAWING NO. 006 © 14th JUNE 2015

REV A. 20th JULY 2015

This drawing has been prepared for the sole purpose of submitting an application for planning permission only and does not purport to be a working or contractual drawing and should not be used for any construction or contractual purposes. This drawing has been based on survey drawings and information prepared by others.

All dimensions and levels on all drawings must be checked and verified on site.

**SMALLEY
HALES**
ARCHITECTS

Steyning and Walberton
West Sussex
07813 003558 / 07980 838864
office@smalleyhales.com
smalleyhales.com
Registered in England & Wales
Company No. 8888394