



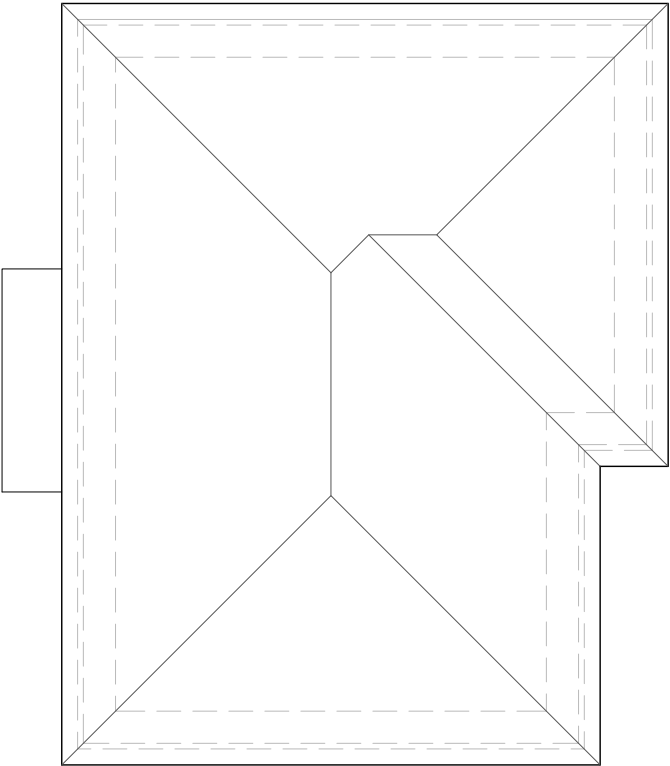

Plot One Roof Plan: Scale 1:100

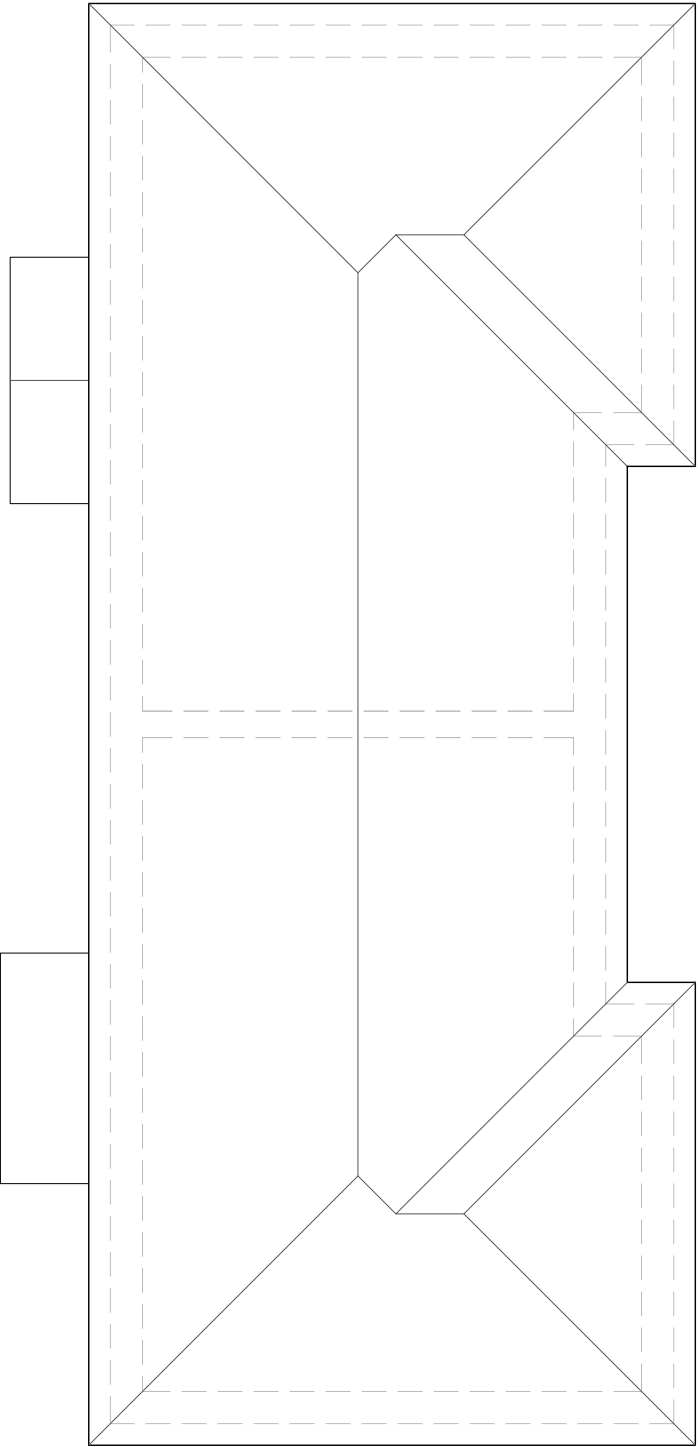

Plots Two and Three Roof Plan Plan:
Scale 1:100

notes

Permission is granted to scale from this drawing for the purpose of Local Authority Planning Approval only. In all other cases DO NOT scale from this drawing. Please contact this office for any additional information required.

Contractors, Sub-Contractors and Suppliers are to check all relevant dimensions, levels and details of the site and any existing buildings before commencing any shop drawings or building work. Any discrepancies should be reported to this office.

This drawing must be read in conjunction with all related drawings and documents relevant to this project, including those prepared by appointed consultants, specialists and sub-contractors etc.

This drawing is the copyright of RDV a Design

revisions

1.

RDV a Design

9 Oak End | Arundel | West Sussex
Tel: 01903 884013

project
Land Behind Tulley Cottages
Toddington Lane
Littlehampton West Sussex

drawing

Plot One, Two and Three

Roof Plans

Revisions to Consent LU/251/15/PL

scale	@ A3		date
1:100			January 2018
job no	drawing no	rev	
17110	02.04	1	